MONSEN ENG. & MC 703

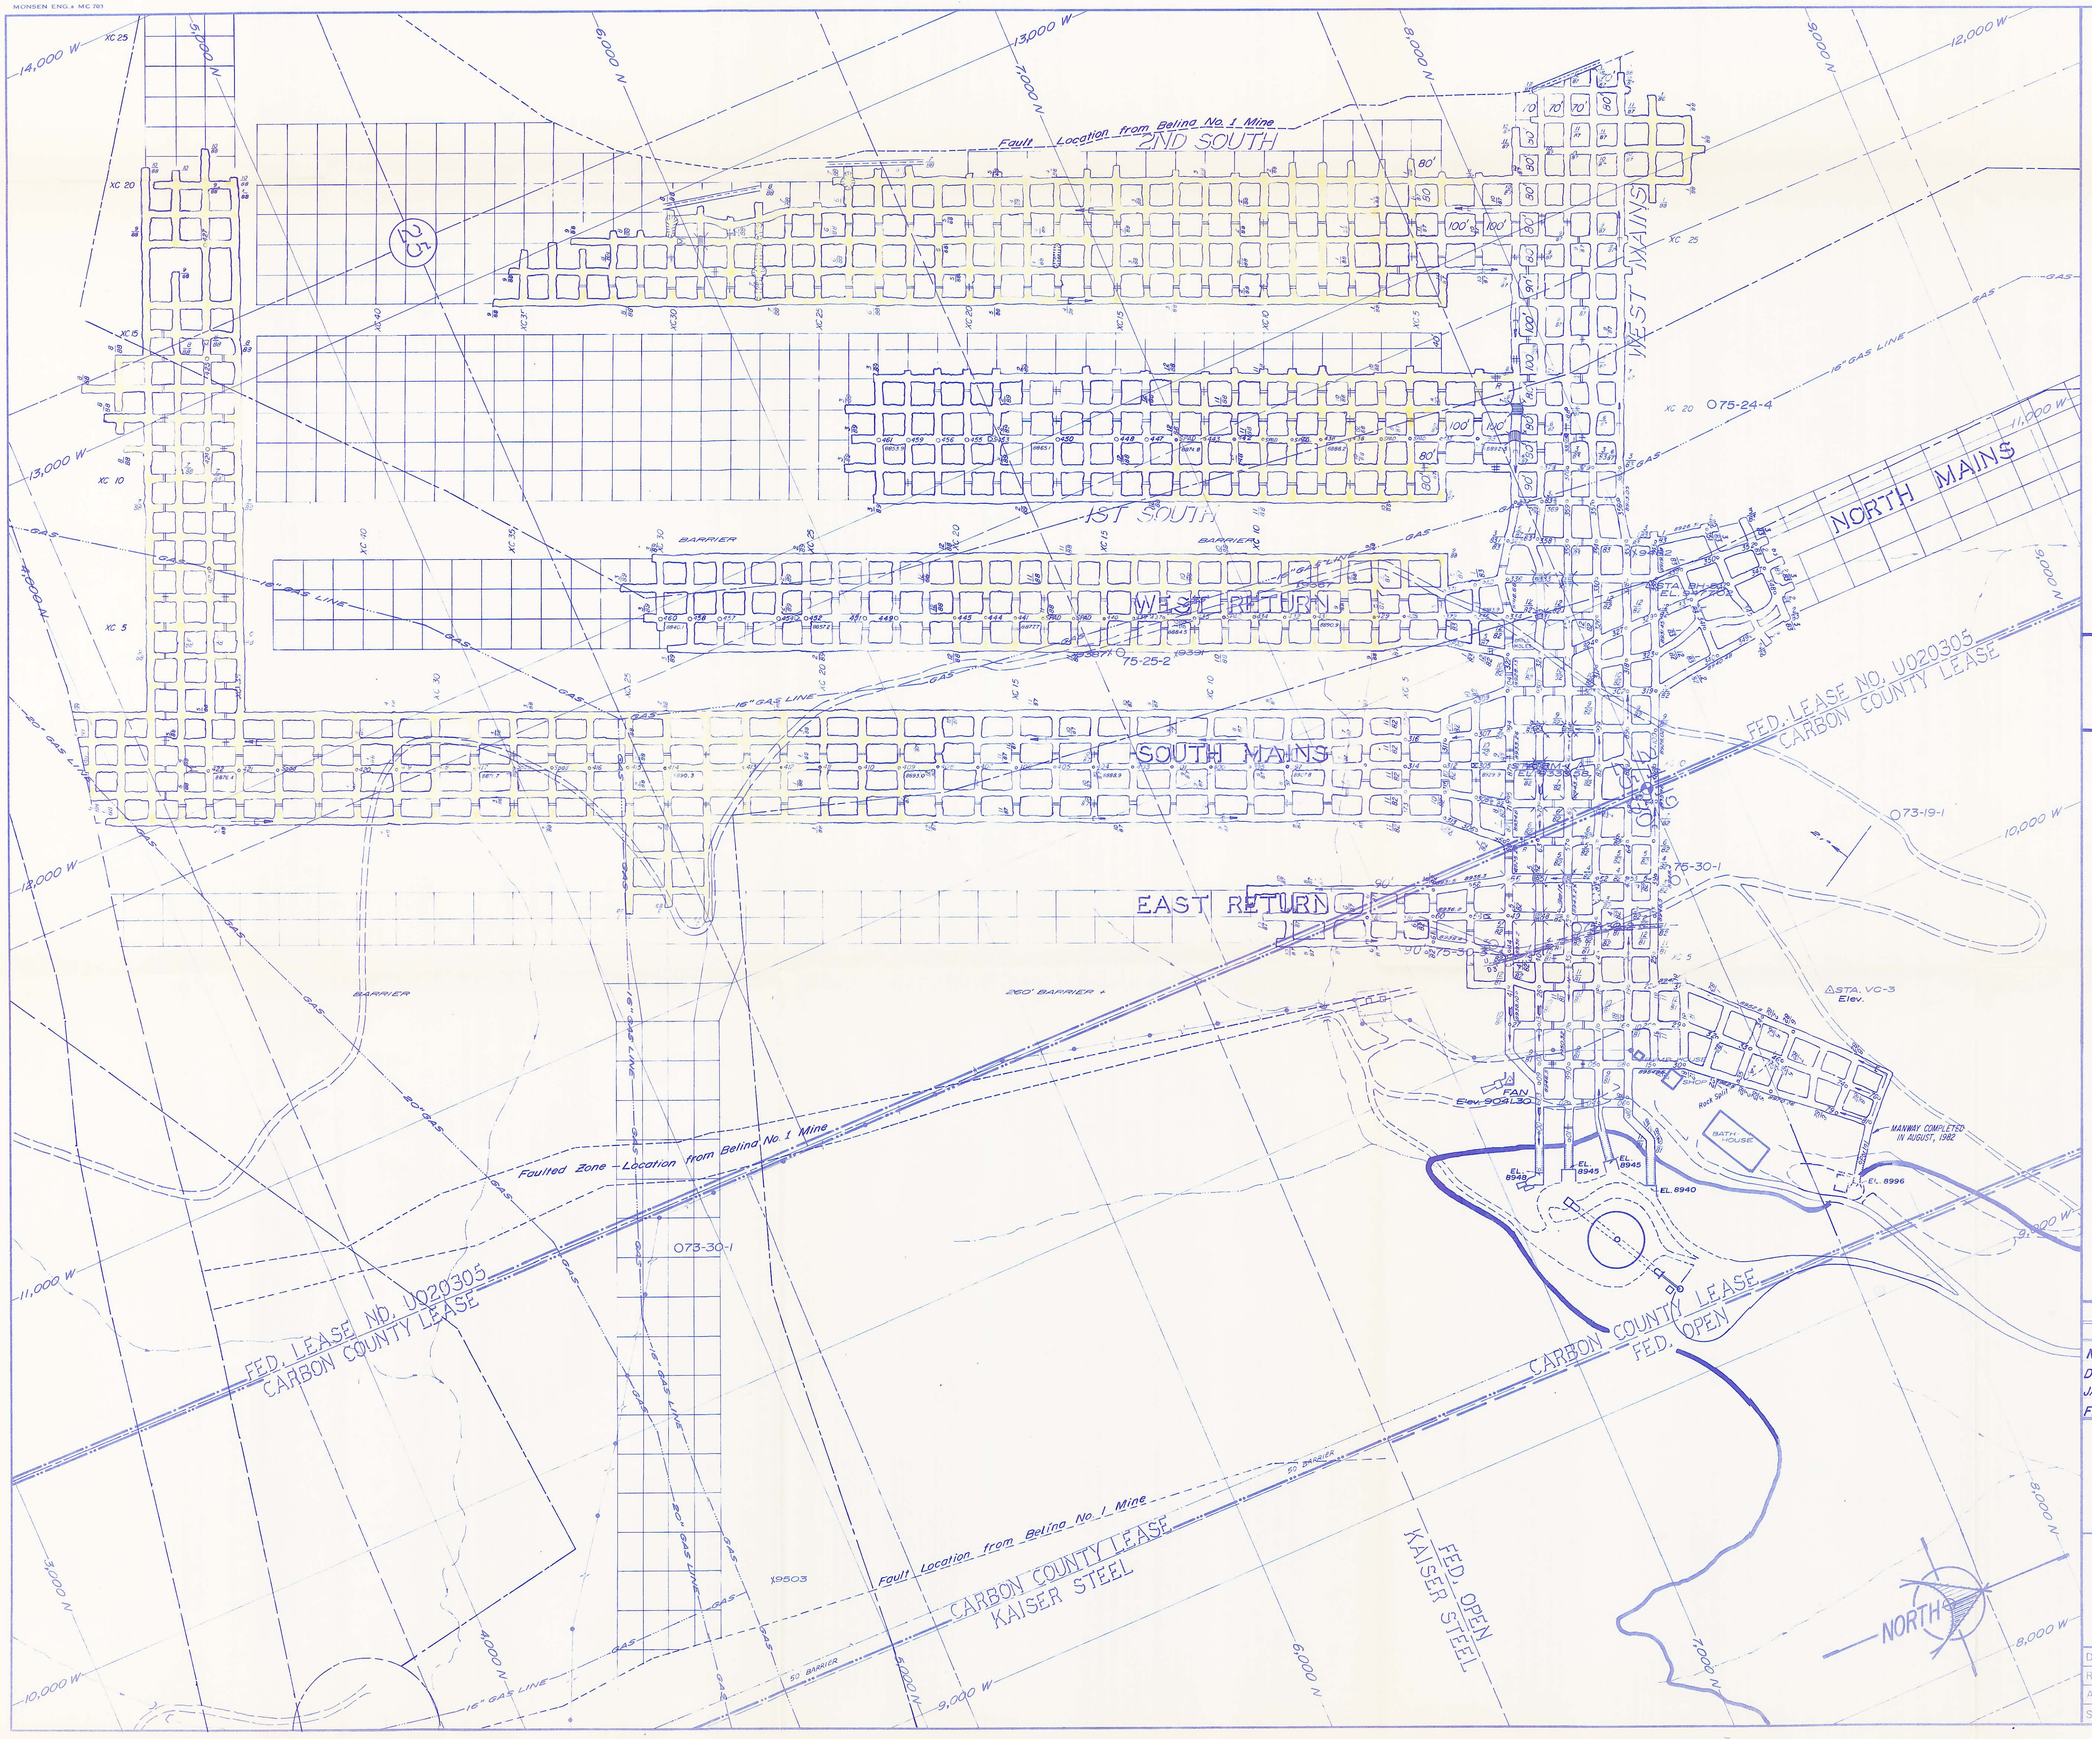

LEGEND

SURFACE;

- SECTION LINE
- 1/4 SECTION LINE
- 1/16 SECTION LINE
- SECTION CORNER
- DRILL HOLE
- DRILL HOLE, thru seam
- SURFACE ELEVATION
- STREAM
- SPRING
- ROAD, Improved
- ROAD, Unimproved
- POWERLINE
- SURFACE FACILITIES
- TRIANGULATION STATIONS
- GAS LINE

RECEIVED
MAR 13 1989
DIVISION OF OIL, GAS & MINING

- FEDERAL COAL LEASE
- CARBON COUNTY COAL LEASE
- FEDERAL OPEN
- KAISER STEEL COAL

I HEREBY CERTIFY THAT THIS MAP HAS BEEN UPDATED UNDER MY SUPERVISION.

UNDERGROUND;

- INTAKE AIR
- RETURN AIR
- INTAKE ESCAPE
- RETURN ESCAPE
- NEUTRAL AIR
- STOPPINGS
- MANDOOR
- EQUIP. DOOR
- AIR LOCK
- REGULATOR
- SEAL
- OVERCAST
- SURVEY STA.
- PROGRESS DATE
- FIRE STATION
- TELEPHONE
- FIRST AID STA.
- BAD TOP
- PILLARED AREA
- ROCK INTRUSION
- ROOF FALL
- ROOF FALL, Removed
- STEEL SETS
- FAULT, actual
- FAULT, inferred
- OUTCROP, actual
- OUTCROP, inferred

MAP UPDATES

DATE	BY	DATE	BY	DATE	BY
NOV. 1, 1988	KP	MAR. 1, 1989	KP	JUL. 1, 1988	KP
DEC. 1, 1988	KP	APR. 1, 1988	KP	AUG. 1, 1988	KP
JAN. 1, 1989	KP	MAY 1, 1988	KP	SEP. 1, 1988	KP
FEB. 1, 1989	KP	JUN. 1, 1988	KP	OCT. 1, 1988	KP

VALLEY CAMP OF UTAH, Inc.
SCOFIELD ROUTE
HELPER, UTAH 84526

BELINA NO. 2 MINE PROGRESS MAP

DR'N BY: ED SANDERSON	SCALE: 1"=200'	DATE: OCT. 12, 1981
REVISED BY:	CHECKED BY:	
APPROVED BY:	DRAWING NO.	D2-0060
SHEET NO. of		