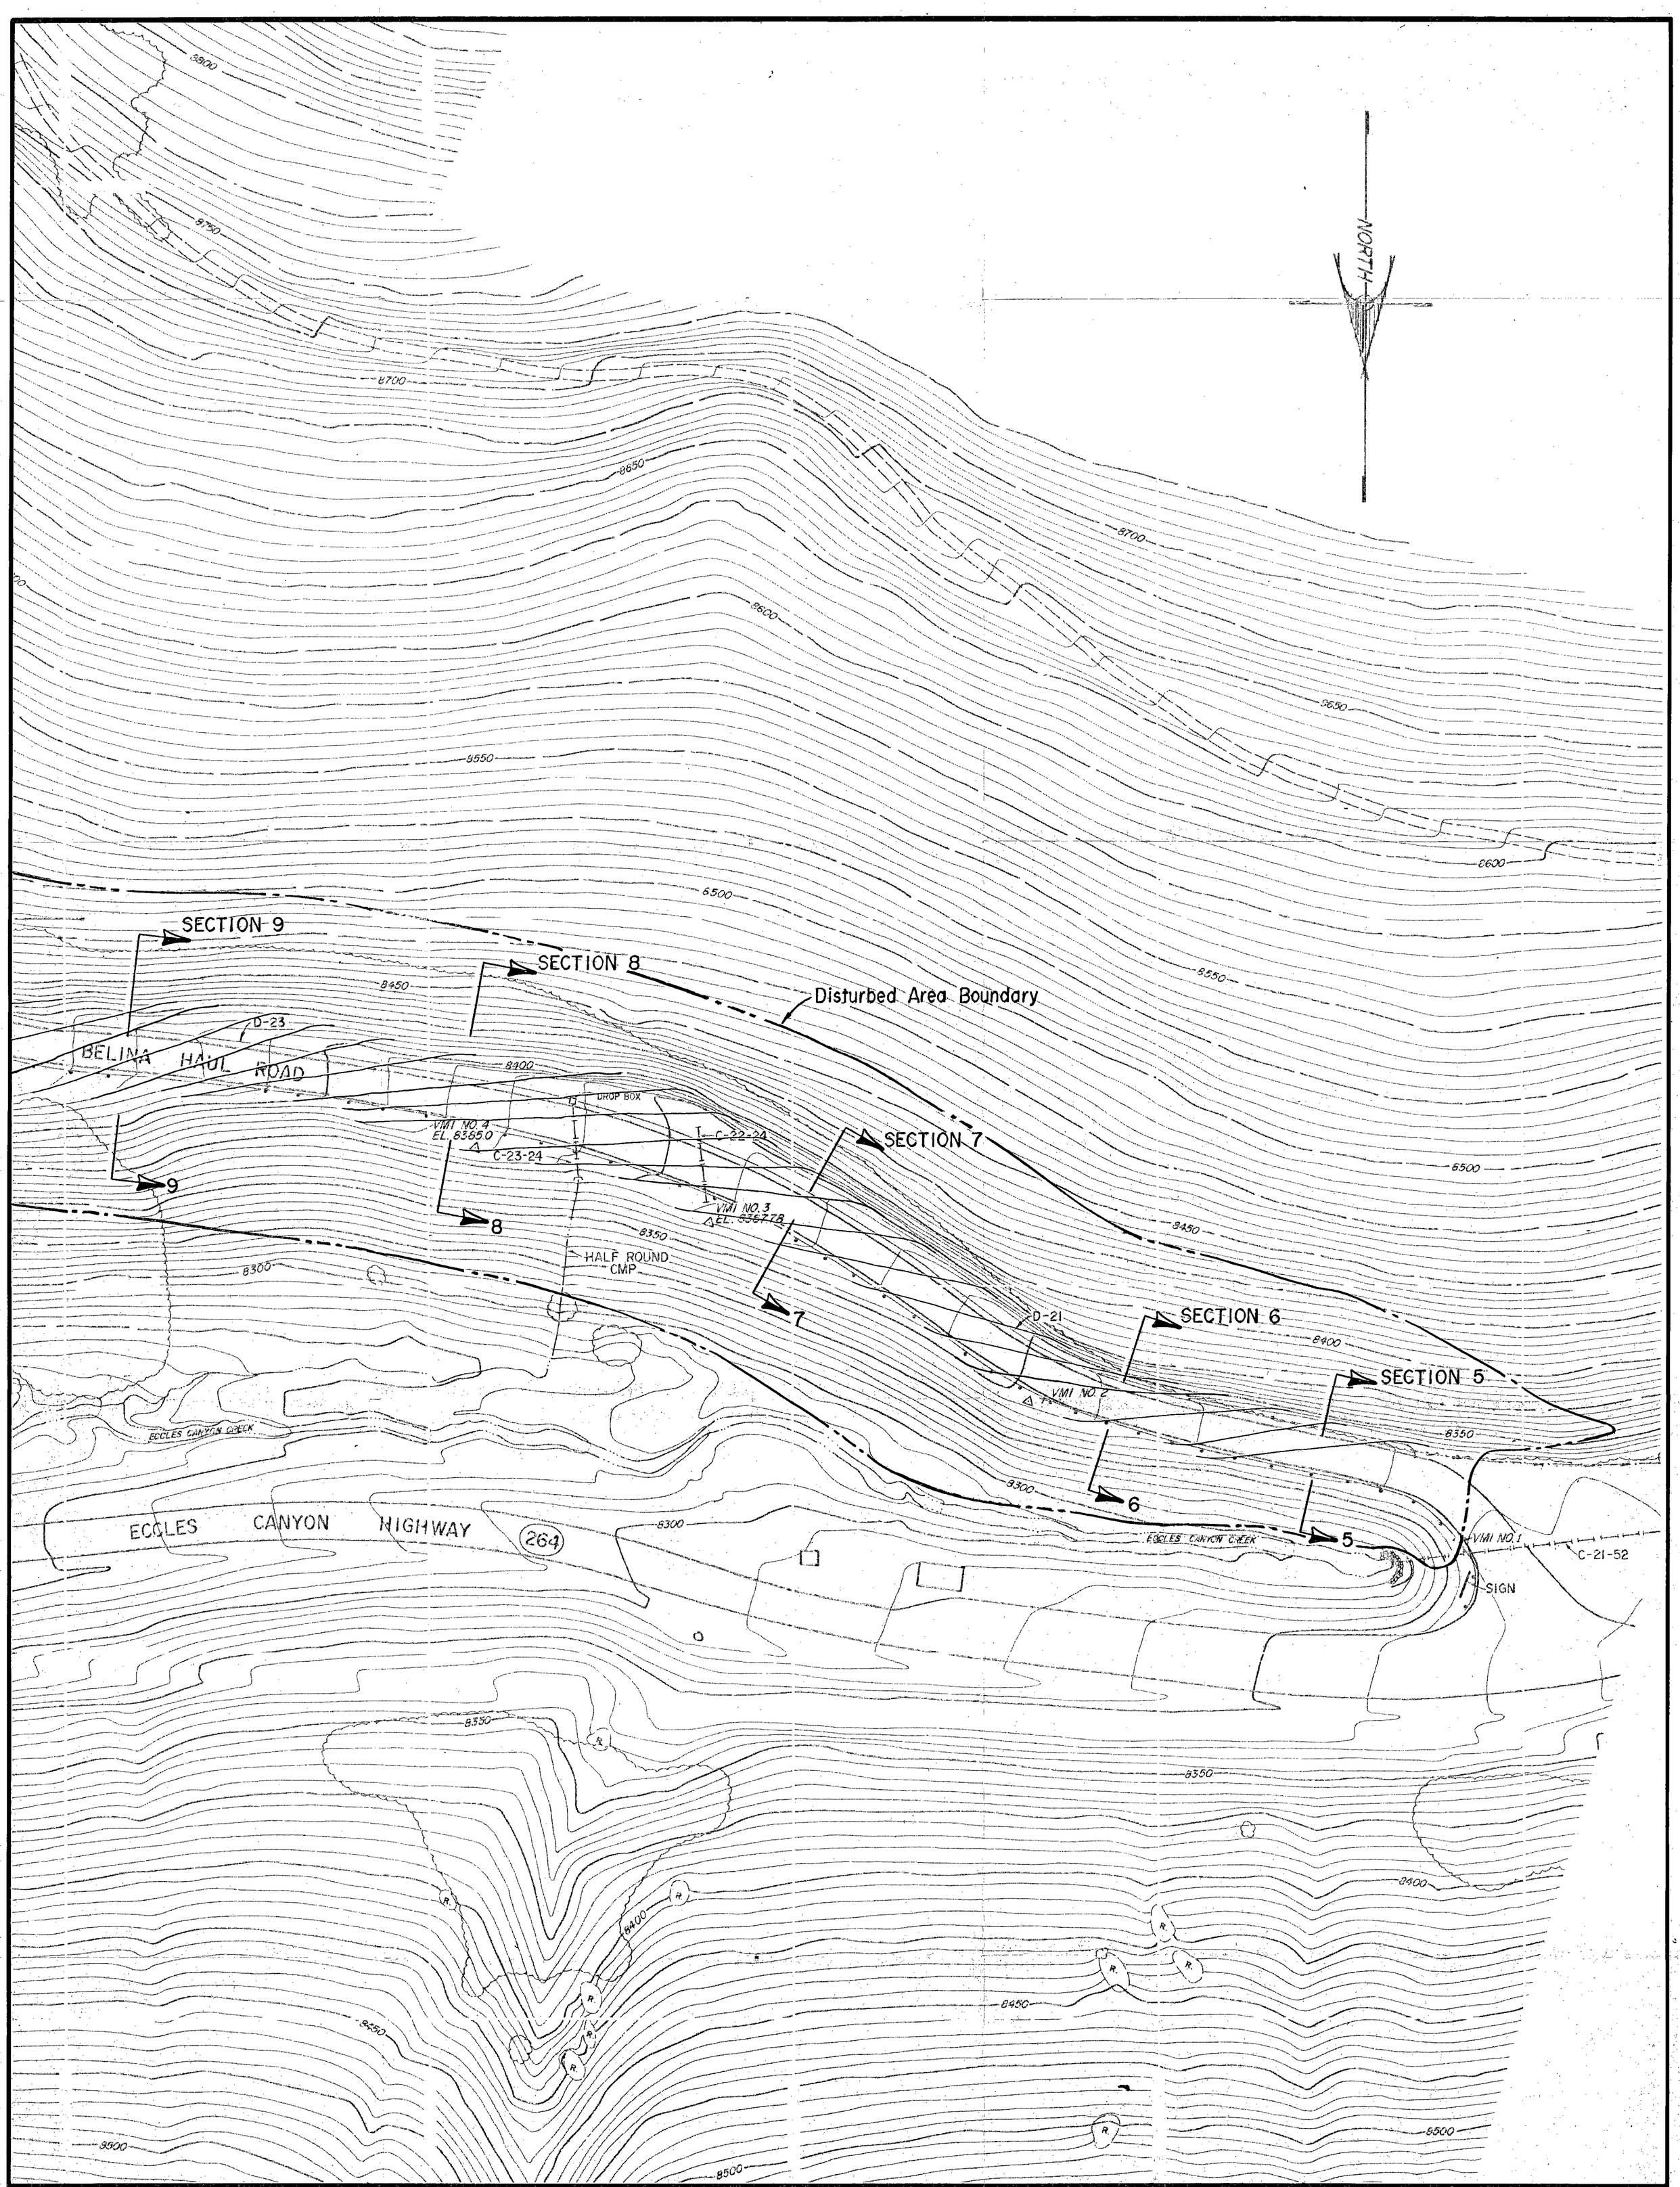


LEGEND:

# VALLEY CAMP OF UTAH, INC.

SCOFIELD ROUTE, HELPER, UTAH 84526

| | | | |
|---|---|---|---|
| TITLE: R614-301-550. BELINA HAUL ROAD | Drawn by: Ed Sanderson | Date: 1/20/90 | |
| | Approval: | Date: | |
| | Drawing No. | Rev. | |
| SAND DESIGN & GRAPHICS | SCALE: 1"=50' | SHEET R-5 | |

ETS·1·90