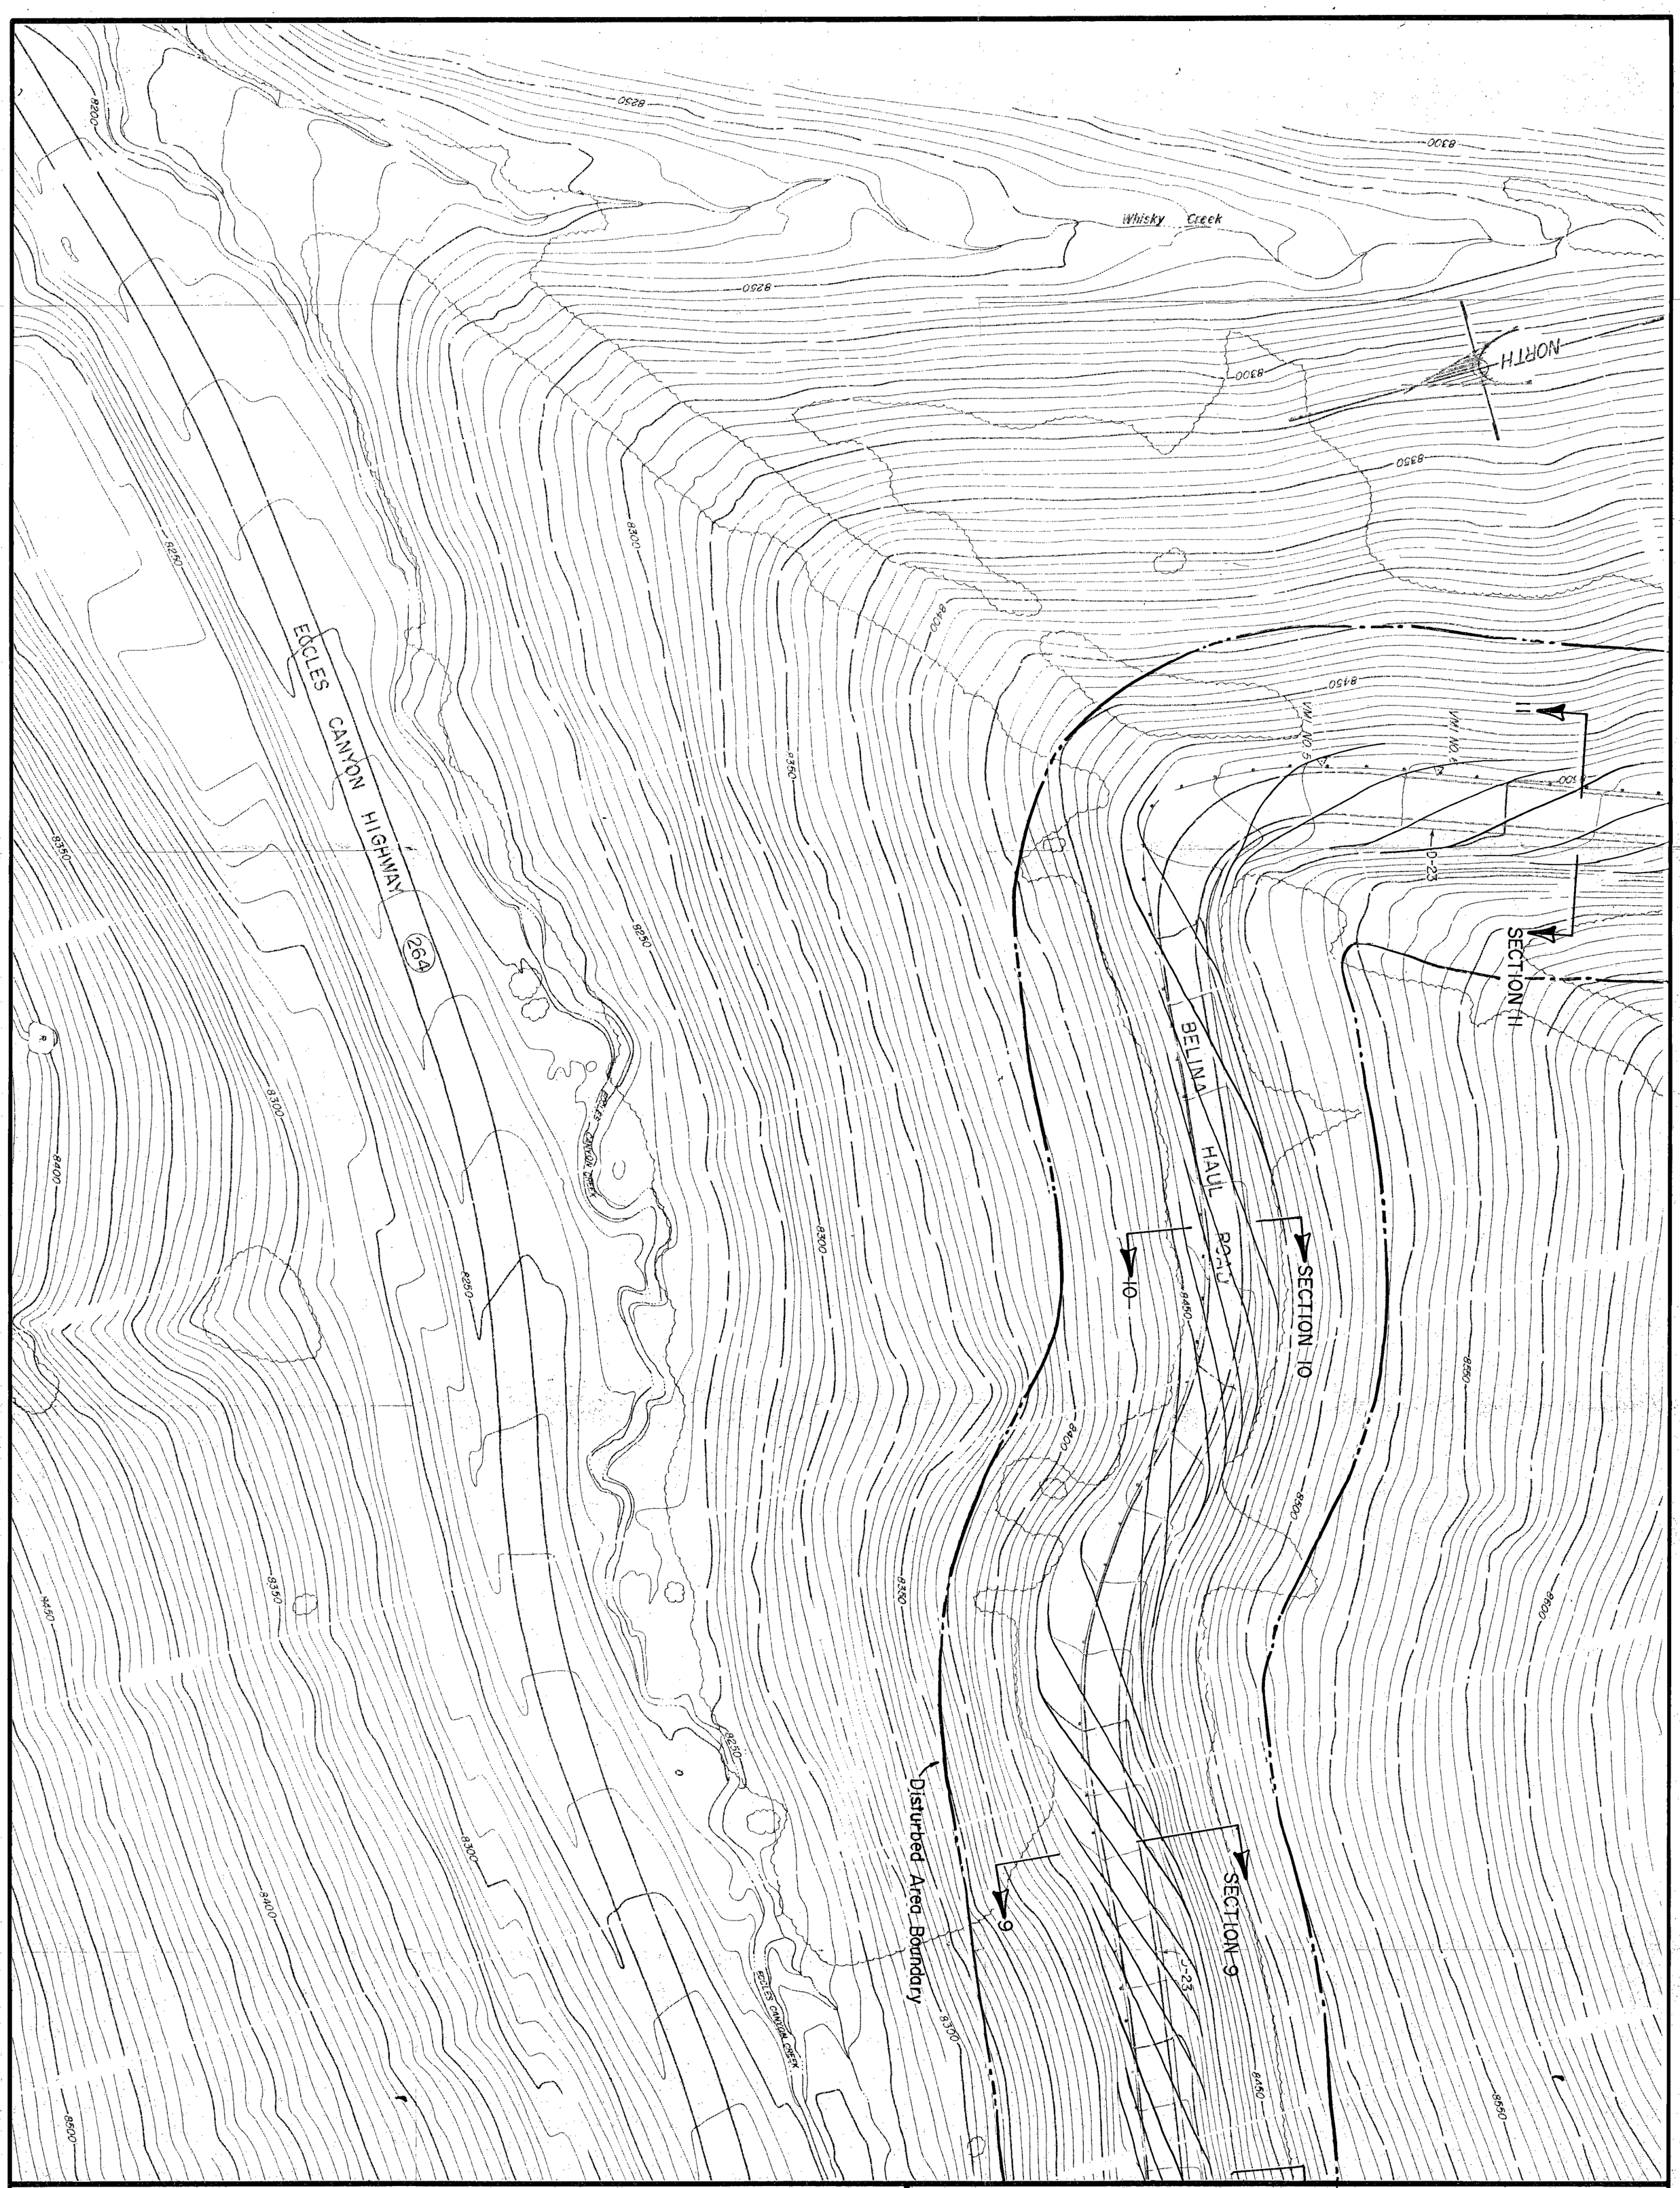

LEGEND:

VALLEY CAMP OF UTAH, INC.

SCOFIELD ROUTE, HELPER, UTAH 84526

TITLE: R614-301-550. BELINA HAUL ROAD	Drawn by: Ed Sanderson	Date: 1/20/90	
	Approval:	Date:	
	Drawing No.	Rev.	
SAND DESIGN & GRAPHICS	SCALE: 1"=50'	SHEET R-6	

ETS·1·90