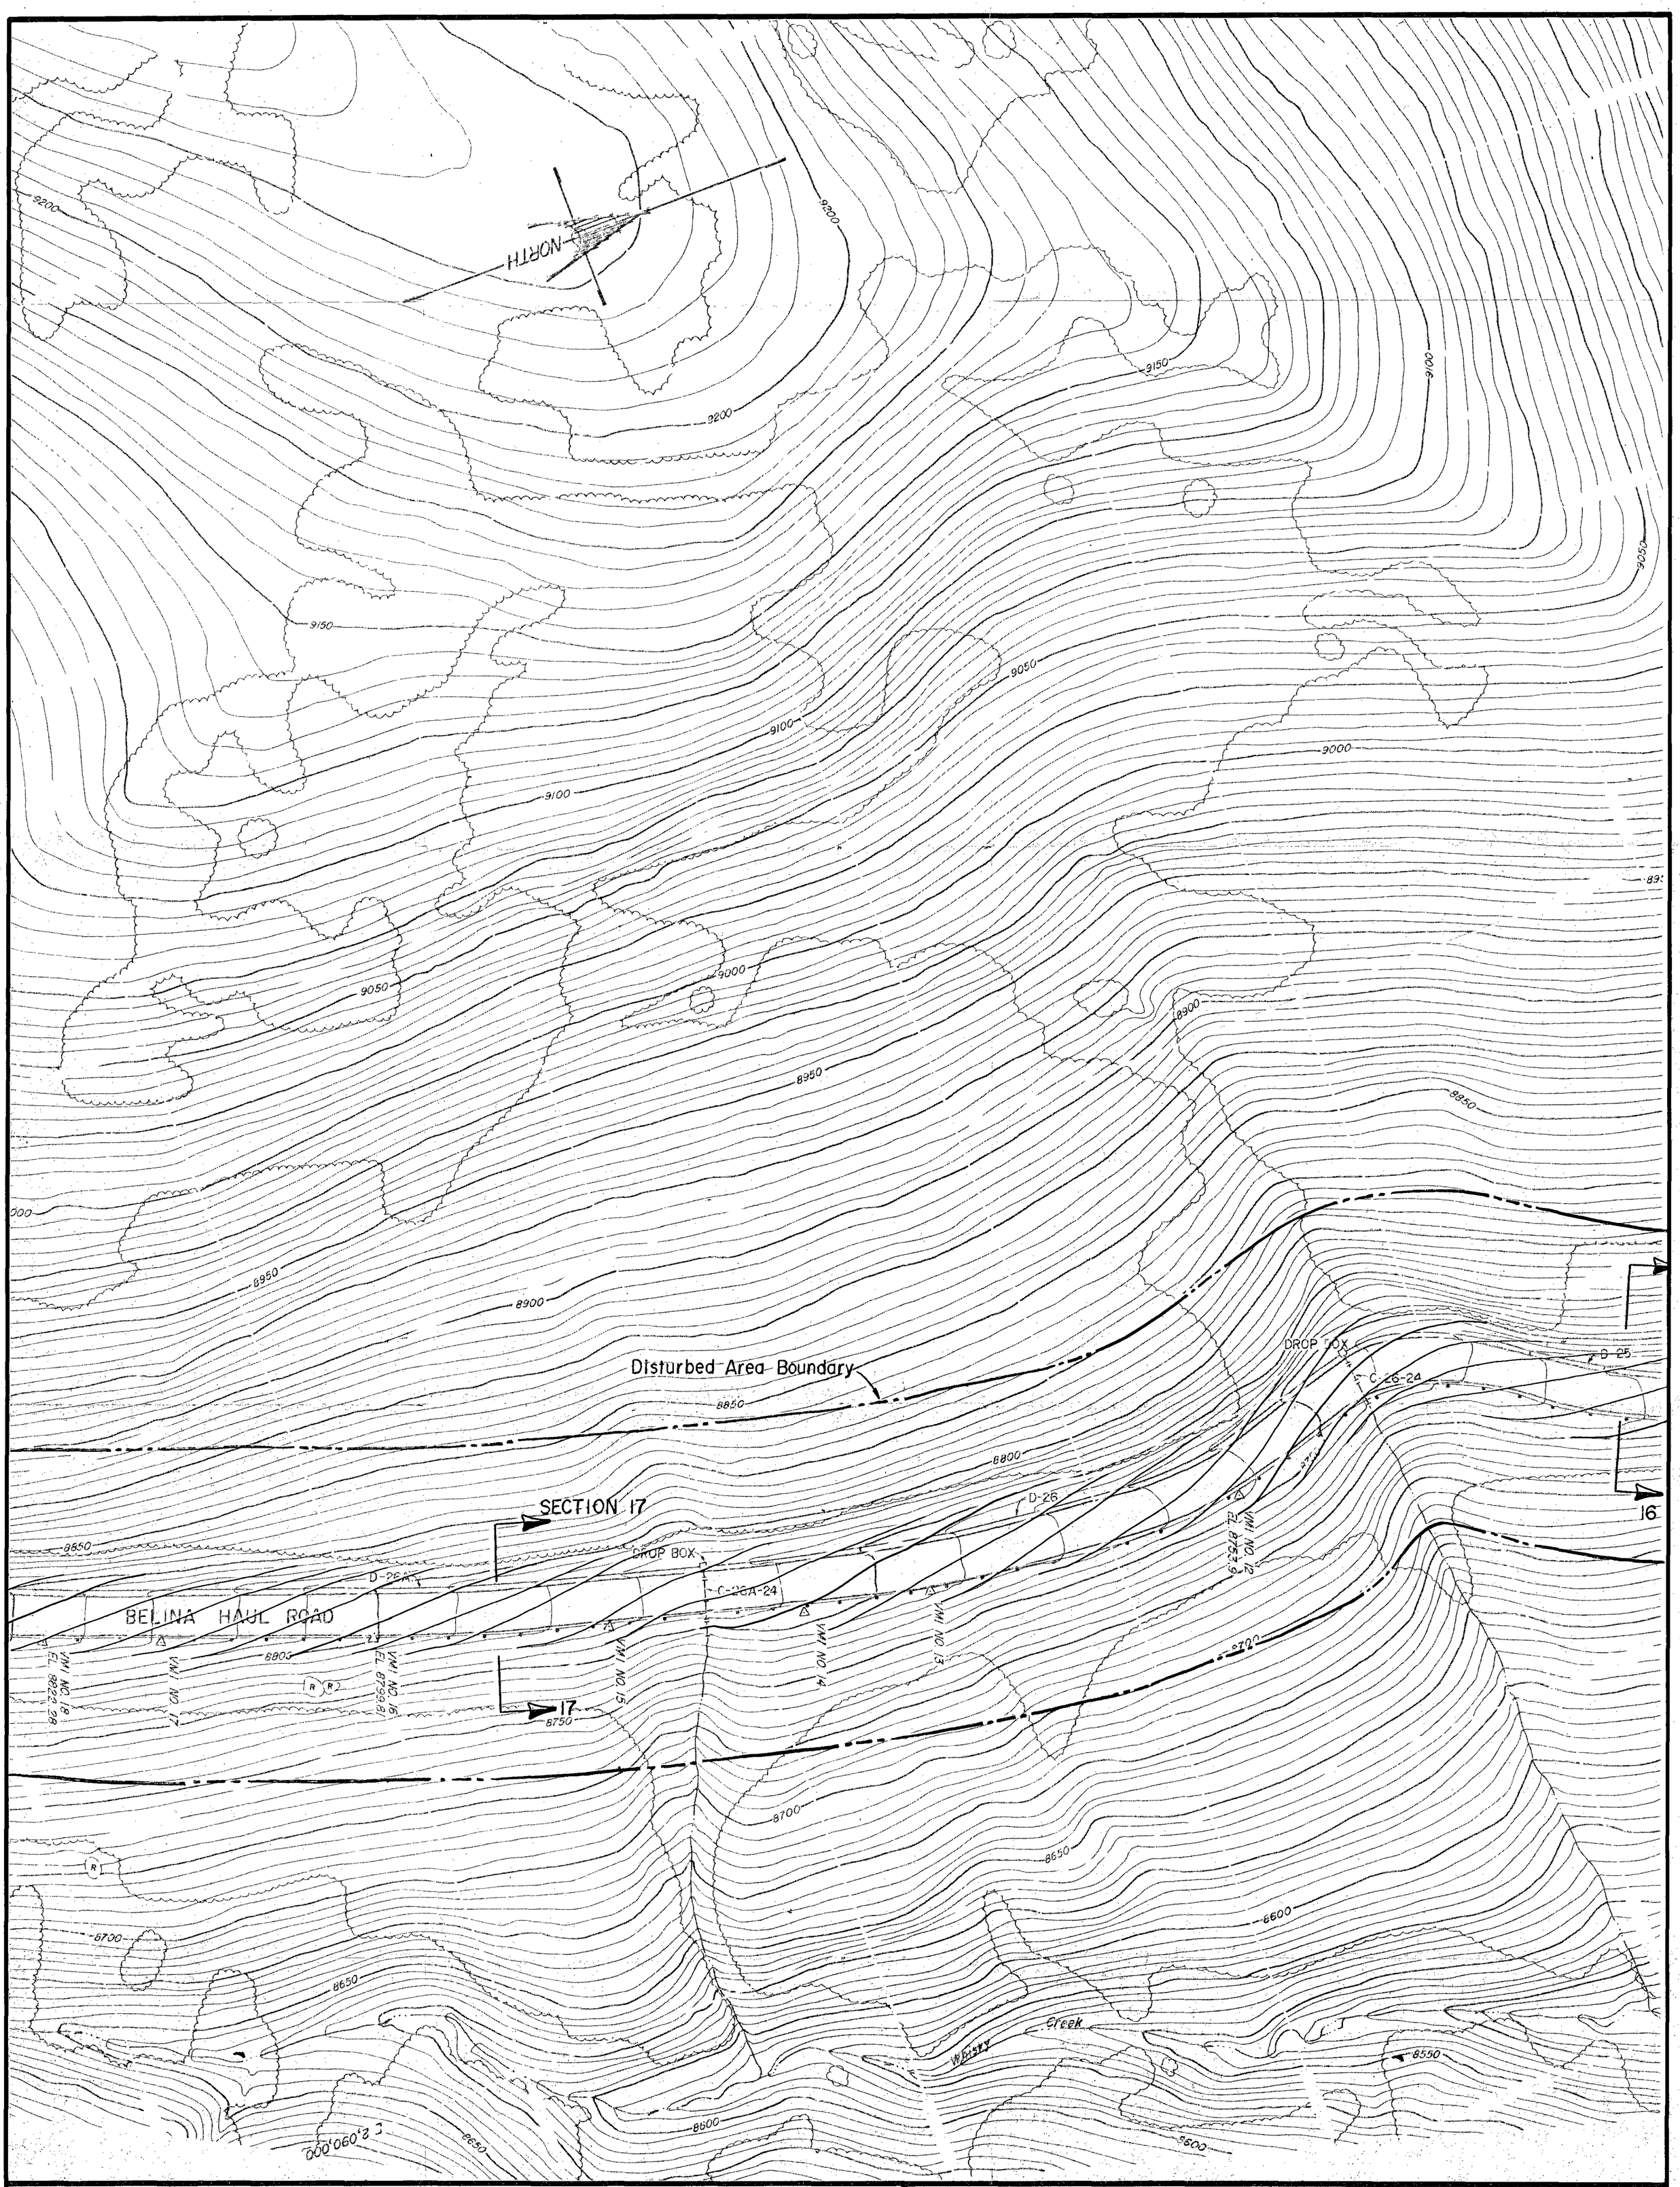

LEGEND:

VALLEY CAMP OF UTAH, INC.

SCOFIELD ROUTE, HELPER, UTAH 84526

TITLE:
R614-301-550.
BELINA HAUL ROAD

Drawn by: Ed Sanderson	Date: 1/20/90
Approval:	Date:
Drawing No.	Rev.

SAND DESIGN & GRAPHICS

SCALE: 1"=50'

SHEET R-10

ETS-1-90