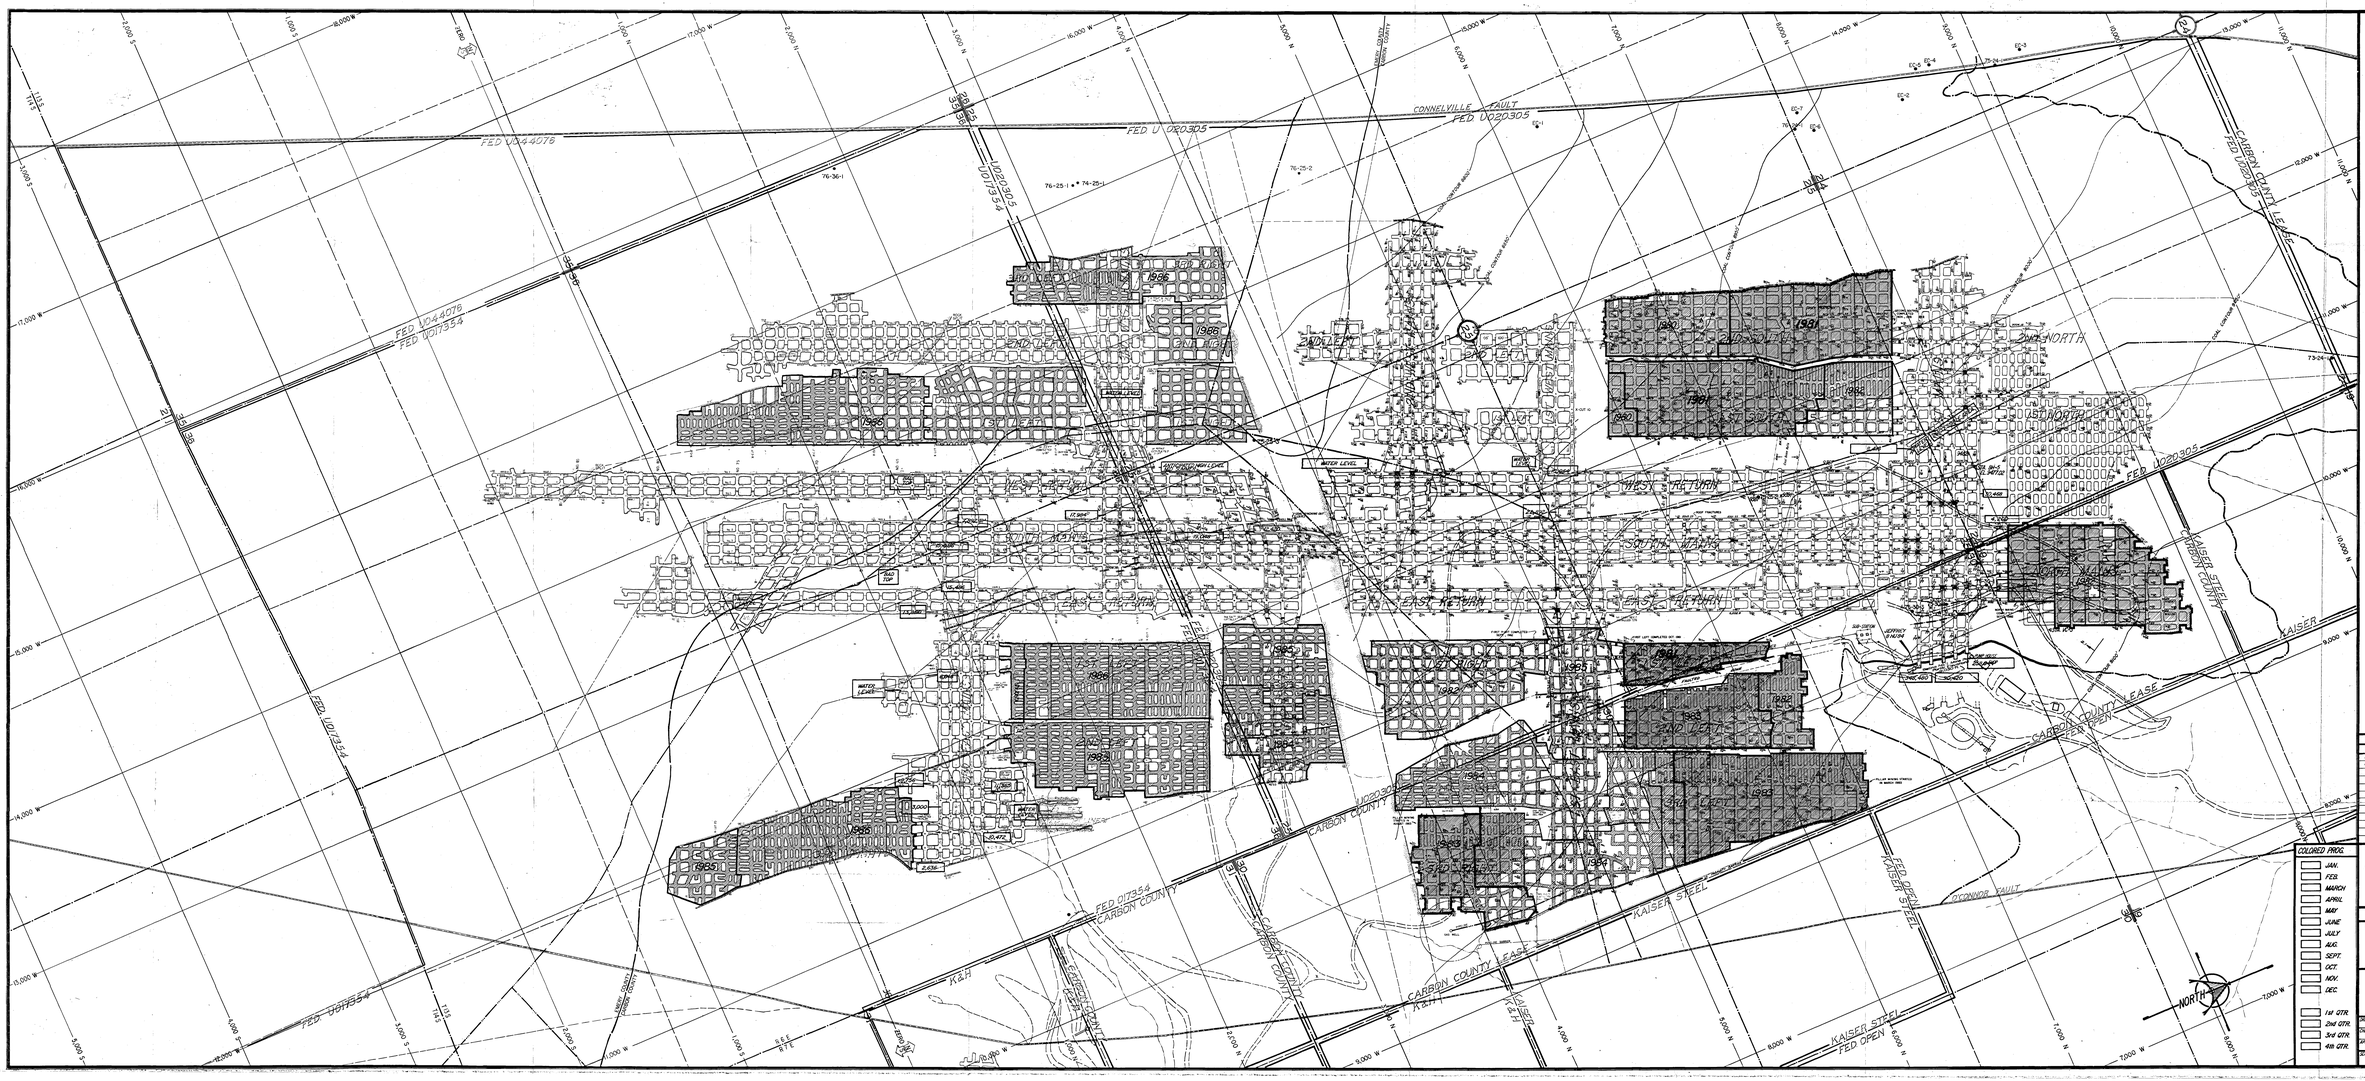

LEGEND

SURFACE

UNDERGROUND

- INTAKE AIR
- RETURN AIR
- INTAKE AIR ESCAPEWAY
- RETURN AIR ESCAPEWAY
- NEUTRAL AIR — BELT TAILPIECE
- STOPPINGS
- STOPPINGS, with MANDOOR
- EQUIPMENT DOOR
- AIR LOCK, MANDOOR
- AIR LOCK, EQUIPMENT DOORS
- REGULATOR
- SEALS
- OVERCAST
- FIRST AID STATION
- FIRE STATION
- TELEPHONE, or PAGER
- FAULTS
- BAD TOP
- PILLARED AREA
- ROCK INTRUSION (Dike, Spar, etc.)
- ROOF FALL
- ROOF FALL, Removed

MAP UPDATES

DATE:	BY	DATE	BY	DATE	BY
7/1/80					

COLORED PROG.

- JAN.
- FEB.
- MARCH
- APRIL
- MAY
- JUNE
- JULY
- AUG.
- SEPT.
- OCT.
- NOV.
- DEC.

- 1st QTR.
- 2nd QTR.
- 3rd QTR.
- 4th QTR.

I HEREBY CERTIFY THAT THIS MAP HAS BEEN PREPARED UNDER MY SUPERVISION.

REGISTERED LAND SURVEYOR — STATE OF UTAH

COORDINATES - CLEARCREEK BASE

VALLEY CAMP OF UTAH, INC.

BELINA NO. 1 MINE
PROGRESS MAP

DRAWN BY	ED SANDERSON	DATE: JUNE, 1980
CHECKED BY		DATE:
APPROVED	ED FOUST	DATE: JULY, 1980
SCALE	1" = 200'	DWG. NO. EI-0002