0029

WHITE OAK MINING & CONSTRUCTION CO., INC.

P.O. Box 60
Helper, Utah 84526

FAX (801) 448-9456

FAX TRANSMISSION INFORMATION

DATE: 7/26/94

TO: D. HADDOCK

NAME: UDOGM
COMPANY:
CITY, COUNTRY:
PHONE: 359-3940

ORIGINATOR:

NAME: STEVE
COMPANY:
PHONE: (801) 448-9420, (801) 448-9413

TOTAL NUMBER OF PAGES INCLUDING THIS COVER PAGE: 2

Comments:

TO REPLACE THE ONE YOU MUST HAVE MISPLACED.

VALLEY CAMP OF UTAH, INC.

SCOFIELD ROUTE, HELPER, UTAH 84526

TITLE: R645-301-231.300 SUITABILITY OF TOPSOIL SUBSTITUTES - VSM

Drawn by: Ed Sanderson
Approval:
Date: 3/93
Date:
Drawing No. R645-301-231.300
Rev. 1 3/93

SCALE: 1" = 100'

SHEET 4 of 4

LAND DESIGN GRAPHICS

REGISTERED PROFESSIONAL ENGINEER No. 5323 EDWIN BROOKSHIRE FOUST 4-7-93

LEGEND:

NOTE: See Sheet 1

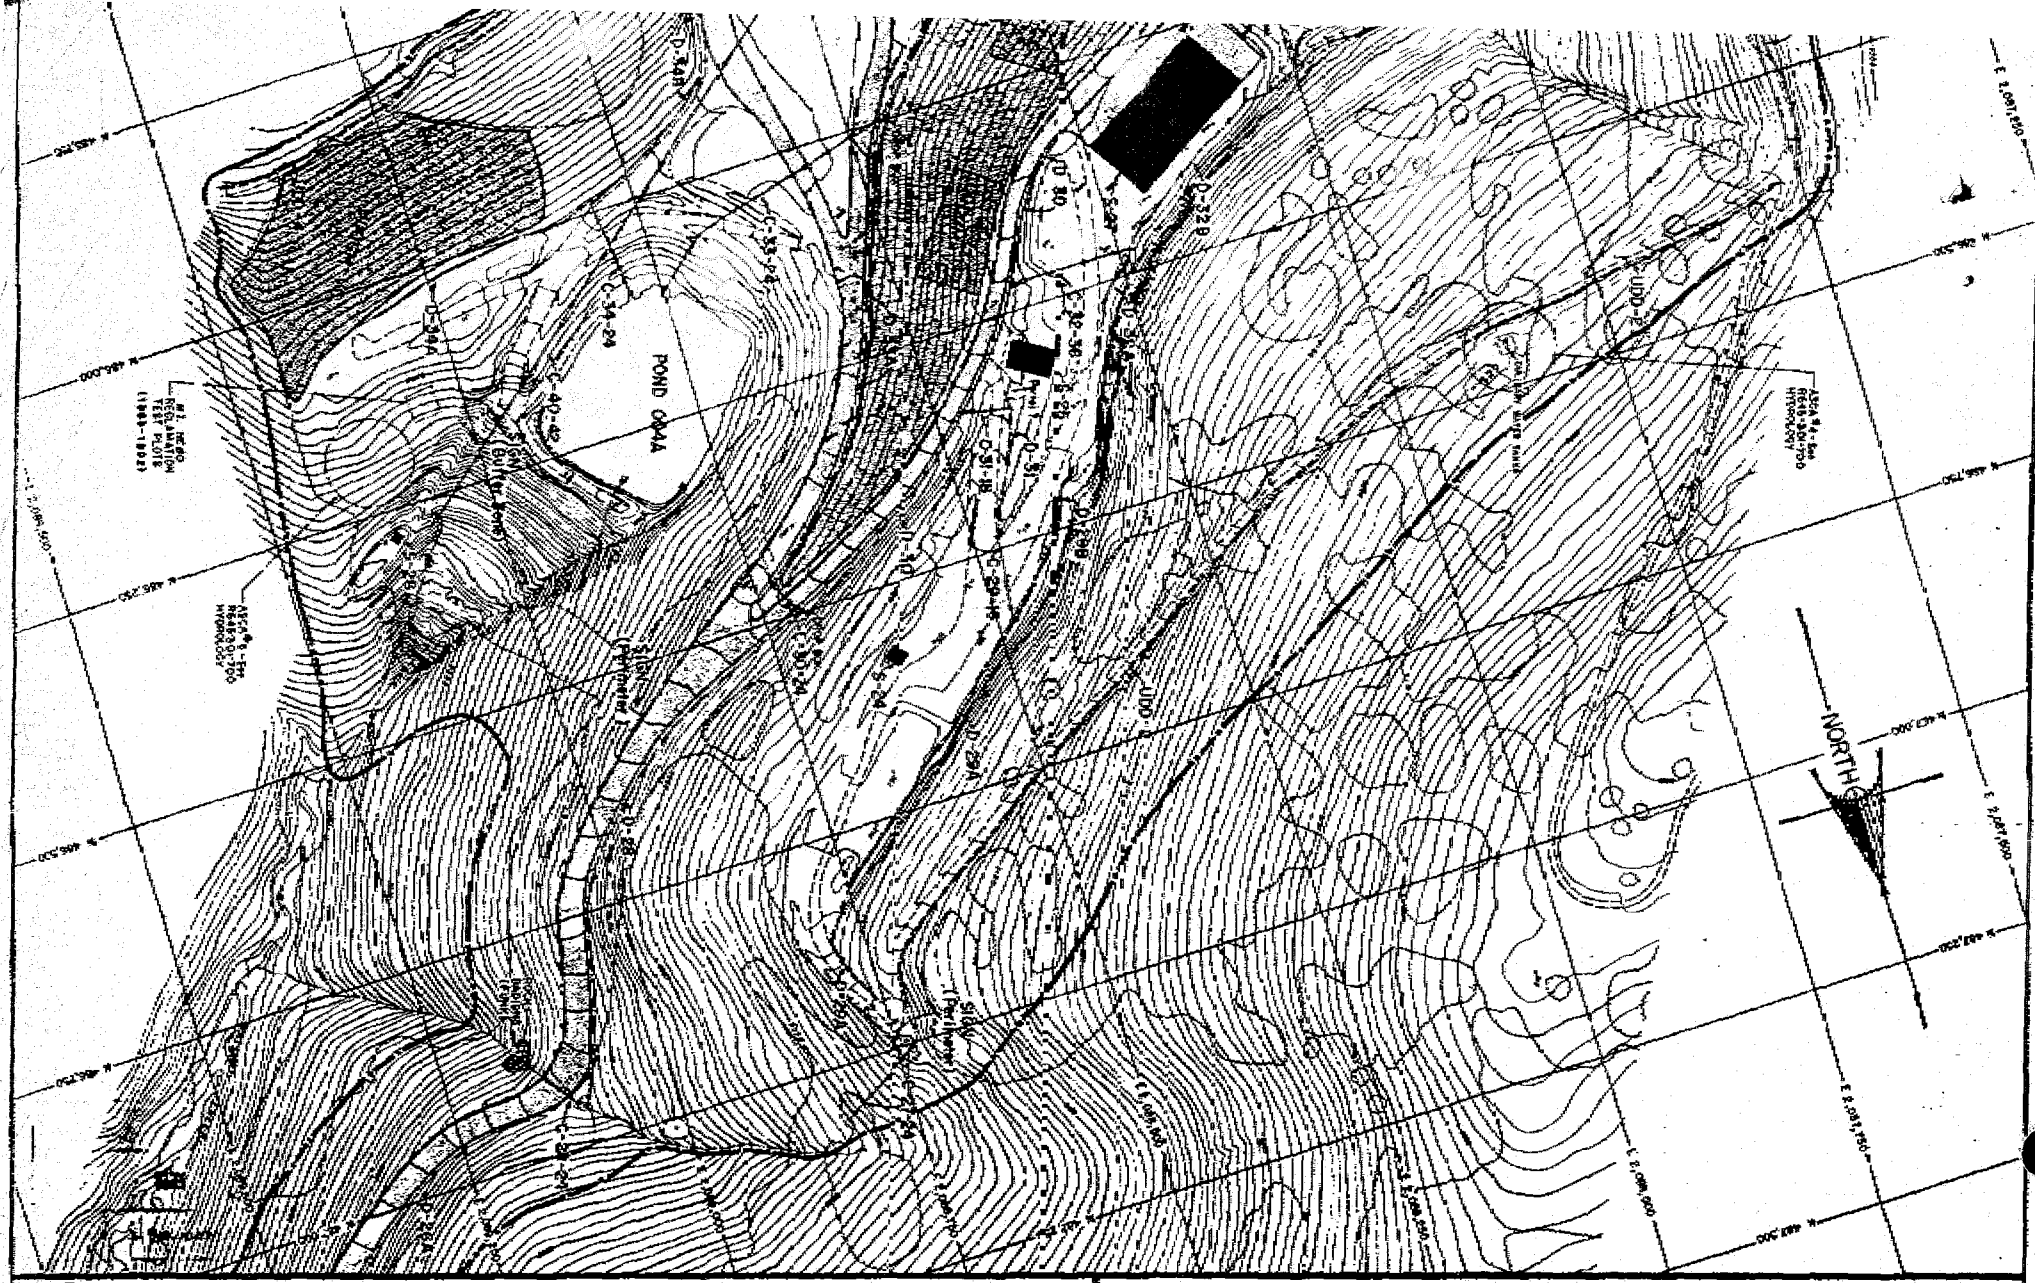

LEGEND:

NOTE: See Sheet 1

VALLEY CAMP OF UTAH, INC.

SCOFIELD ROUTE, HELPER, UTAH 84526

TITLE:

R645-301-231.300

SUITABILITY OF TOPSOIL SUBSTITUTES - VSM

Drawn by: Ed Sanderson | Date: 3/93

Approval: | Date:

Drawing No. R645-301-231.300 | Rev. 1 3/93

SAND DESIGN & GRAPHICS

SCALE: 1" = 100' | SHEET 4 of 4

REGISTERED PROFESSIONAL ENGINEER No. 5329 EDWIN BROOKSHIRE FOUST May 13 STATE OF UTAH