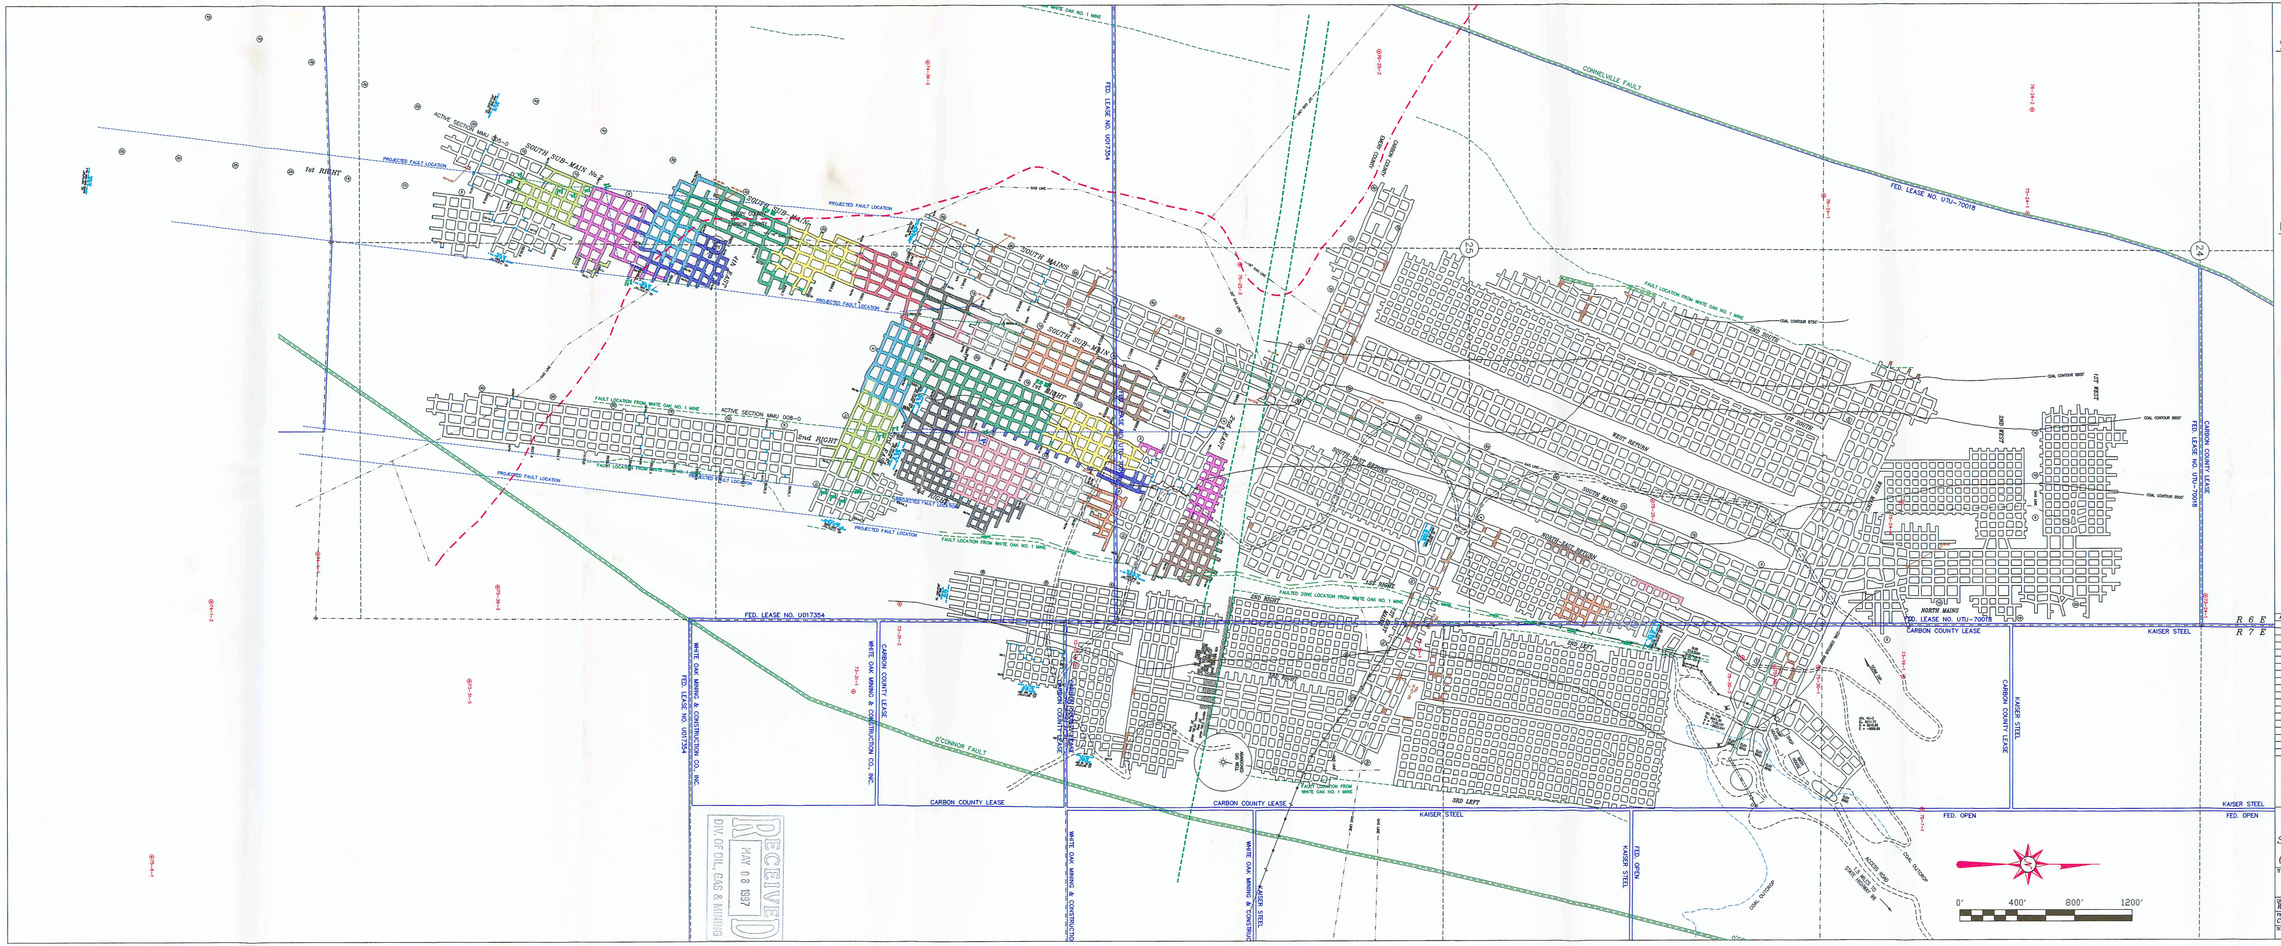

LEGEND

SURFACE

- SECTION LINE
- 1/4 SECTION LINE
- COAL OUTCROP
- LEASE LINE
- DRILL HOLE
- CANYON BOTTOM
- FAN
- BASE LINE POINT
- GAS LINE
- POWERLINE
- ROAD
- COUNTY LINE
- COAL CONTOUR LINE — ELEV.
- PERMIT BOUNDARY
- LEASE EXTENSION

UNDERGROUND

- MAJOR FAULT LINE
- MINOR FAULT LINE
- INTAKE AIR
- RETURN AIR
- BELT AIR
- PRIMARY ESCAPEWAY
- SECONDARY ESCAPEWAY
- AIR LOCK
- CURTAIN
- OVERCAST
- REGULATOR
- SEAL (PROPOSED)
- STOPPING
- STOPPING WITH DOOR
- STOPPING WITH HOLE
- ROOF FALL
- ROOF FALL – REMOVED
- BOTTOM COAL MINING
- LINE BRATTICE
- BELT LINE
- BLEEDER MEASUREMENT PT (BMP)
- EVALUATION POINT (EP)
- LAST OPEN CROSS-CUT (LOC)

NOTE: 25' BARRIER WILL BE MAINTAINED ALONG ALL KNOWN MAJOR FAULTS

ELEVATION DIFFERENCE

UPPER O'CONNER ROOF TO LOWER O'CONNER ROOF	
102 FEET	43 FEET
148 FEET	116 FEET
123 FEET	135 FEET

WHITE OAK No.1 MINE

REVISIONS				
AREA	REV.	DESCRIPTION	DATE	APPROVED

I, THE UNDERSIGNED, HEREBY CERTIFY THAT THIS MAP IS CORRECT, SHOWS TO THE BEST OF MY KNOWLEDGE AND BELIEF ALL THE INFORMATION BY 30 CFR 75.372, AND COVERS THE PERIOD ENDING _____.
SIGNATURE: _____
REGISTRATION NO.: _____

WHITE OAK MINING AND CONSTRUCTION CO., INC.
SCOFIELD ROUTE HELPER, UTAH 84526
PHONE: (801) 448-9420 FAX: (801) 448-9456

TITLE: WHITE OAK #2 MINE
1996 MINED AREA

DRAWN BY: WOMCCI ENGINEERING
DATE: April 2, 1997
FILE: C:\GIS\CURRENT\3WO_2.DWG
SIZE: 90" X36"
SCALE: AS SHOWN
WORK ID No.: 42-01280

RECEIVED
MAY 08 1997
DIV. OF OIL, GAS & MINING