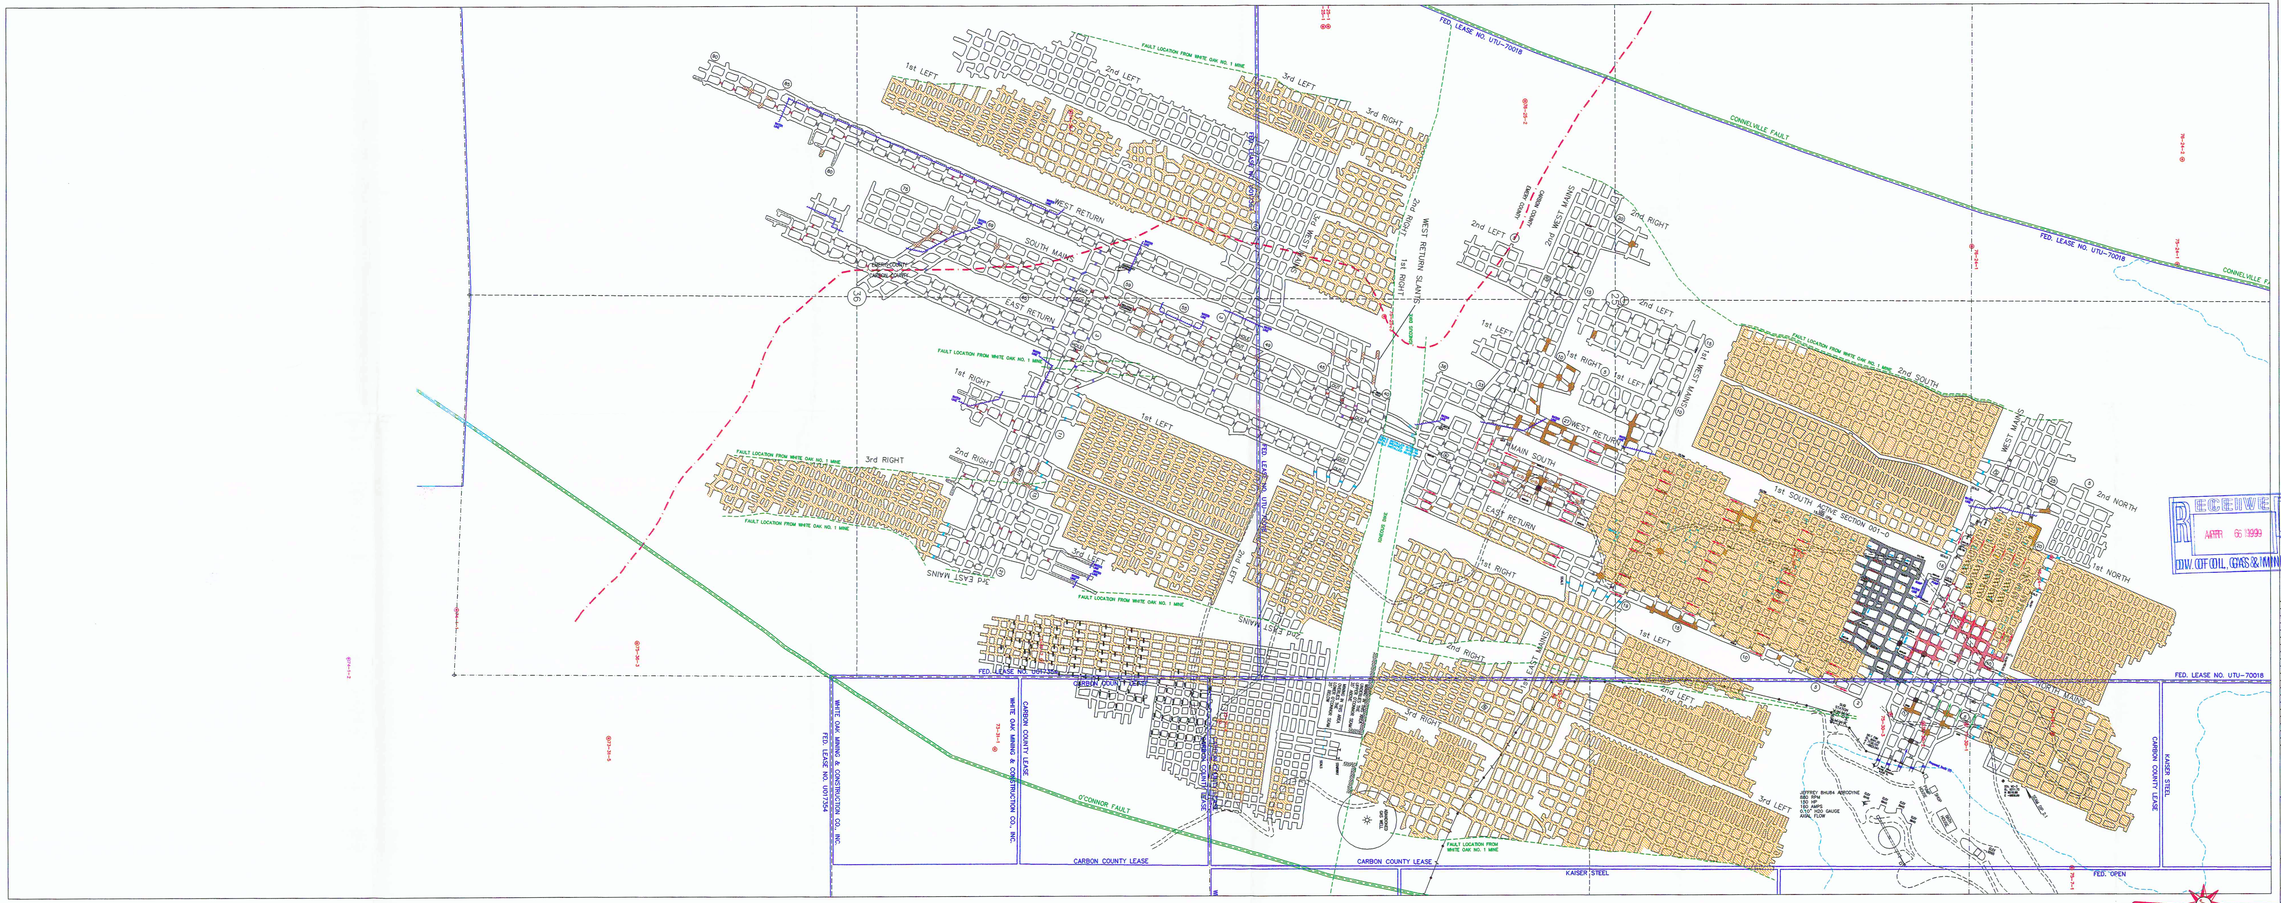

LEGEND

SURFACE

- Section Line
- 1/4 Section Line
- Coal Outcrop
- Lease Line
- Drill Hole
- Fan
- Base Line Point
- Gas Line
- Powerline
- Road
- County Line
- ELEV Coal Contour Line
- Permit Boundary
- Lease Extension

UNDERGROUND

- Major Fault
- Minor Fault
- Intake Air
- Return Air
- Belt Air
- Primary Escapeway
- Secondary Escapeway
- Air Lock
- Curtain
- Overcast
- Regulator
- Seal (proposed)
- Stopping (proposed)
- Stopping w/Door
- Stopping w/Hole
- Roof Fall
- Roof Fall (removed)
- Second Mined
- Line Brattice
- Belt Line
- Bleeder Block
- Projection
- BMP Bleeder Measurement Pt.
- EP Evaluation Point
- LOC Last Open Cross-Cut
- White Oak No. Mine

RECEIVED
APR 06 1999
DIV. OF OIL, GAS & MINING

ELEVATION DIFFERENCE

Upper O'Conner Roof to Lower O'Conner Roof

1	102 FEET	4	43 FEET
2	148 FEET	5	116 FEET
3	123 FEET	6	135 FEET

REVISIONS

AREA	REV	DESCRIPTION	DATE	APPROVED

I, THE UNDERSIGNED, HEREBY CERTIFY THAT THIS MAP IS CORRECT, SHOWS TO THE BEST OF MY KNOWLEDGE AND BELIEF ALL THE INFORMATION BY 30 CFR 75.372, AND COVERS THE PERIOD
SIGNATURE: [signature] 3/29/99
REGISTRATION No.: 870026

WHITE OAK MINING AND CONSTRUCTION Co., Inc.
Scofield Route
Helper, Utah 84526
Phone: (801) 448-9420
FAX: (801) 448-9456

Title: WHITE OAK #1 MINE
Ventilation Map

Drawn By: WOMCTT ENGINEERING	Date: March 29, 1999
Approved By:	
File: c:\gh\current\wo#1\wo_1.dwg	DEP File Name(s): c:\gh\current\wo1\wo2_und.dwg
Size: 45" x 18"	Scale: 1" = 400'
	Mine ID No: 42-01279