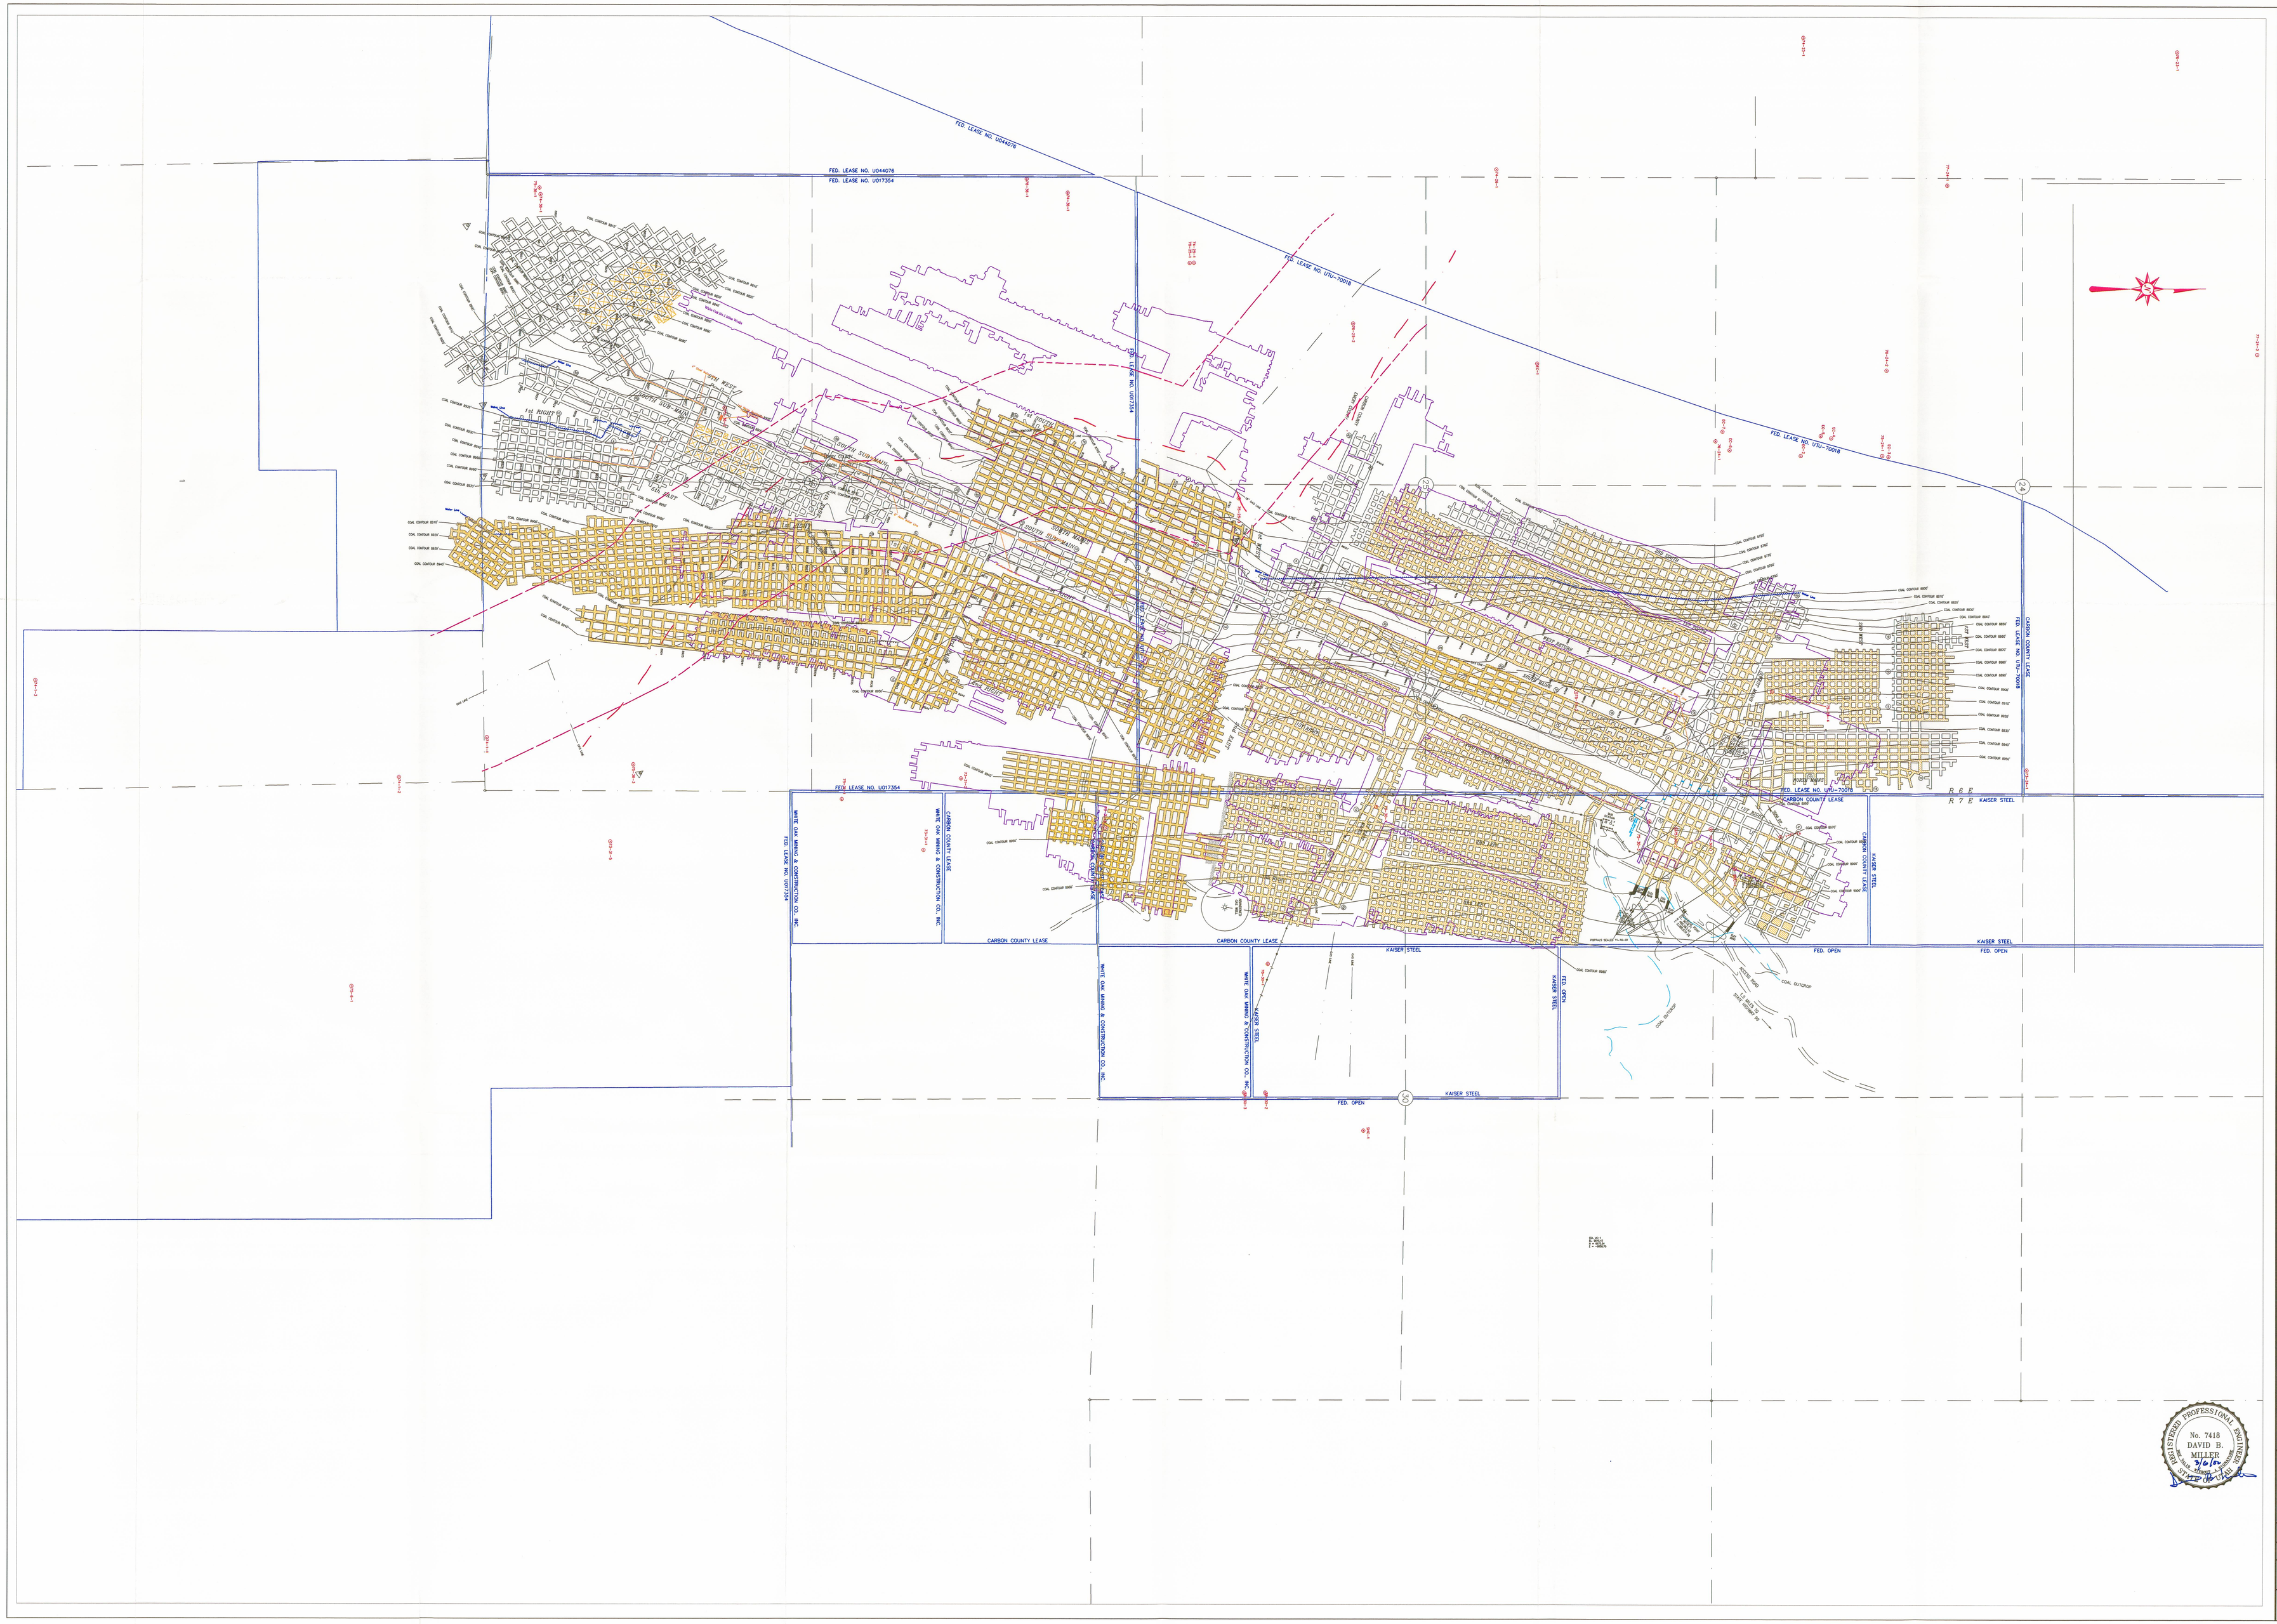

LEGEND

SURFACE

- Section Line
- 1/4 Section Line
- Coal Outcrop
- Lease Line
- Drill Hole
- Base Line Point (State Plane Cord.)
- Gas Line
- Powerline
- Road
- County Line
- ELEV — Coal Contour Line
- Permit Boundary
- Lease Extension
- Subsidence Points

UNDERGROUND

- Second Mined
- Incombustible Backfill Seals (Portals)
- White Oak #1 Mine Upper O'Connor Seam
- Equipment Left Underground

ELEVATION DIFFERENCE

White Oak #1 Mine to White Oak #2 Mine

1	102 FEET	6	135 FEET
2	148 FEET	7	54 FEET
3	123 FEET	8	48 FEET
4	43 FEET	9	42 FEET
5	116 FEET	10	72 FEET

REVISIONS

AREA	REV	DESCRIPTION	DATE	APPROVED

I, THE UNDERSIGNED, HEREBY CERTIFY THAT THIS MAP IS CORRECT, SHOWS TO THE BEST OF MY KNOWLEDGE AND BELIEF ALL THE INFORMATION BY 30 CFR 75.1200 AND COVERS THE PERIOD ENDING: December 31, 2001

SIGNATURE: [signature]

REGISTRATION No.: 7418

REGISTERED PROFESSIONAL ENGINEER No. 7418 DAVID B. MILLER STATE OF UTAH

RECEIVED MAR 15 2002 DIVISION OF OIL, GAS AND MINING

Lodestar Energy Inc.
Mountain Operations, White Oak Mine #2
HC 35, Box 370, Helper Ut. 84526
PH #: 435-637-9200 Fax #: 435-448-9456

Drawn By: RR Lodestar Engineering	Date: March 05, 2002	Scale: 1" = 400'
Approval: DAVE MILLER	Drawing Location: C:\Rick\WhiteOak\ WO_finalmap.dwg	

Drawing: WHITE OAK MINE #2 FINAL MAP

MSHA ID No: 42-01280