PROFILE RC-1

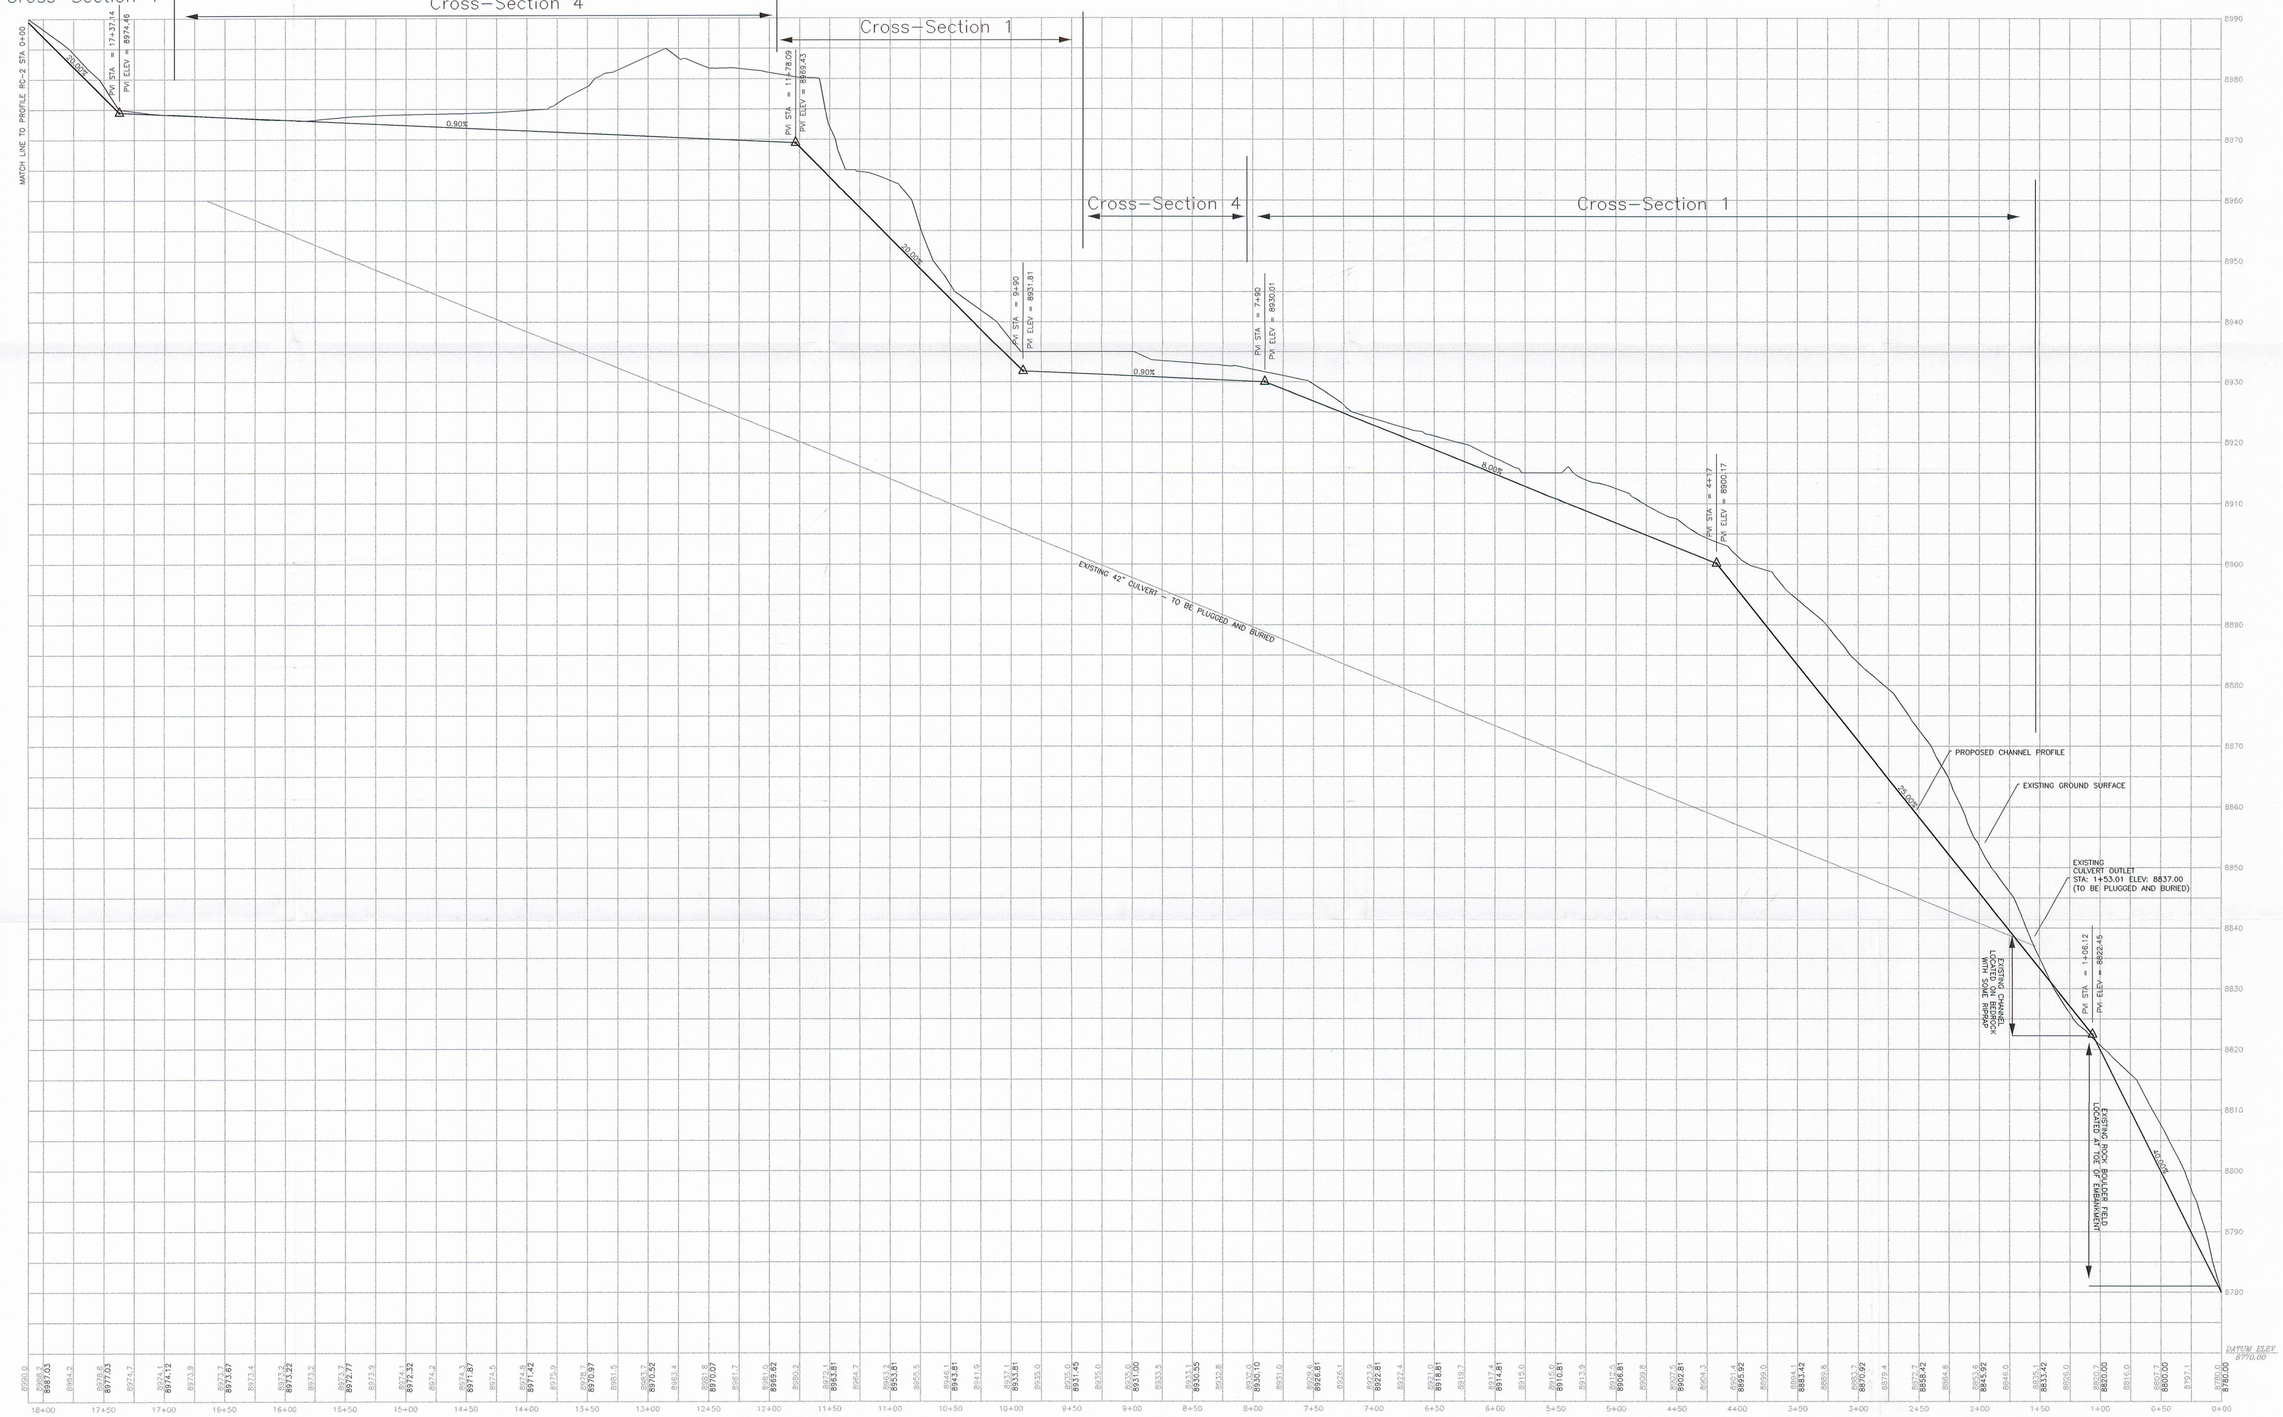

RECEIVED
SEP 2 6 2003
DIV. OF OIL, GAS & MINING

EarthFax Engineering, Inc.
Engineers/Scientists

0' 60'

BASE MAP:

REVISION'S	DATE	BY	DATE	BY

DRAWN BY: TJS | CHECKED BY: RBW | DATE: 9/2003

APPROVED BY: BG | DWG DATA: UC904-01 CHANNEL.DWG

WHISKEY CREEK MINE
SCOFIELD, UTAH

PLATE 2
PROPOSED CHANNEL PROFILE

SHEET 1 OF 1