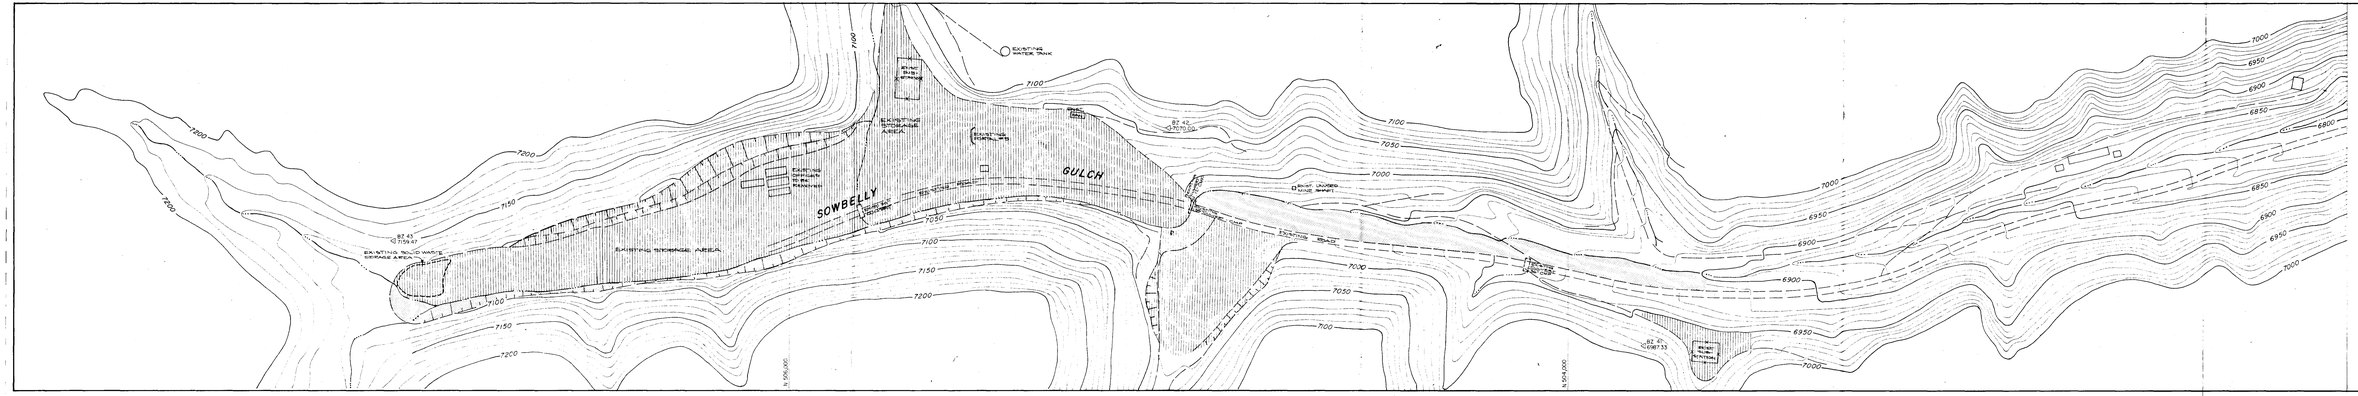

Figure 2

DISTURBED AREAS

SOWBELLY GULCH

ST8253 Golder Associates SEPT 1978

Scale
1" = 100'

LEGEND

Disturbed area no longer in use

Disturbed area in current use

REF: This plan is taken from a untitled, undated plan supplied by Braztch Corporation.