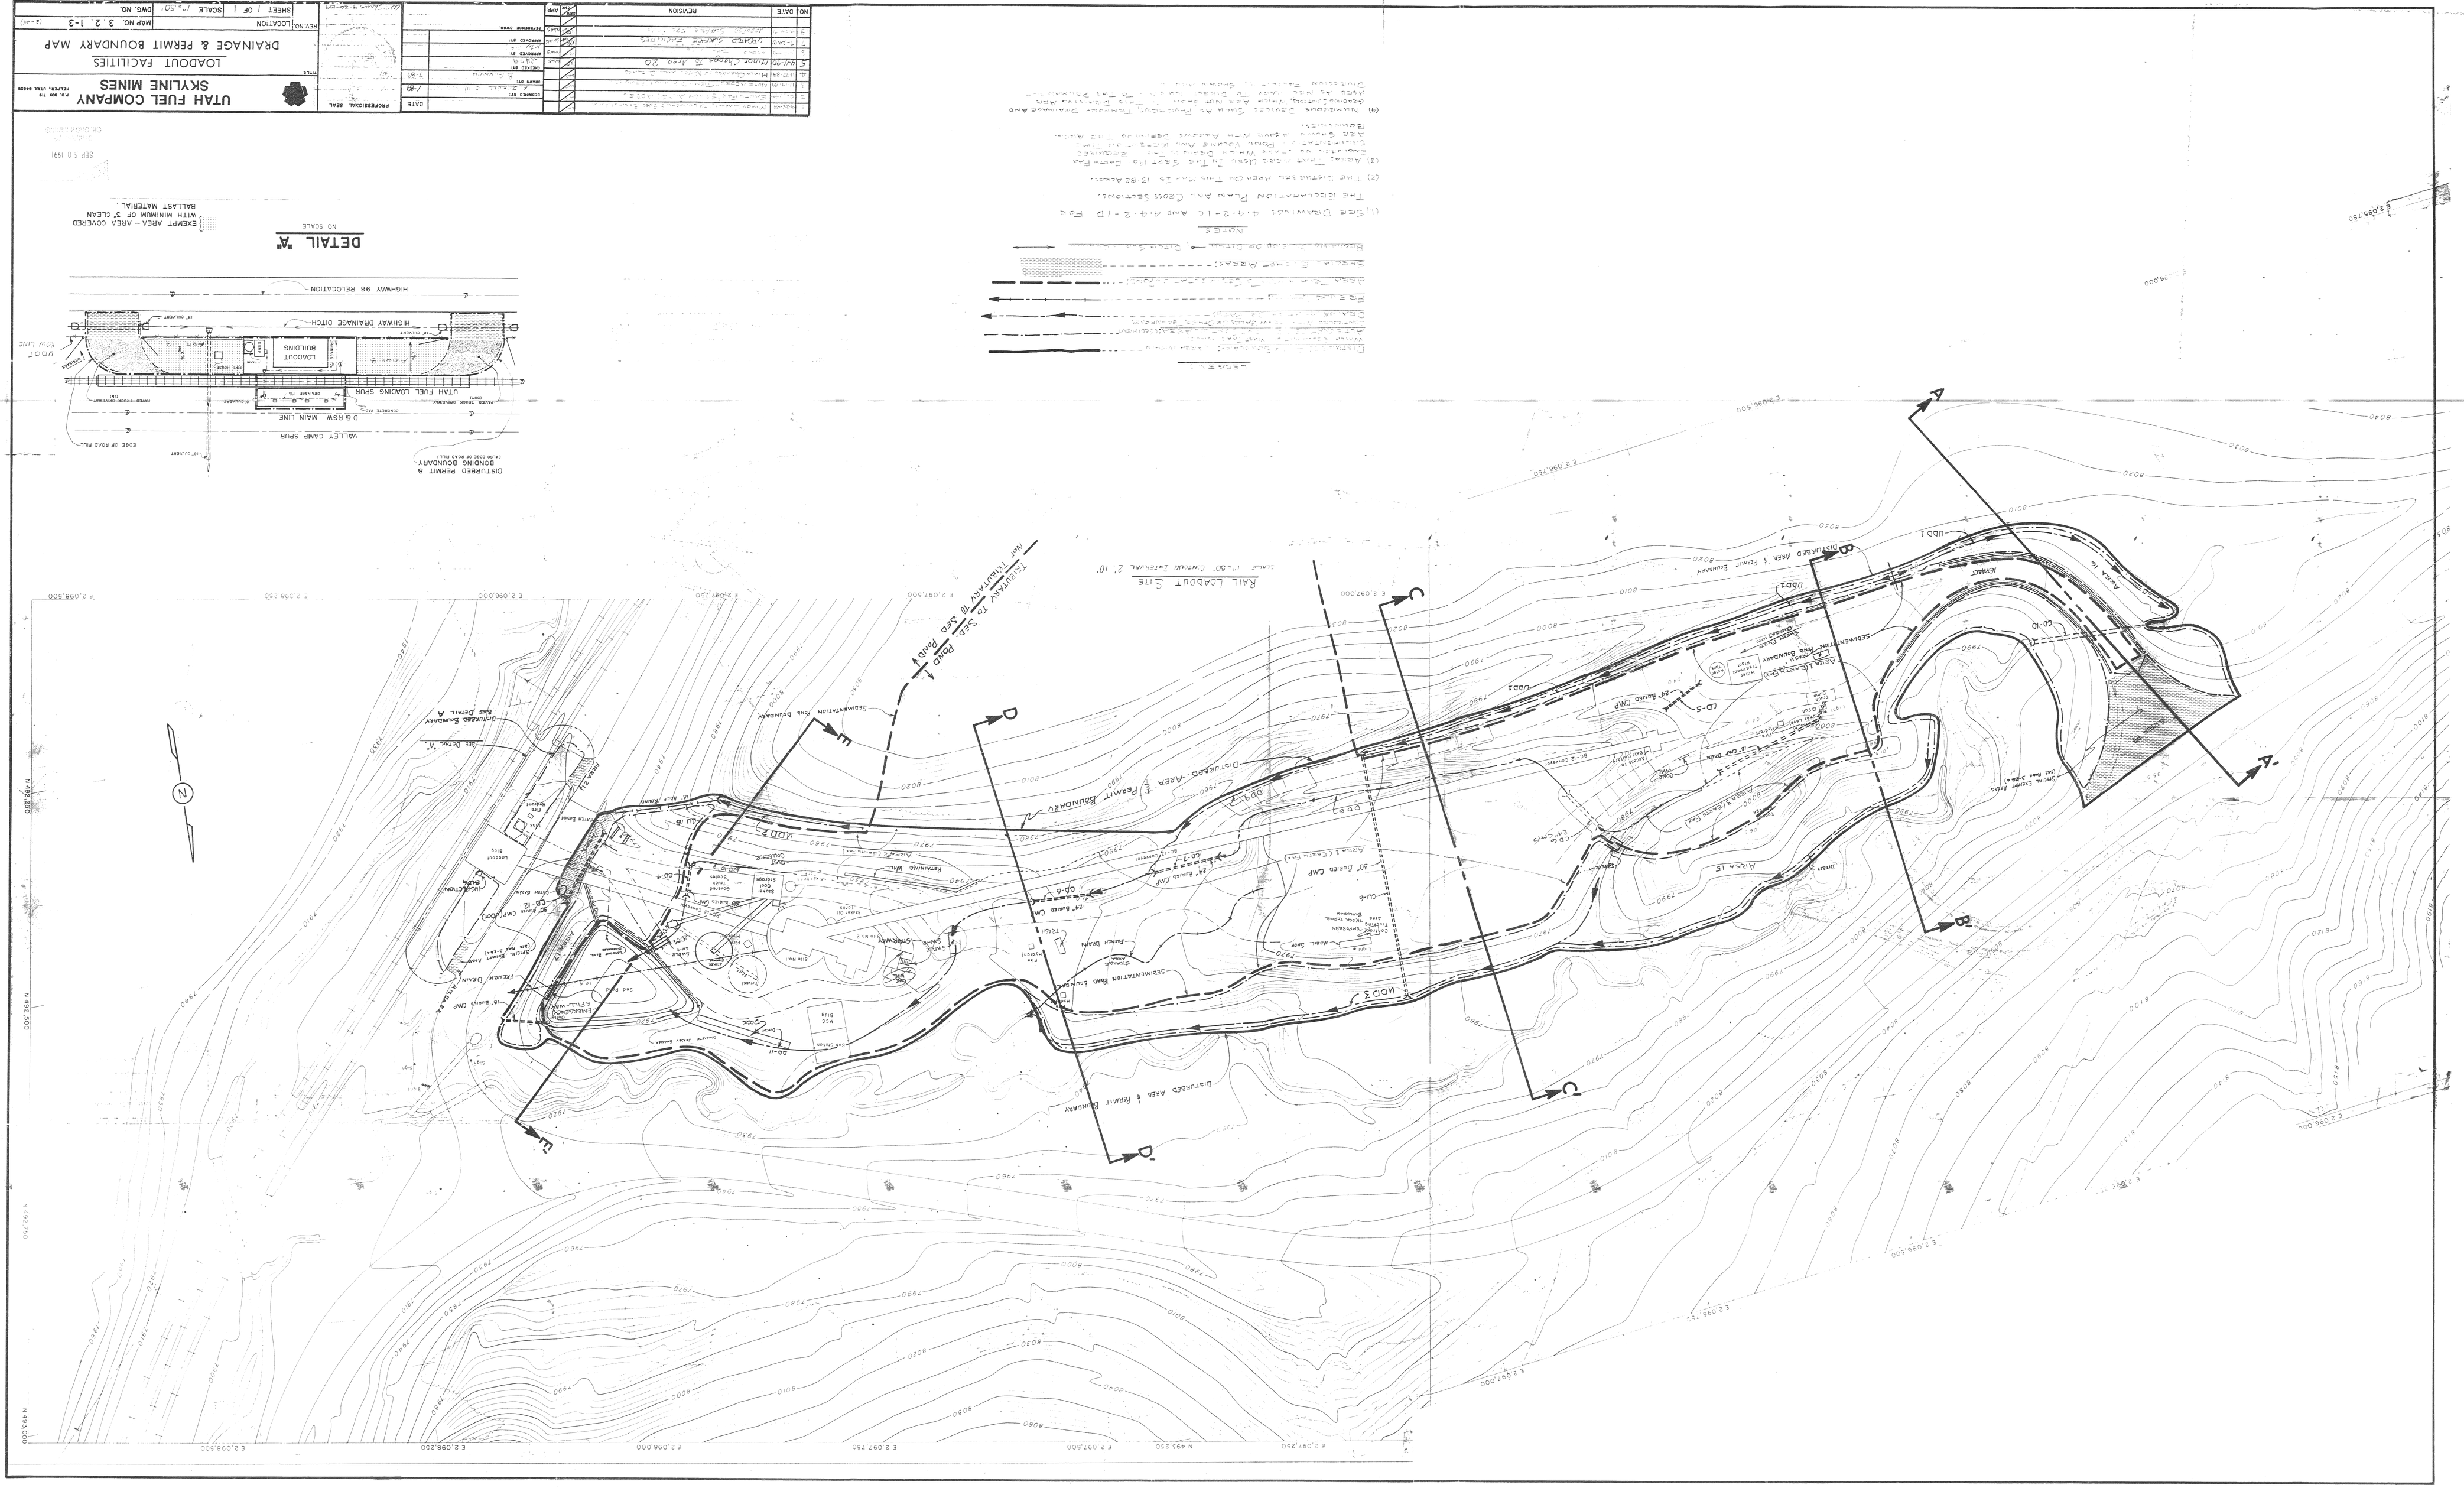
UTAH FUEL COMPANY
SKYLINE MINES
LOADOUT FACILITIES
DRAINAGE & PERMIT BOUNDARY MAP
DETAIL "A"
NO SCALE
EXEMPT AREA – AREA COVERED WITH MINIMUM OF 3" CLEAN BALLAST MATERIAL
HIGHWAY 96 RELOCATION
HIGHWAY DRAINAGE DITCH
LOADOUT BUILDING
UTAH FUEL LOADING SPUR
D & RGW MAIN LINE
VALLEY CAMP SPUR
DISTURBED PERMIT & BONDING BOUNDARY
RAIL LOADOUT SITE
TRIBUTARY TO SED. POND
DISTURBED AREA & PERMIT BOUNDARY
SEDIMENTATION POND BOUNDARY
NOTES
(1) SEE DRAWINGS 4-4-2-1C AND 4-4-2-1D FOR THE RECLAMATION PLAN AND CROSS SECTIONS.
(2) THE DISTURBED AREA ON THIS MAP IS 13.82 ACRES.
(3) AREAS THAT DIFFER (AREA 1) FROM THE SEPT 1991 EARTH FAX CONTAINED IN THE PRIOR WORK DESIGN THAT REQUIRED SEDIMENTATION POND VOLUME AND RECLAMATION TIME AREA SHOWN ABOVE WITH ACTUAL DEVELOPMENT THE AREA BOUNDARIES.
(4) NUMEROUS DEVICES SUCH AS PROPERLY TERMINAL DRAINAGE AND SEDIMENTATION, WHICH ARE NOT SHOWN IN THIS DRAWING ARE DIRECTLY RELATED TO THE DRAINAGE DESIGN OF THE SKYLINE MINE.
SEP 10 1991
DIVISION OF OIL GAS AND MINING
REVISION
DATE
APP
NO
SCALE
SHEET 1 OF 1
DWG. NO.
MAP NO. 3.2.1-3
LOCATION
REV. NO.