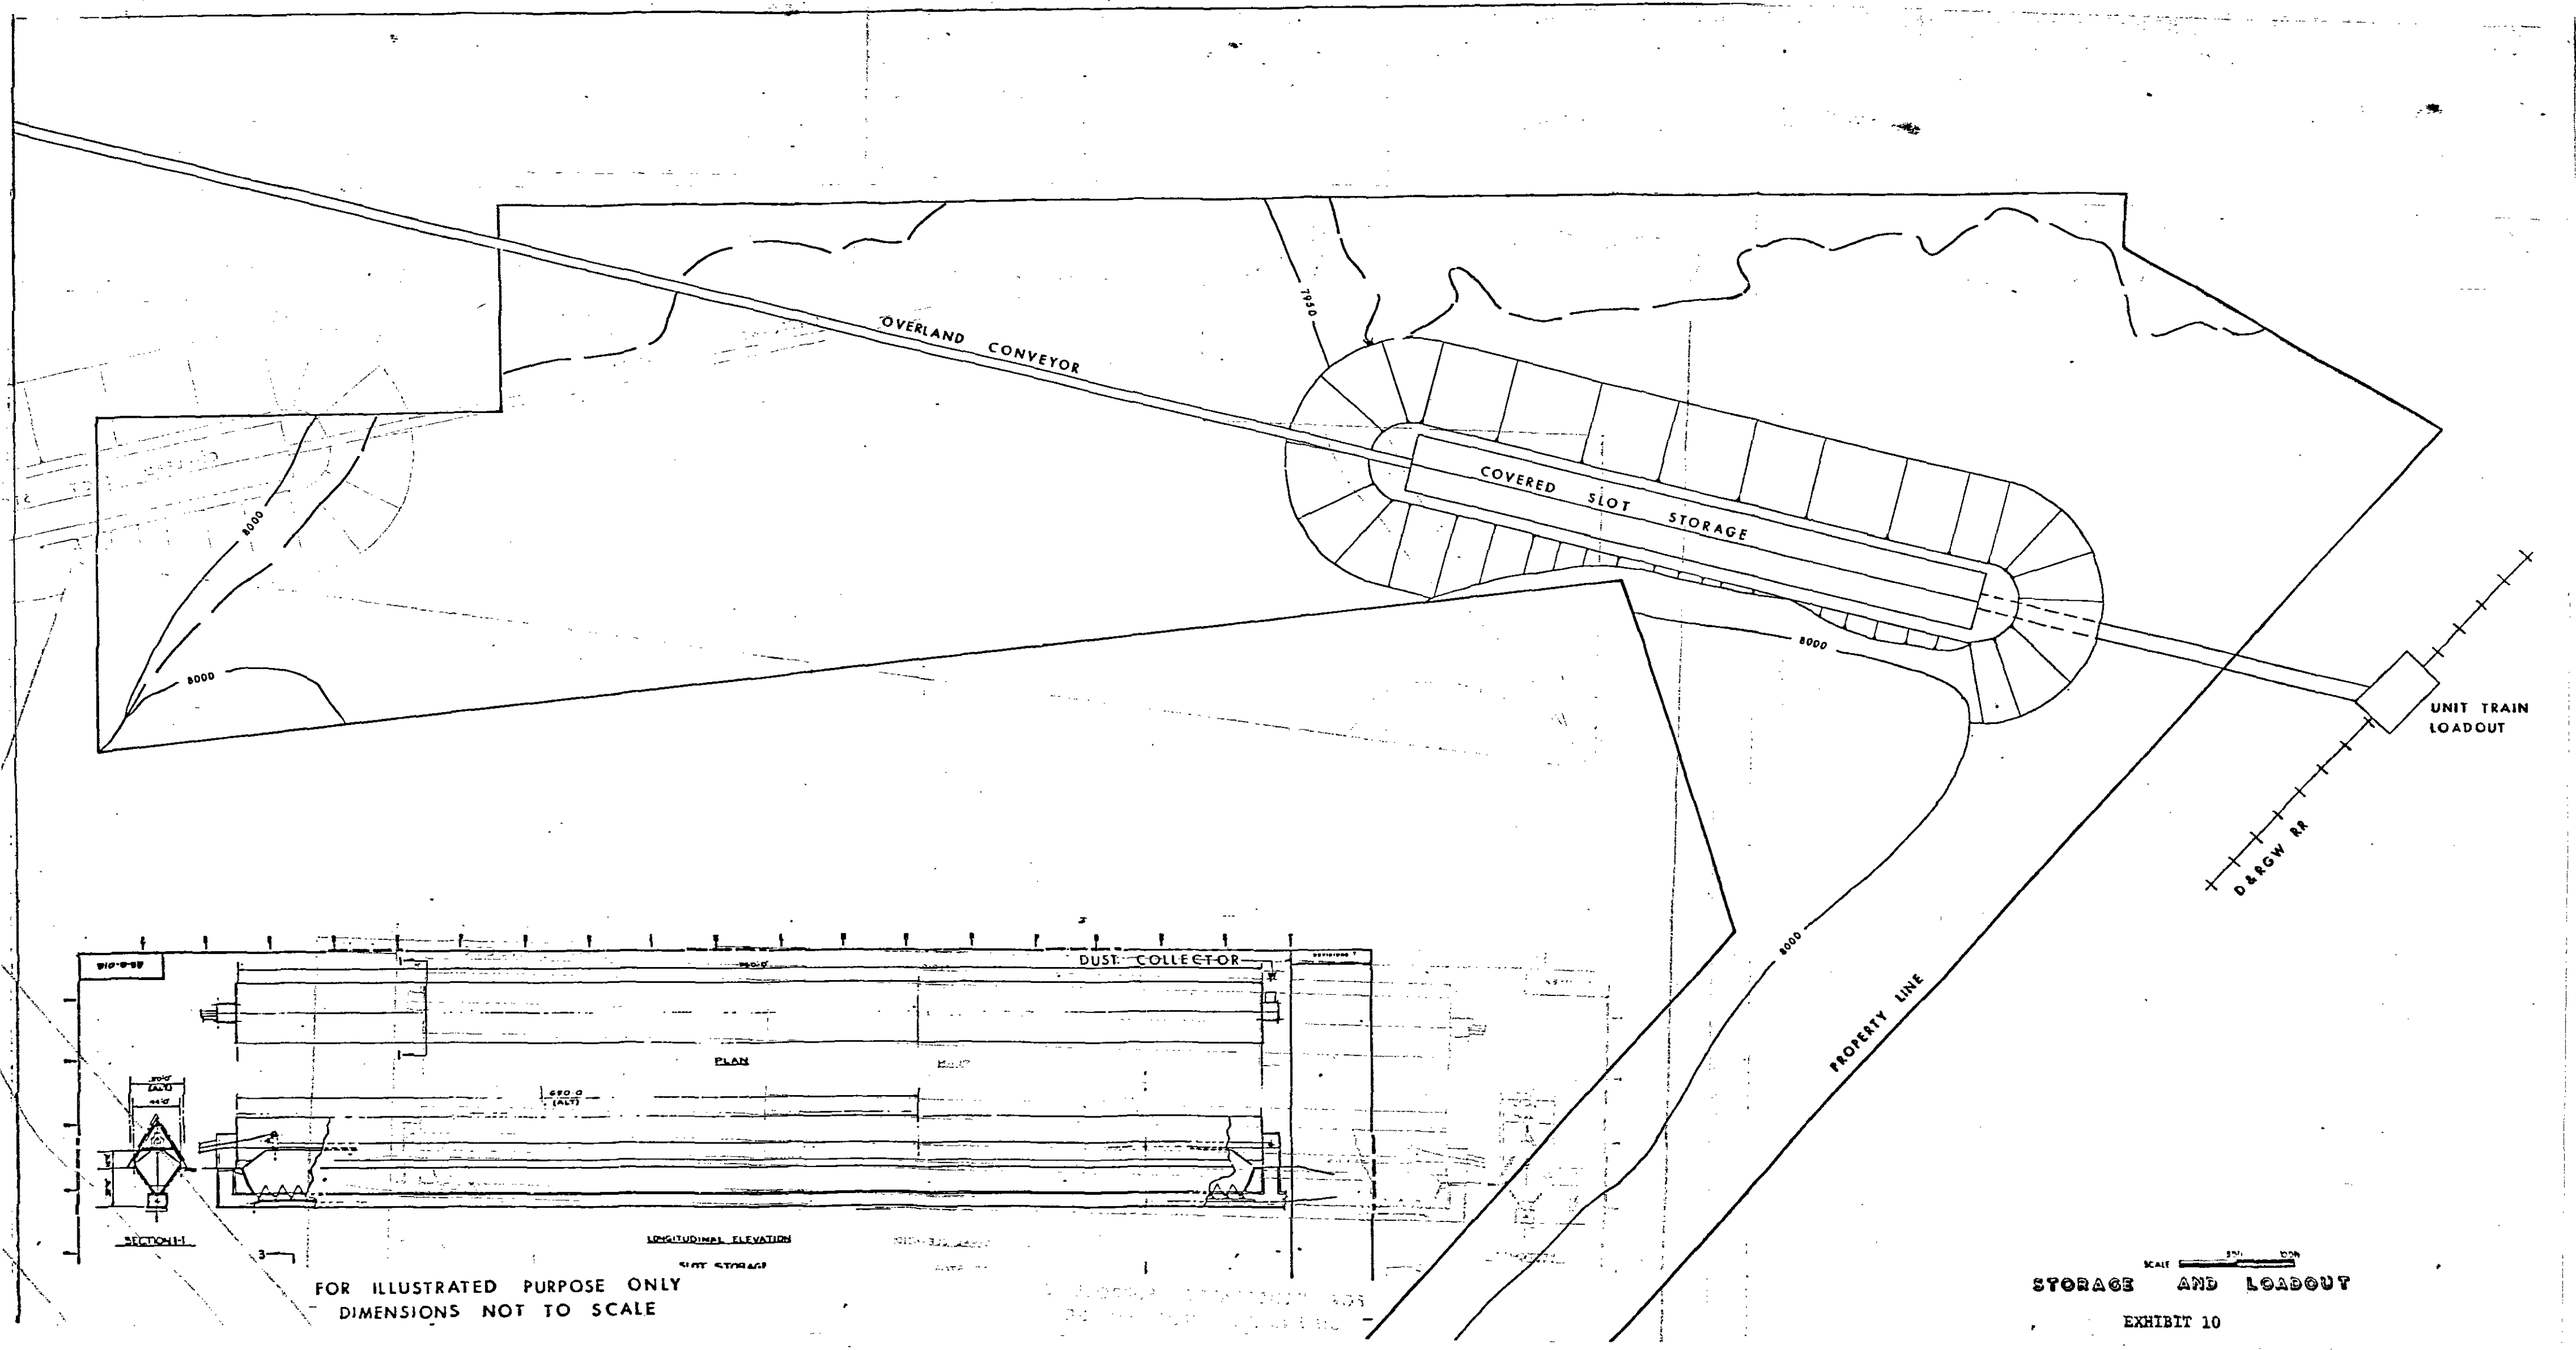

STORAGE AND LOADOUT

EXHIBIT 10