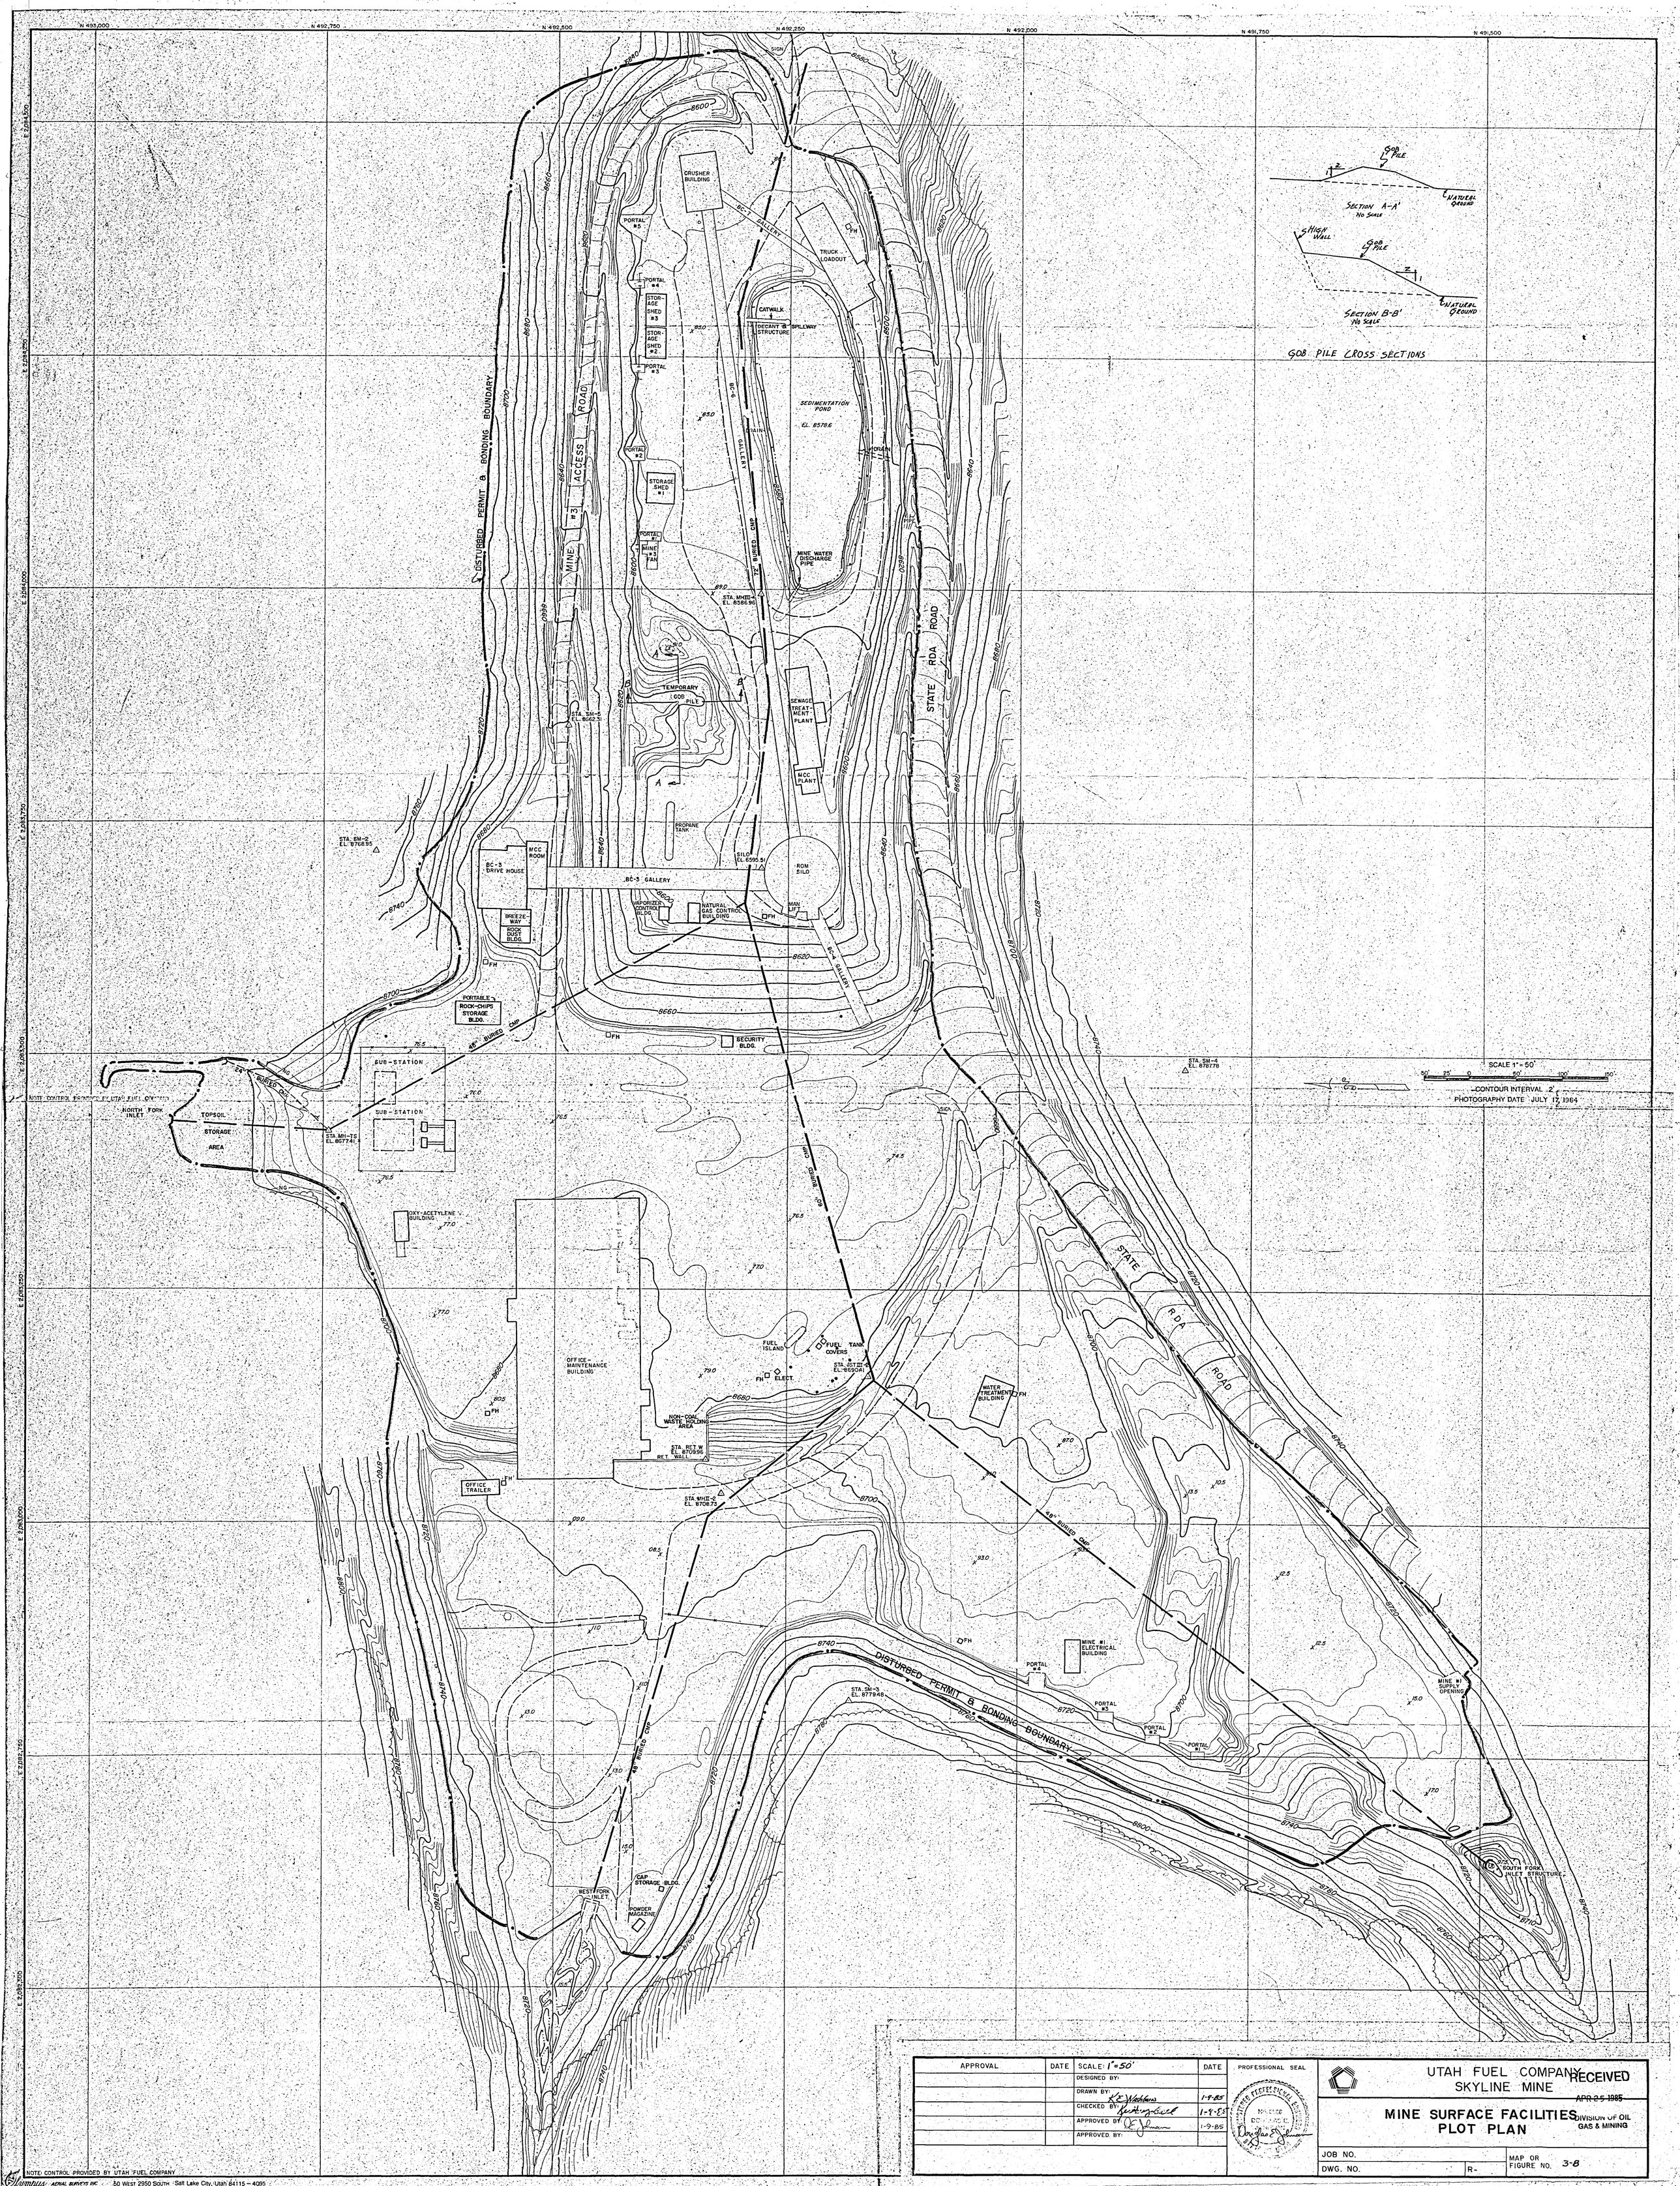

APPROVAL	DATE	SCALE: 1"=50'	DATE
		DESIGNED BY:	
		DRAWN BY: K.E. Nielsen	1-9-85
		CHECKED BY: Anthony Lovell	1-9-85
		APPROVED BY: D.E. Johnson	1-9-85
		APPROVED BY:	

PROFESSIONAL SEAL

REGISTERED PROFESSIONAL ENGINEER — STATE OF UTAH — Douglas E. Johnson

UTAH FUEL COMPANY
SKYLINE MINE

RECEIVED
APR 25 1985
DIVISION OF OIL GAS & MINING

MINE SURFACE FACILITIES PLOT PLAN

JOB NO.

DWG. NO. R-

MAP OR FIGURE NO. 3-8