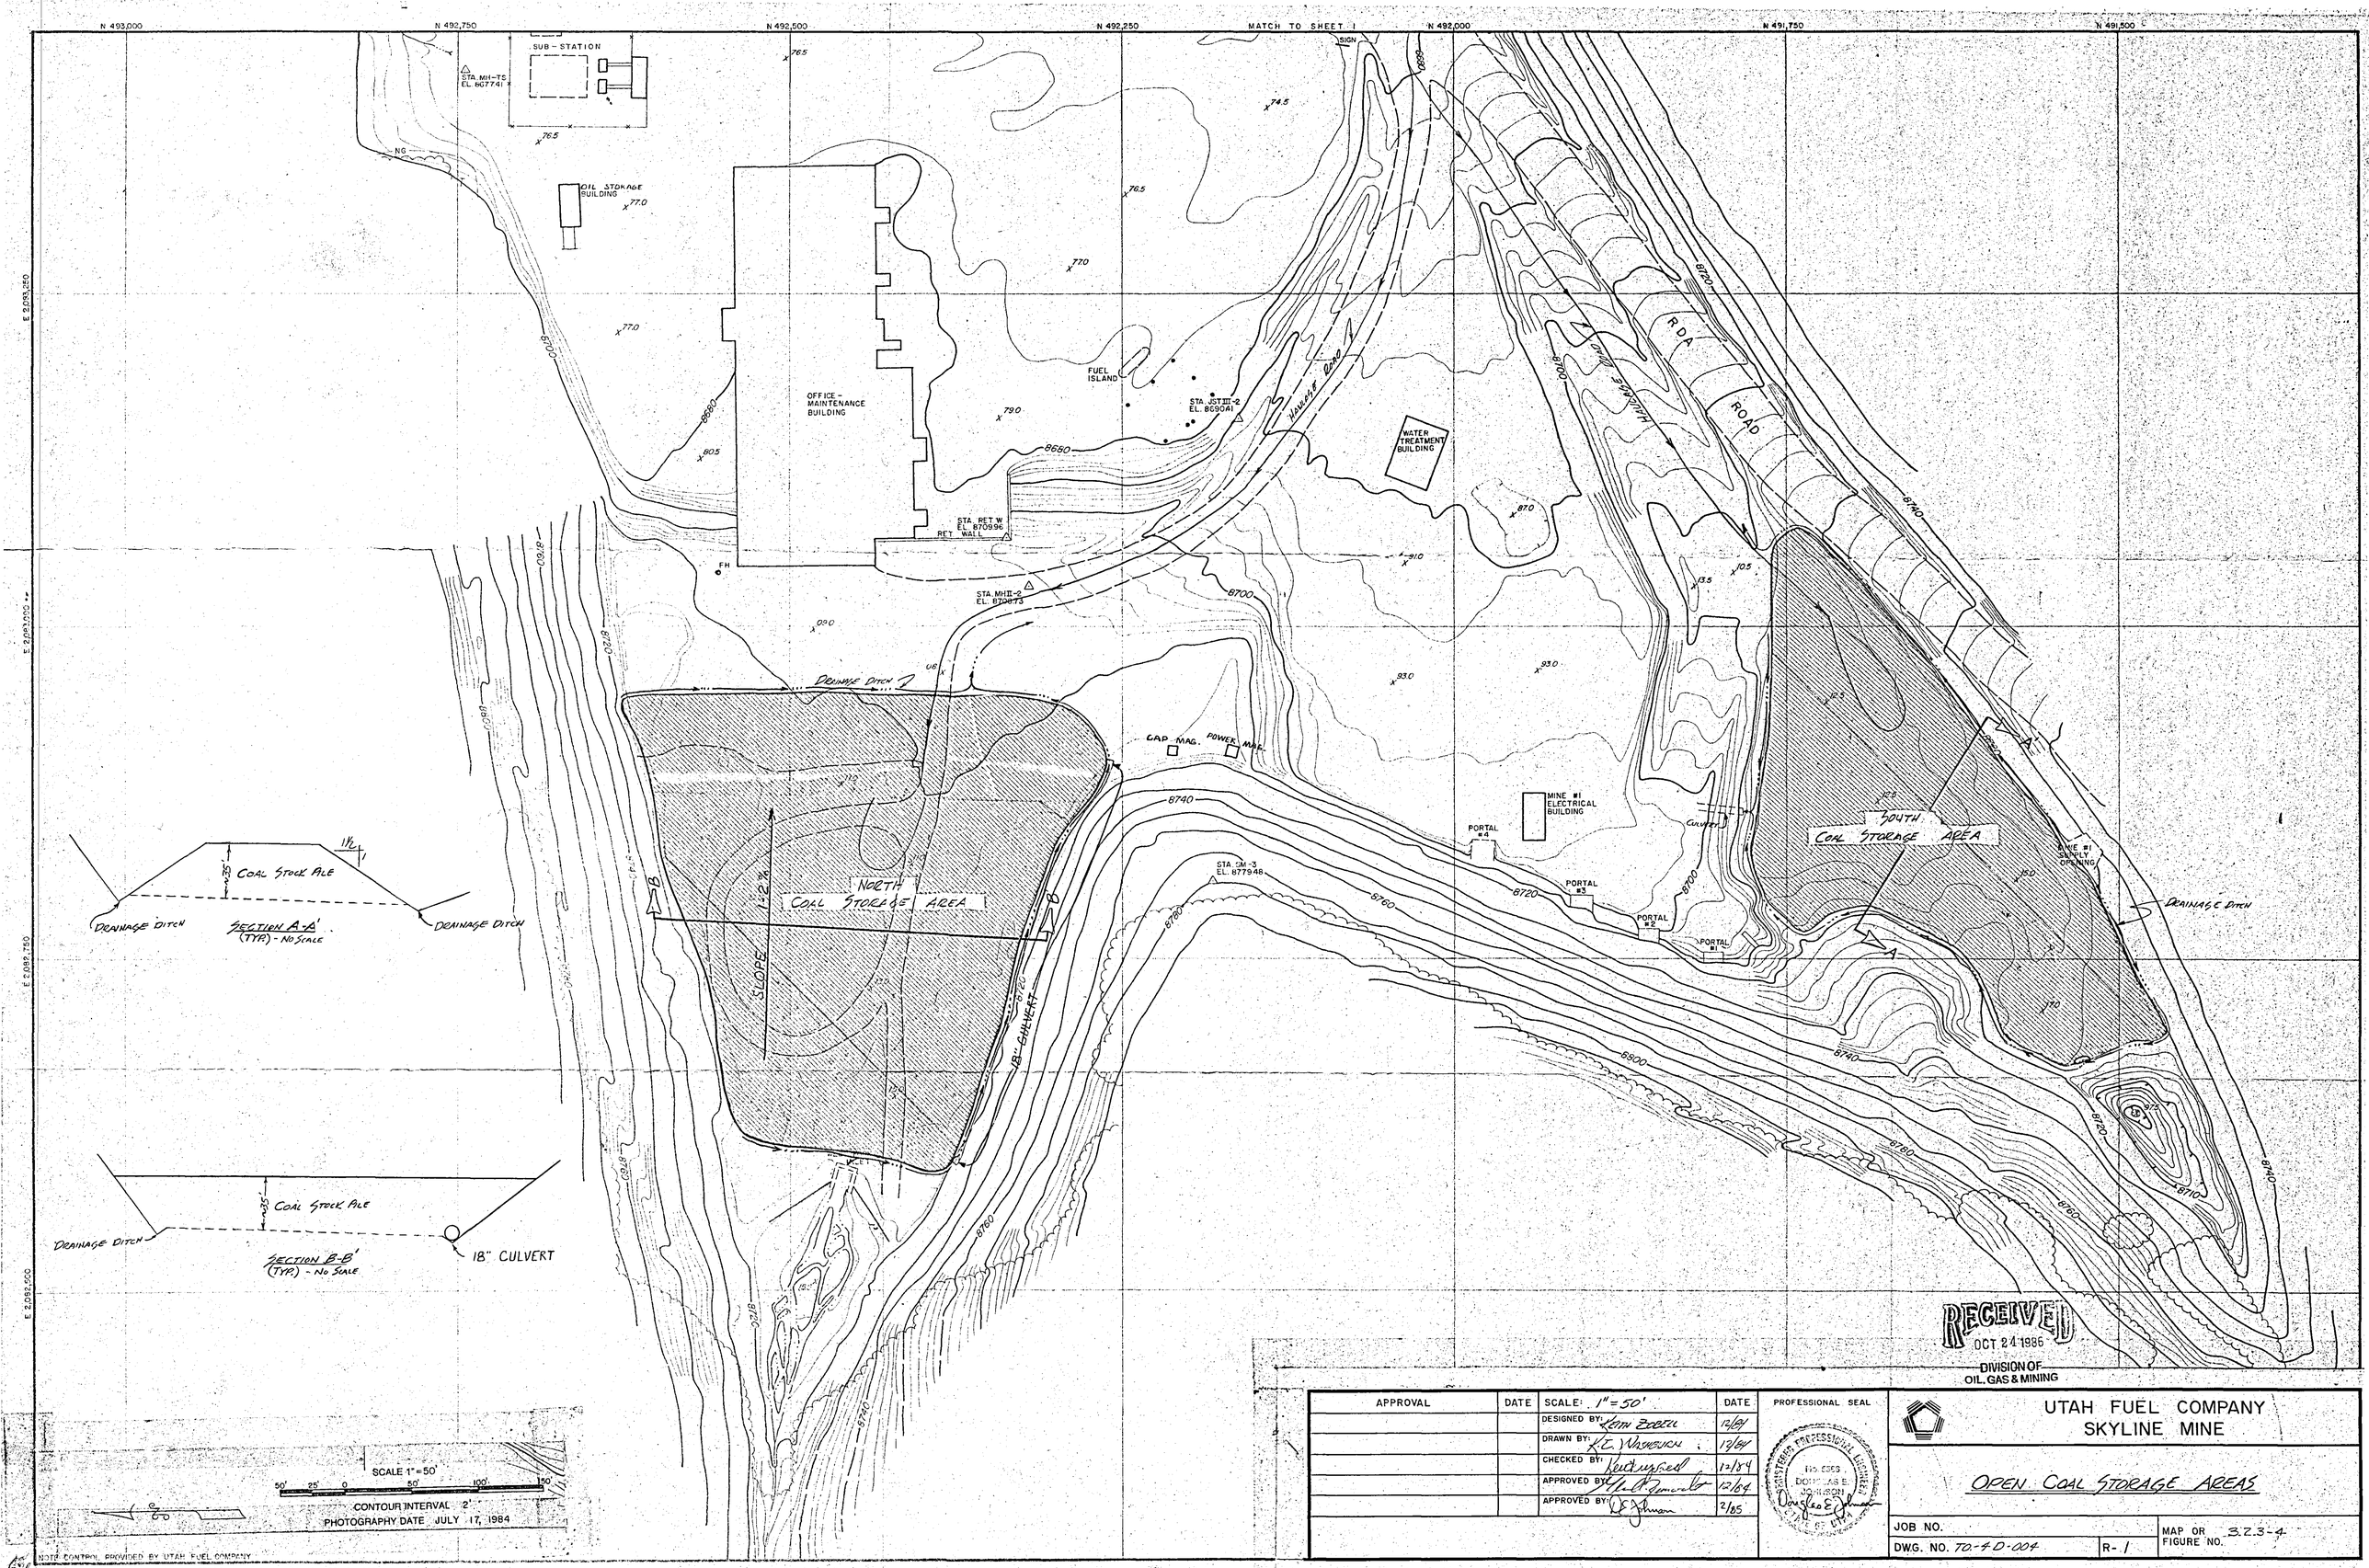

NOTE: CONTROL PROVIDED BY UTAH FUEL COMPANY

Olympus AERIAL SURVEYS INC. 50 West 2950 South Salt Lake City, Utah 84115 - 4095

RECEIVED
OCT 24 1986
DIVISION OF OIL, GAS & MINING

APPROVAL	DATE	SCALE: 1" = 50'	DATE
		DESIGNED BY: Keith Zobell	12/84
		DRAWN BY: K.C. Washburn	12/84
		CHECKED BY: [signature]	12/84
		APPROVED BY: [signature]	12/84
		APPROVED BY: [signature]	2/85

PROFESSIONAL SEAL

REGISTERED PROFESSIONAL ENGINEER No. 5366 DOUGLAS E. JOHNSON STATE OF UTAH

UTAH FUEL COMPANY
SKYLINE MINE

OPEN COAL STORAGE AREAS

JOB NO.

DWG. NO. TO-4D-004 R-1

MAP OR FIGURE NO. 3.2.3-4