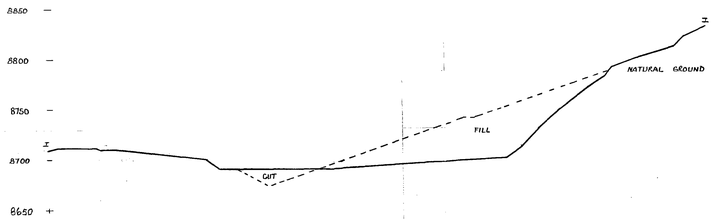

SECTION I-I

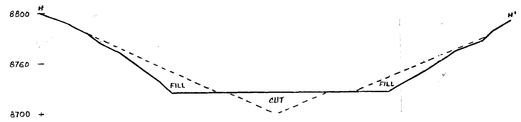

SECTION H-H

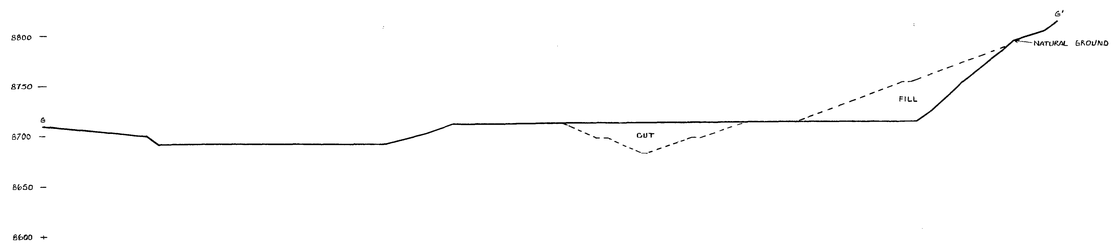

SECTION G-G

SECTION F-F

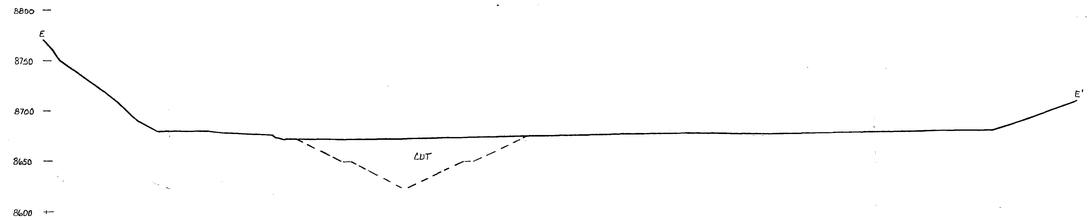

SECTION E-E

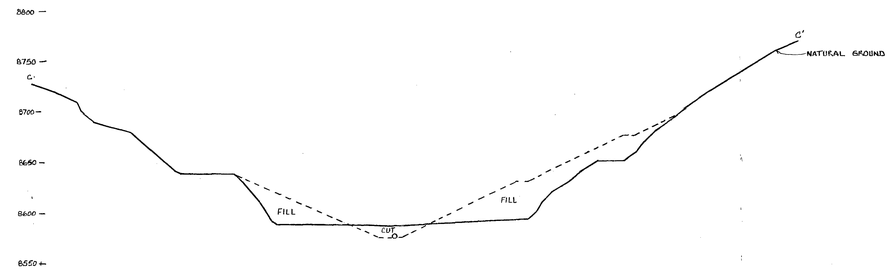

SECTION C-C

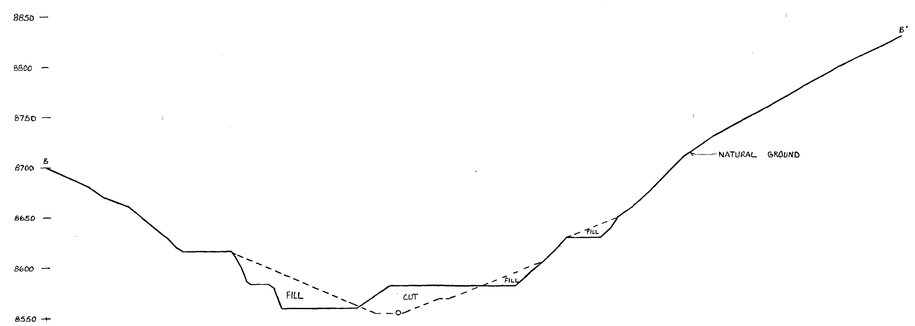

SECTION B-B

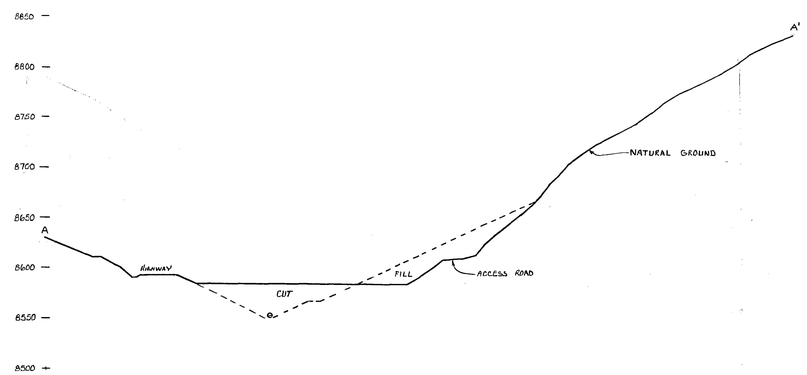

SECTION A-A

RECEIVED
MAY 10 1989
DIVISION OF
OIL, GAS & MINING

NO.	DATE	REVISION	DRN	APP.

DATE

DESIGNED BY:
DRAWN BY:
CHECKED BY:
APPROVED BY:
APPROVED BY:
REFERENCE DWGS.

PROFESSIONAL SEAL

UTAH FUEL COMPANY
SKYLINE MINES
P.O. BOX 719
HELPER, UTAH 84526

TITLE
MINESITE CROSS SECTIONS

REV. NO.	LOCATION	MAP NO. 4.4.2-1B
	SHEET OF	SCALE 1"=50' H.&V.	DWG. NO.