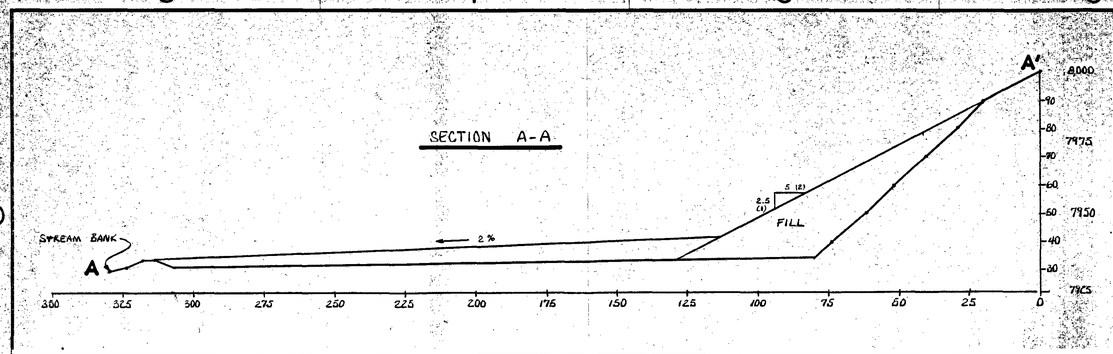

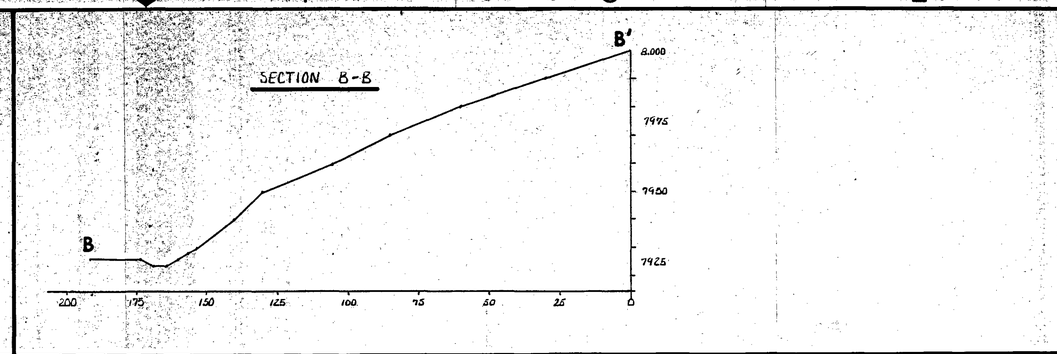

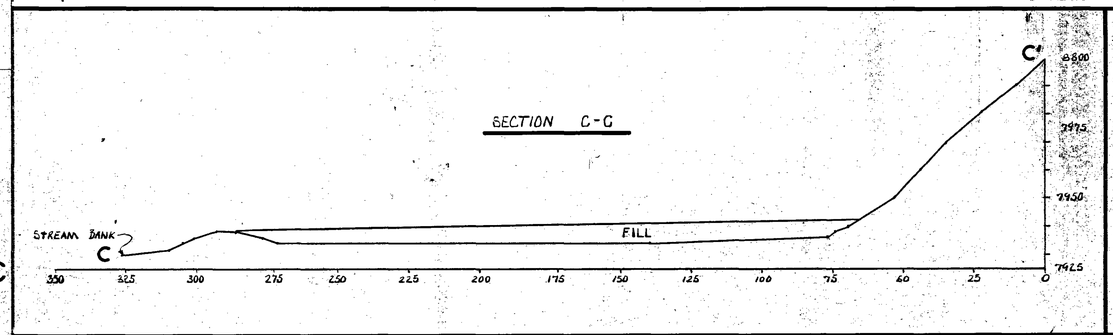

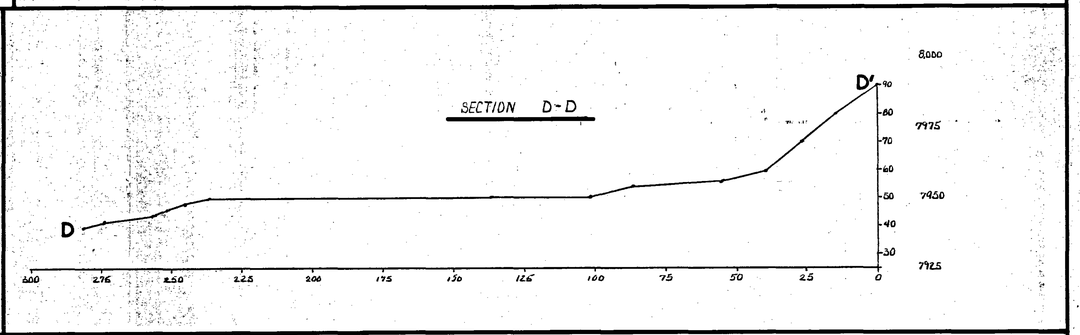

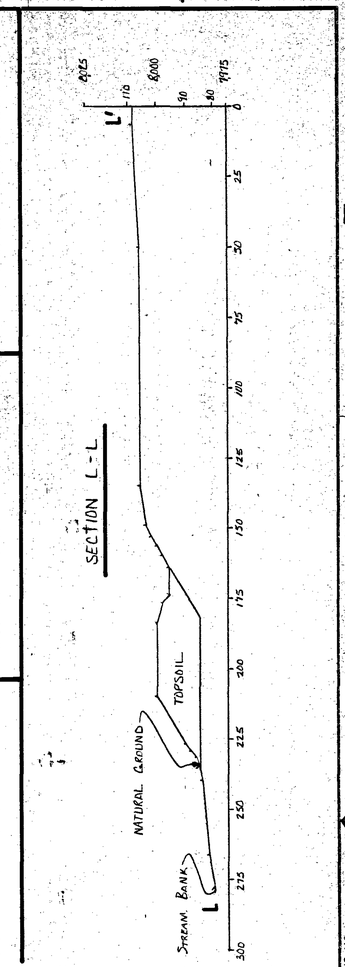

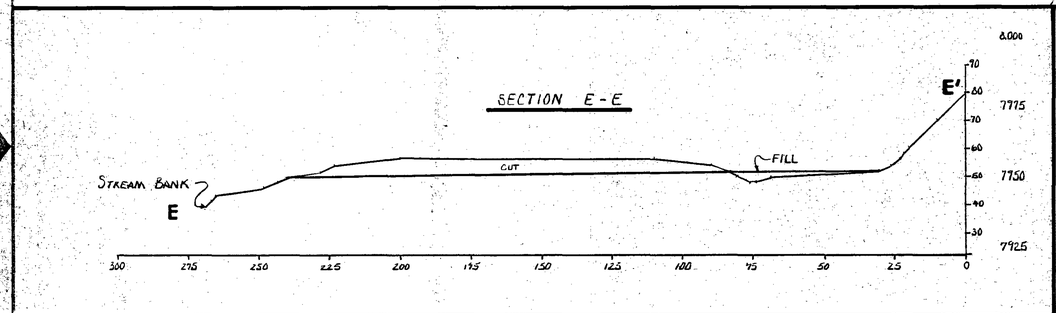

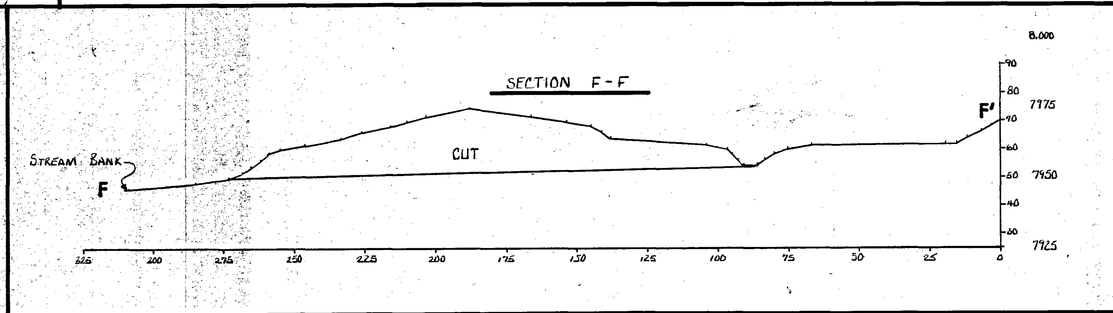

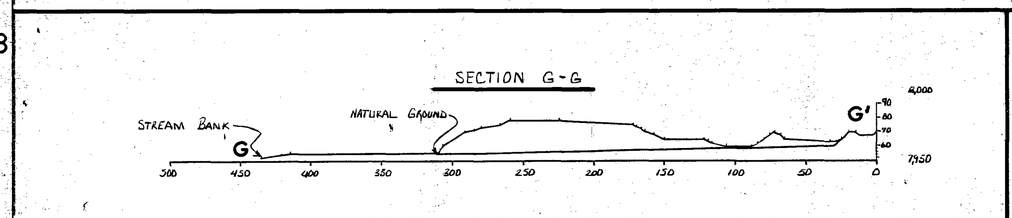

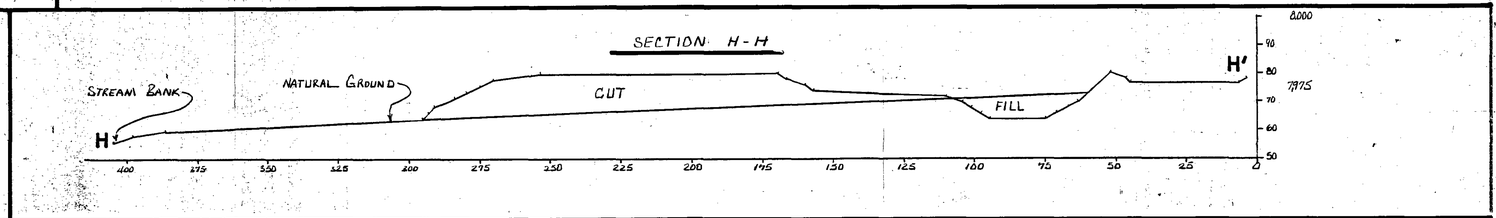

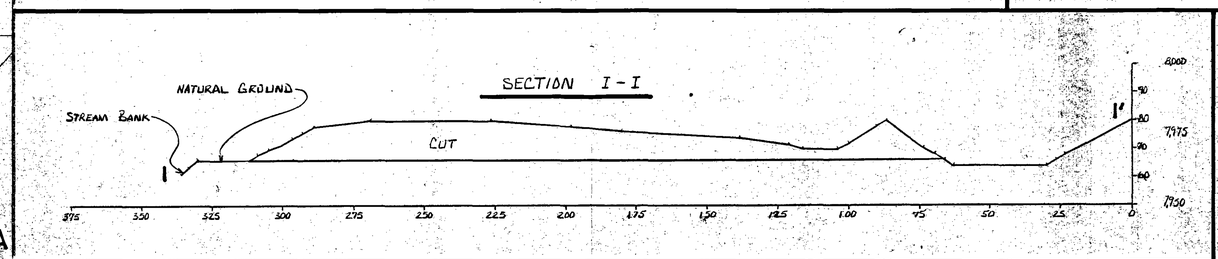

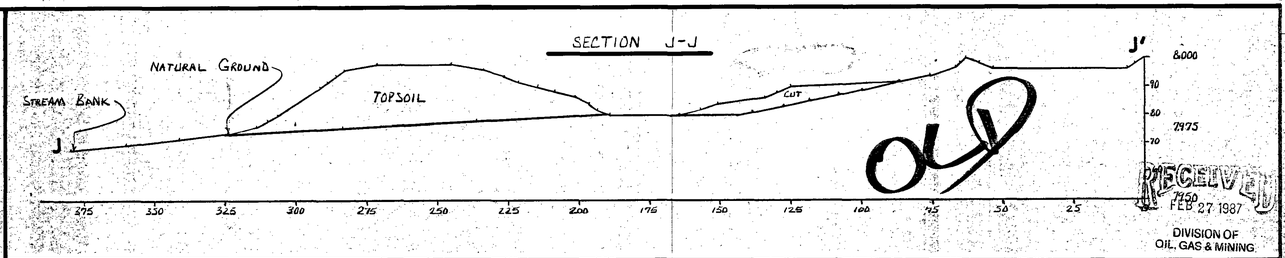

OLD

RECEIVED
FEB 27 1987
DIVISION OF
OIL, GAS & MINING

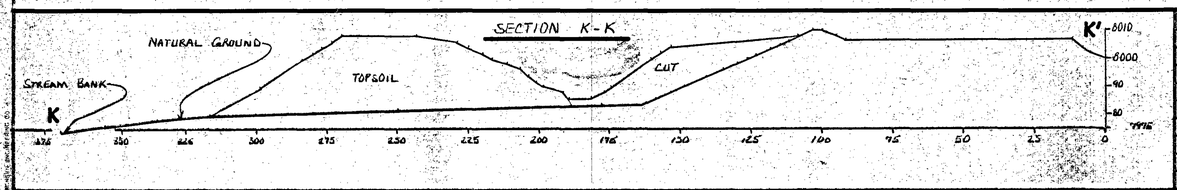

NO.	DATE	REVISION	DRN.	APP.

	DATE
DESIGNED BY:	
DRAWN BY:	
CHECKED BY:	
APPROVED BY:	
APPROVED BY:	
REFERENCE DWGS	

PROFESSIONAL SEAL

UTAH FUEL COMPANY
SKYLINE MINES
P.O. BOX 719
HELPER, UTAH 84526

TITLE
RECLAMATION CROSS SECTIONS
RRLO

REV. NO.	LOCATION		MAP NO.
	SHEET OF	SCALE	DWG. NO. 442-10