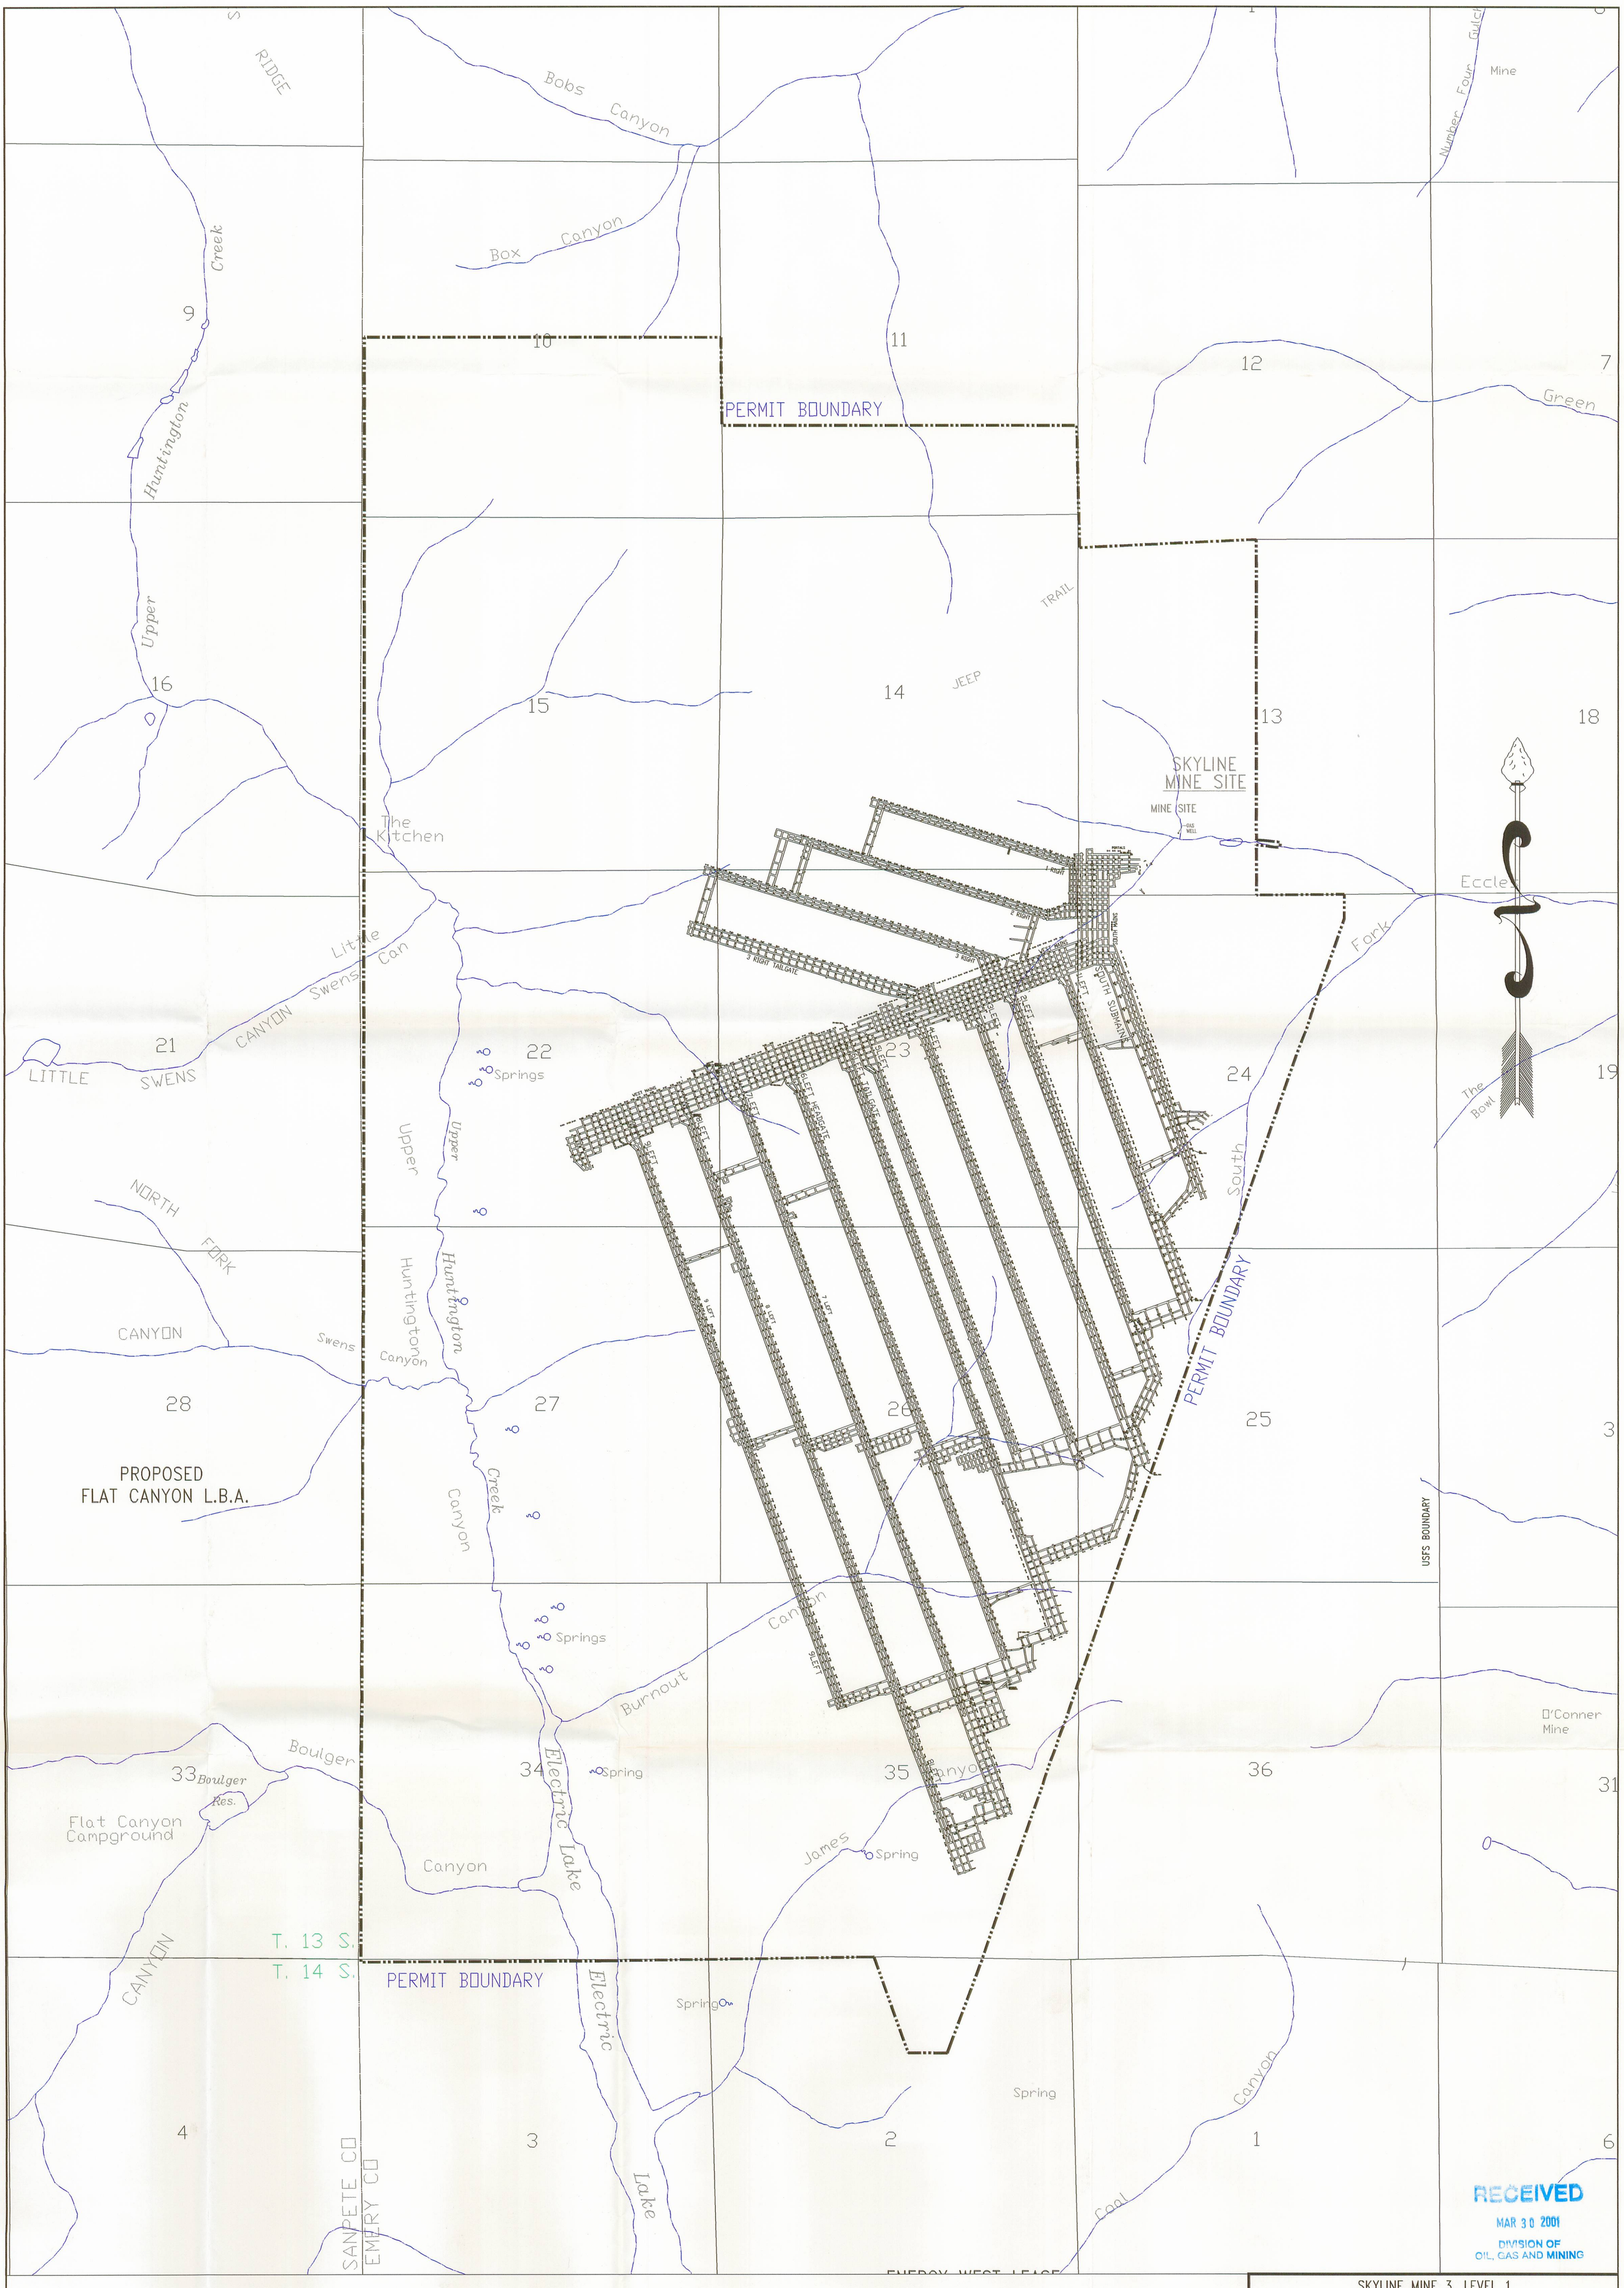

RECEIVED
MAR 30 2001
DIVISION OF OIL, GAS AND MINING

SKYLINE MINE 3, LEVEL 1
2000

Canyon Fuel Company, LLC
Skyline Mines

P.O. BOX 719 HELPER, UTAH 84526 435-448-6463	DATE: 03-30-01	CK.BY:C. HANSEN	REVISION:
CAD FILE: SKY\REPORTS\mine1ANNUAL.DWG	SCALE: 1"=1000'	DR.BY:J. PORTER	
DWG. NO.:			