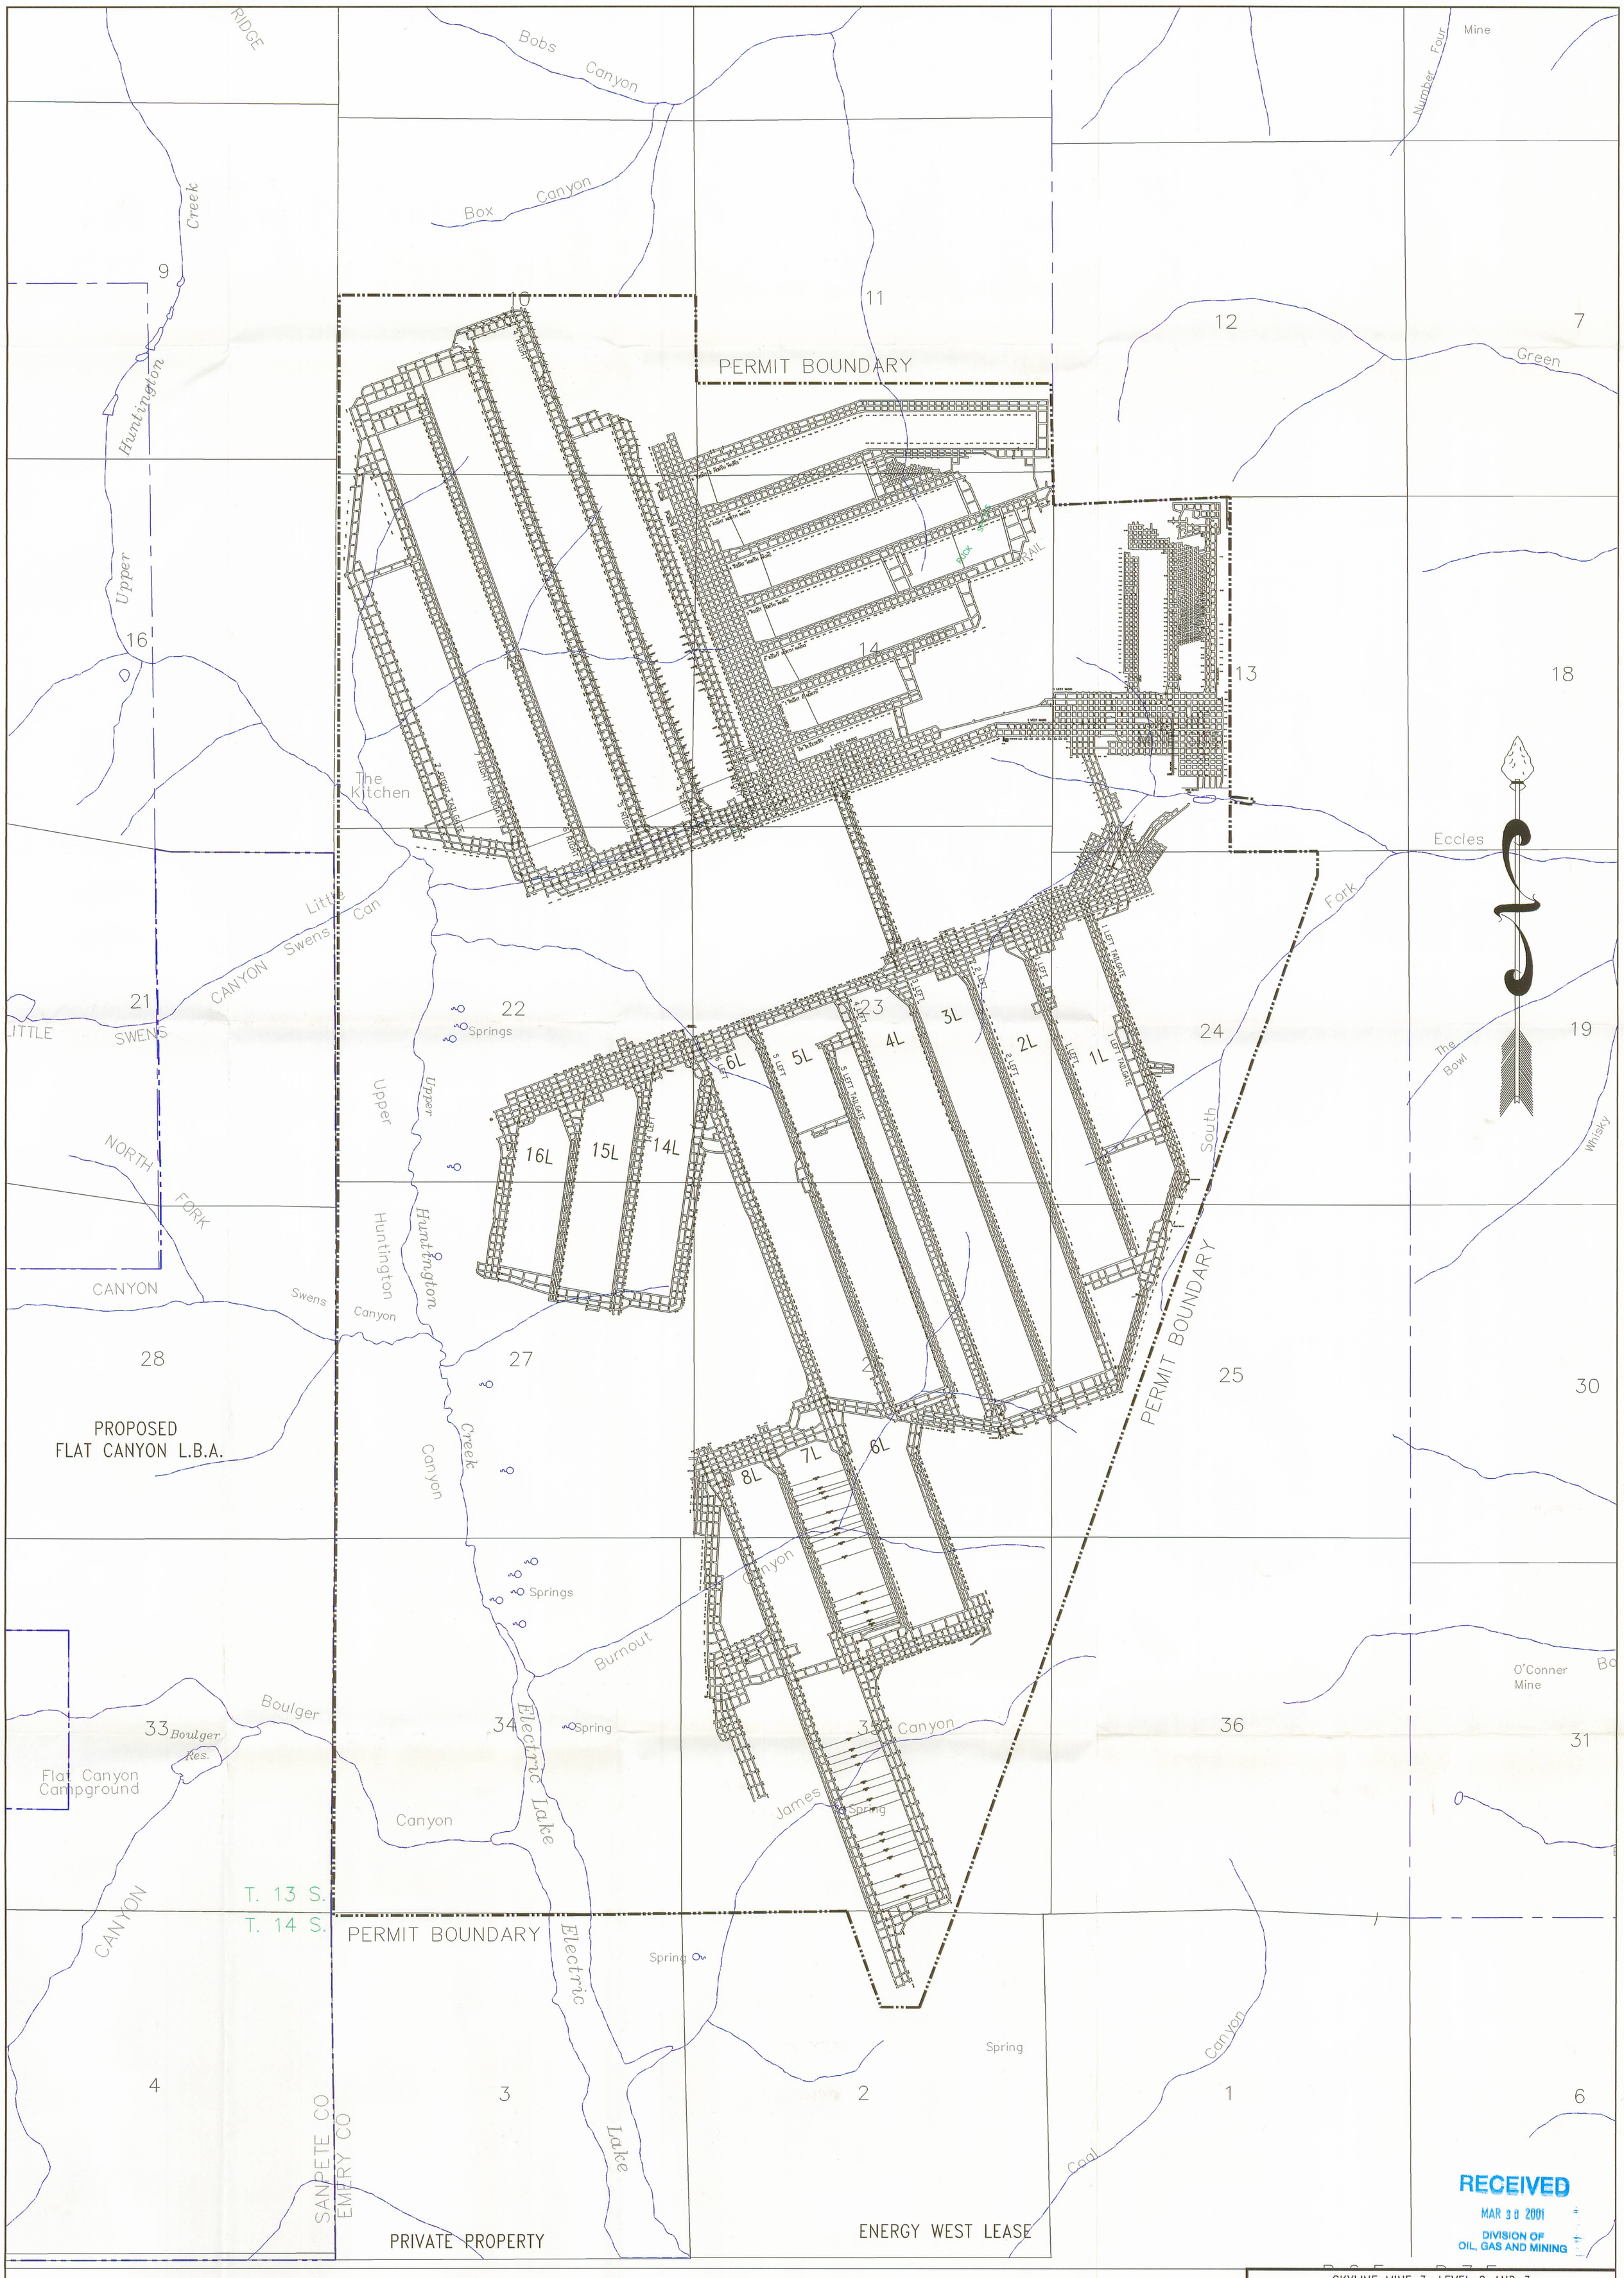

RECEIVED
MAR 30 2001
DIVISION OF
OIL, GAS AND MINING

REGISTERED PROFESSIONAL ENGINEER
No. 160554-2202
DOUGLAS E. JOHNSON
STATE OF UTAH

0 500 1000 2000

SKYLINE MINE 3, LEVEL 2 AND 3
2000

Canyon Fuel Company, LLC
Skyline Mines

P.O. BOX 719 HELPER, UTAH 84526 435-448-6463	DATE: 03-30-01	CK.BY: C. HANSEN	REVISION:
CAD FILE: SKY\REPORTS\mine3ANNUAL.DWG	SCALE: 1"=1000'	DR.BY: J. PORTER	
DWG. NO.:			