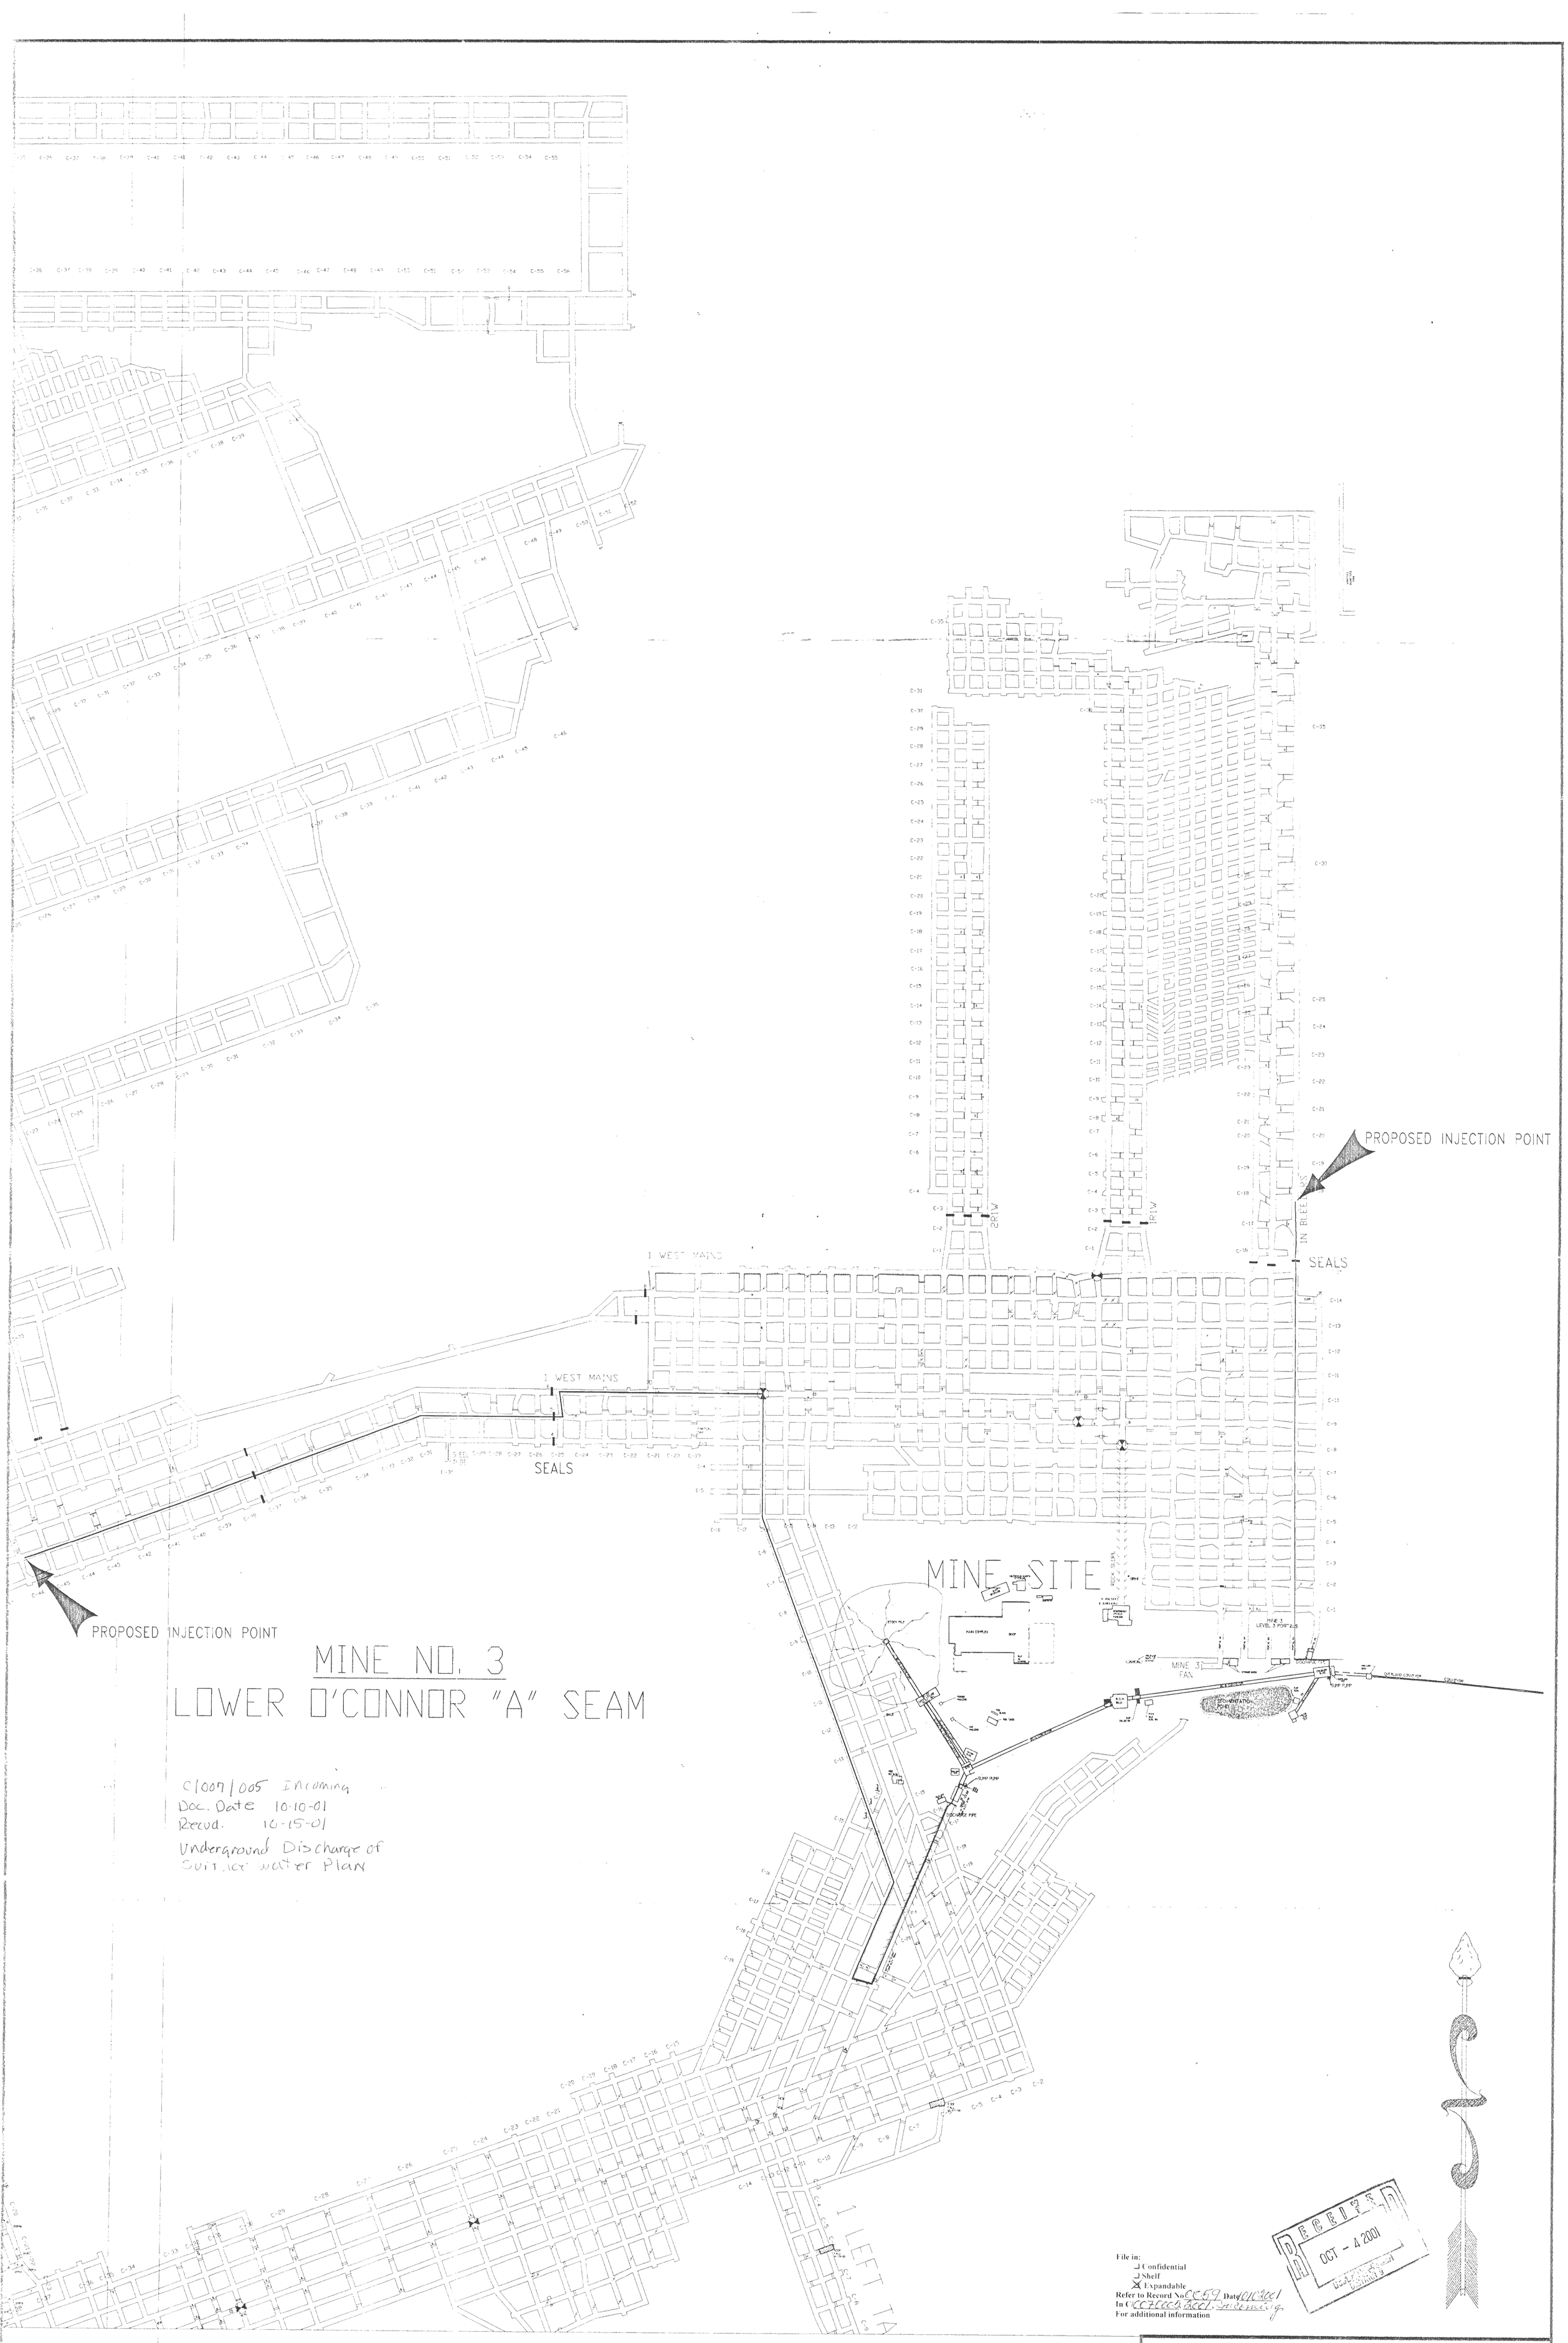
PROPOSED INJECTION POINT
SEALS
1 WEST MAINS
1 WEST MAINS
SEALS
PROPOSED INJECTION POINT
MINE SITE
MINE NO. 3
LOWER O'CONNOR "A" SEAM
C1007/005 Incoming
Doc. Date 10-10-01
Recvd. 10-15-01
Underground Discharge of
Surface water Plan
2R1W
1R1W
IN BLEED
MINE 3 FAN
SEDIMENTATION POND
SUMP PUMP
DISCHARGE PIPE
MINE 3 LEVEL 3 PORTALS
1 LEFT TA
File in:
Confidential
Shelf
Expandable
Refer to Record No. CC59 Date 10/3/01
In C/007/005 Incoming
For additional information
RECEIVED
OCT - 4 2001
SKYLINE MINE 3
SURFACE BELT SUMP PUMPS
PIPING AND DISCHARGE POINTS
Canyon Fuel Company, LLC
Skyline Mines
P.O. BOX 719 HELPER, UTAH 84526
801-637-7925
DATE: 10.2.2001
CK.BY: G. TAYLOR
REVISION:
CAD FILE: f:\cad\ppipe\beltsump
SCALE: NONE
DR.BY: G. KENZY
DWG. NO.: DRAWING 1