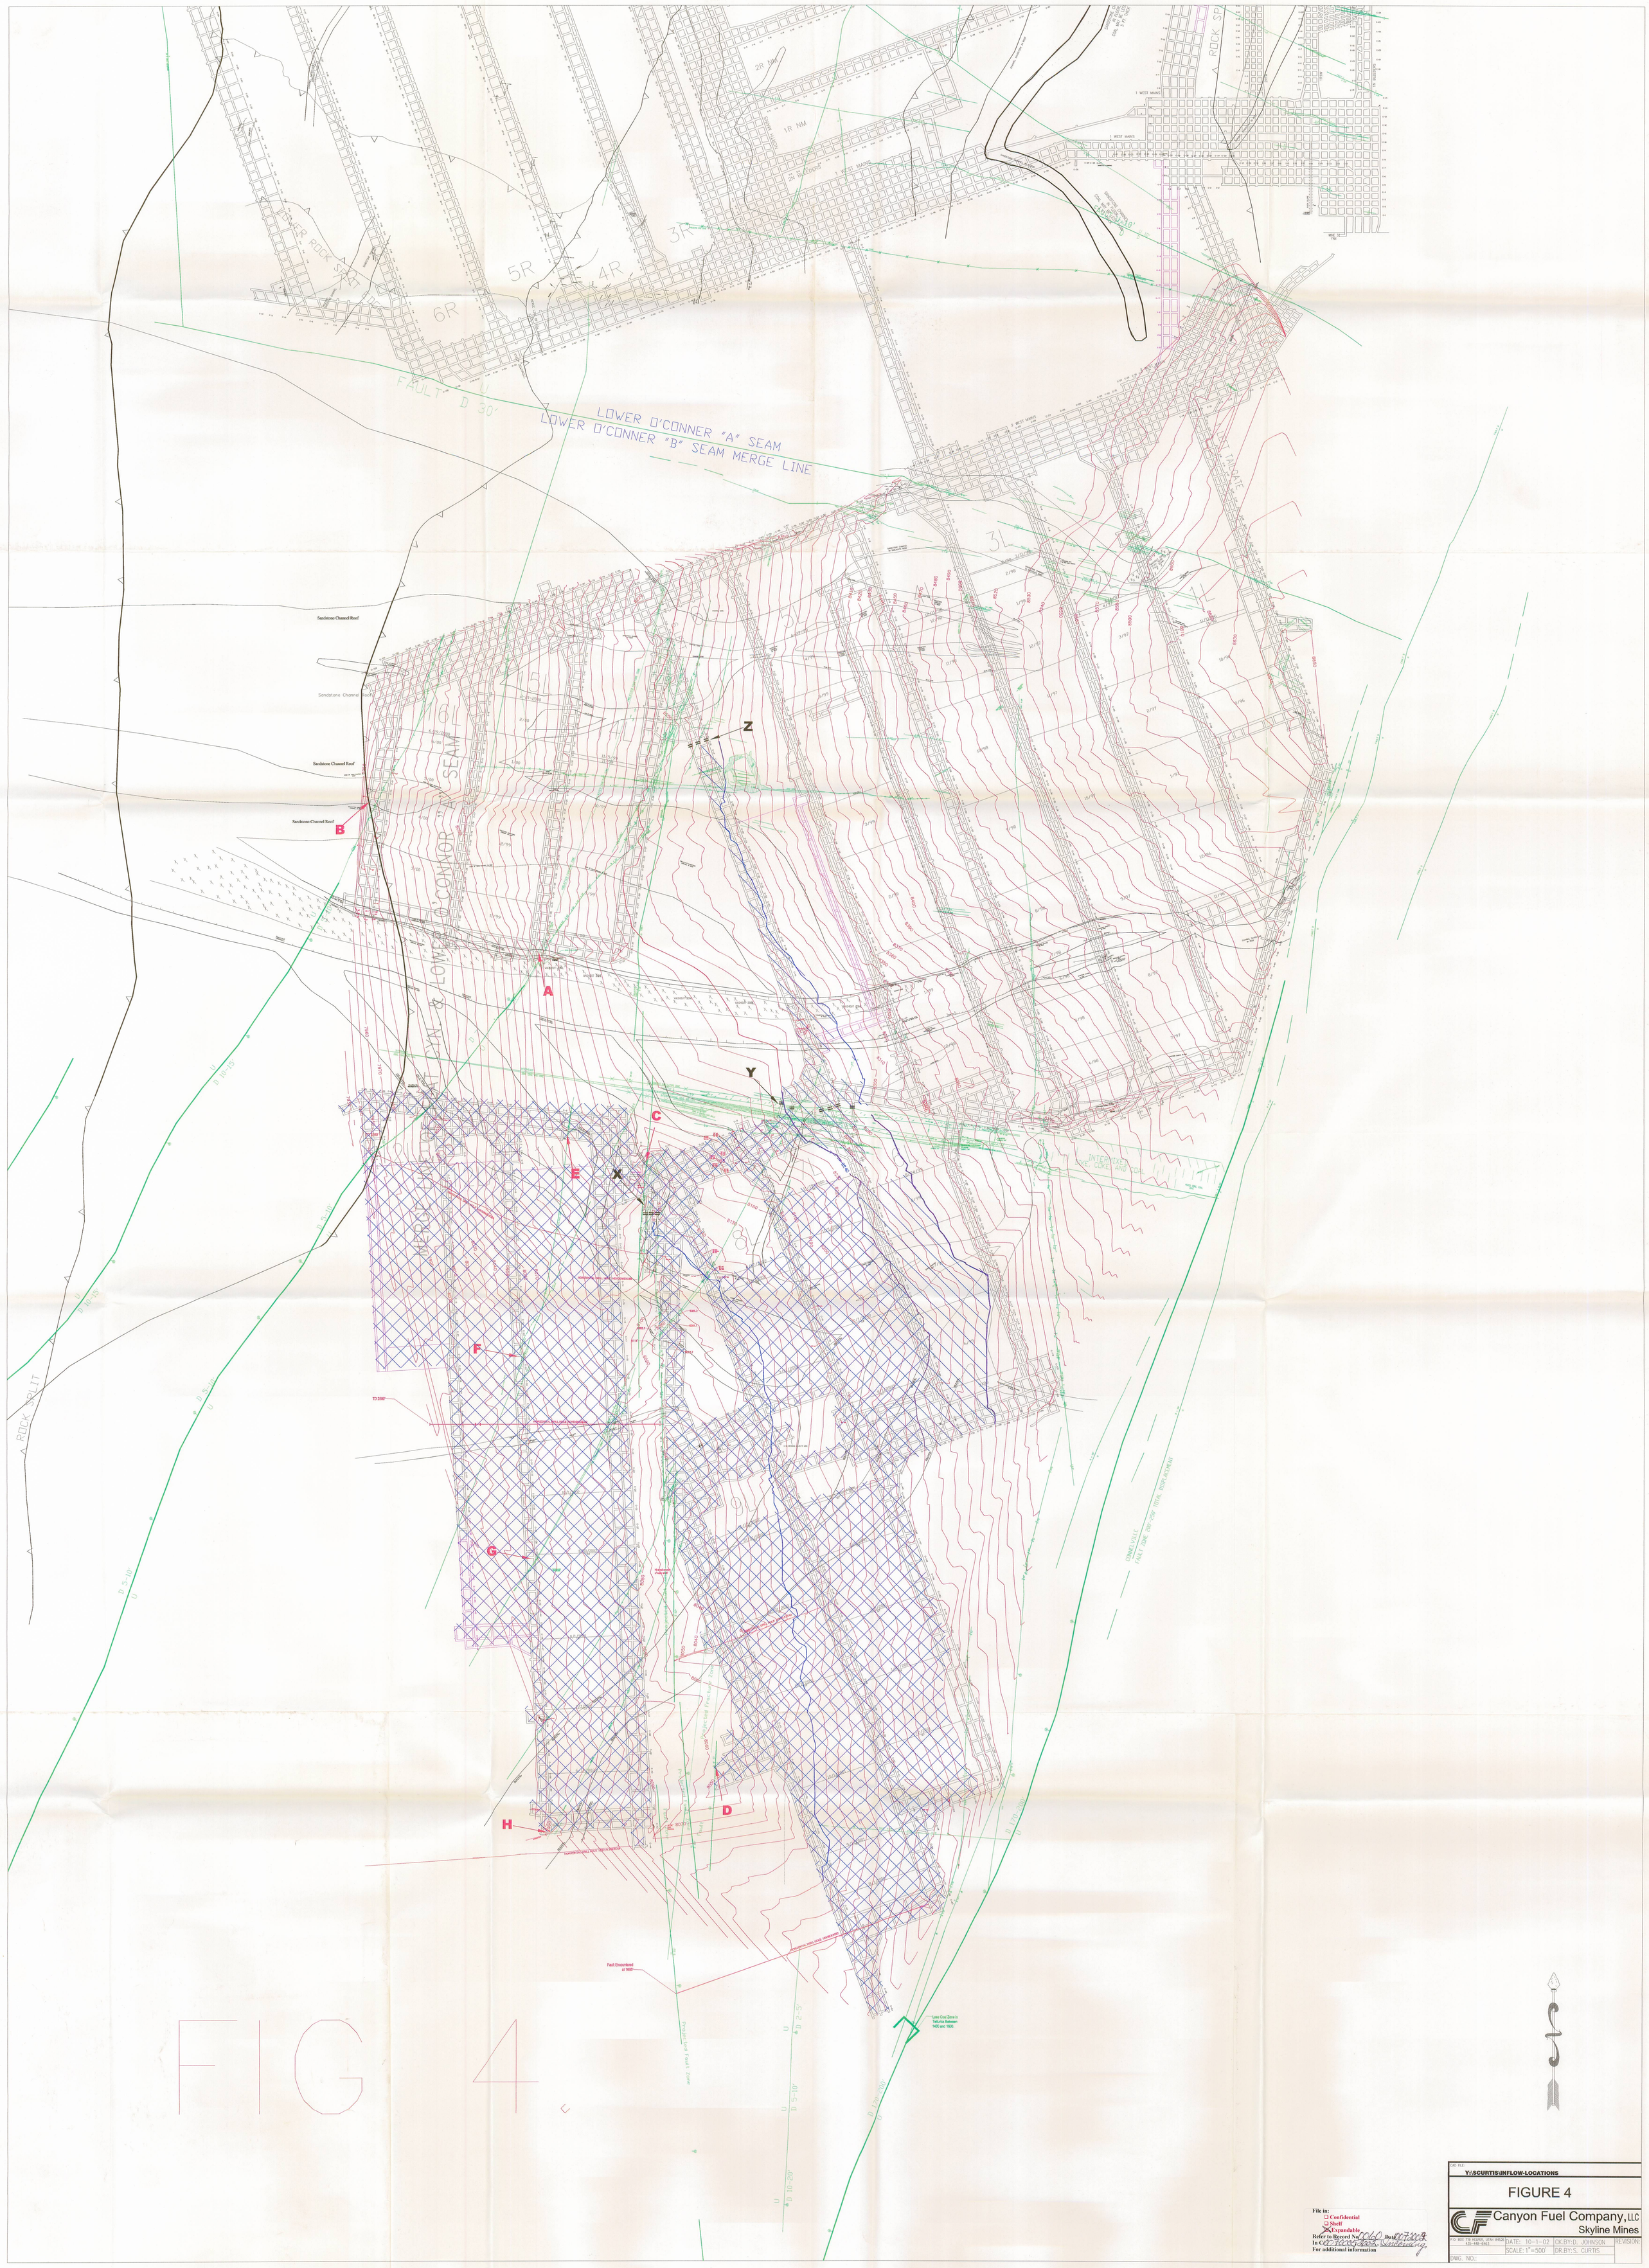

File in:
☐ Confidential
☐ Shelf
☒ Expandable
Refer to Record No. 0060 Date 10/30/02
In Confidential Binder Subsidiary
For additional information

CAD FILE: Y:\SCURTIS\INFLOW-LOCATIONS

FIGURE 4

Canyon Fuel Company, LLC
Skyline Mines

P.O. BOX 790 HELPER, UTAH 84526
435-448-6463

DATE: 10-1-02	DR.BY: D. JOHNSON	REVISION:
SCALE: 1"=500'	DR.BY: S. CURTIS	
DWG. NO.:		