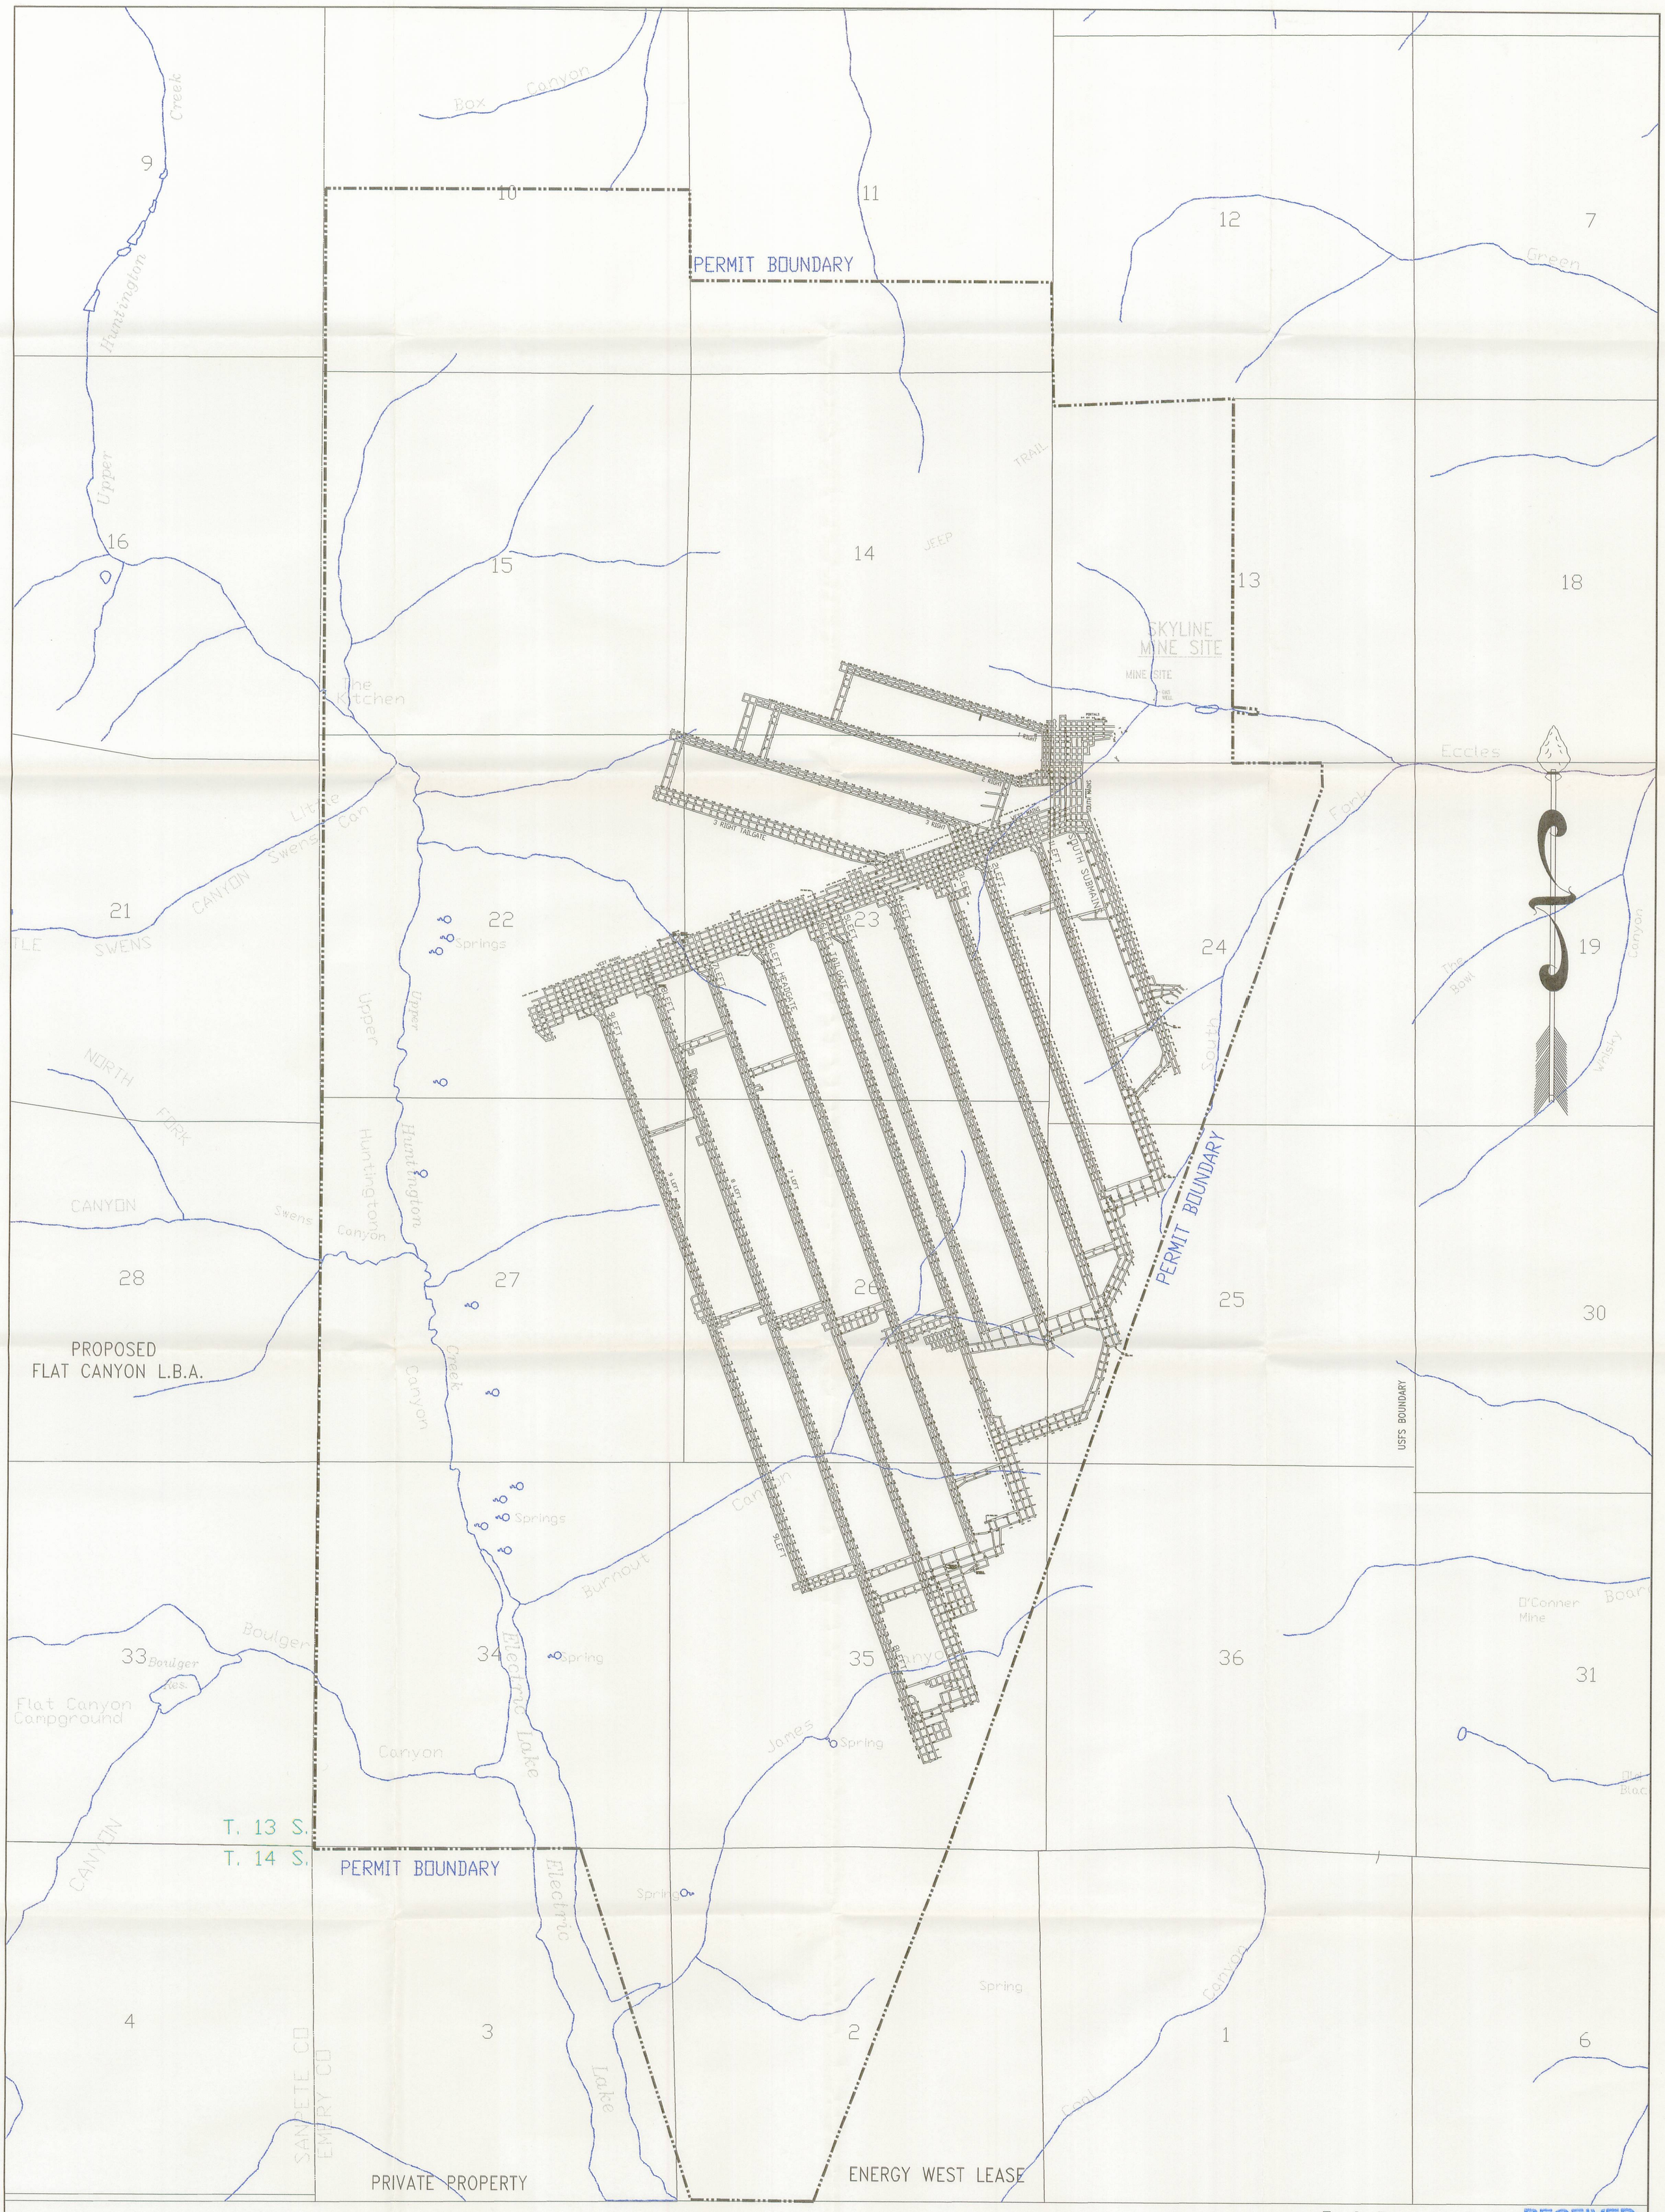

RECEIVED
APR 01 2002
DIVISION OF OIL, GAS AND MINING

SKYLINE MINE 3, LEVEL 1
2001
NO PRODUCTION

Canyon Fuel Company, LLC
Skyline Mines

P.O. BOX 719 HELPER, UTAH 84526 435-448-6463	DATE: 03-27-02	CK.BY: C. HANSEN	REVISION:
CAD FILE: SKY\REPORTS\mine1ANNUAL2001.DWG	SCALE: 1"=1000'	DR.BY: R. ANDERSON	
DWG. NO.:			