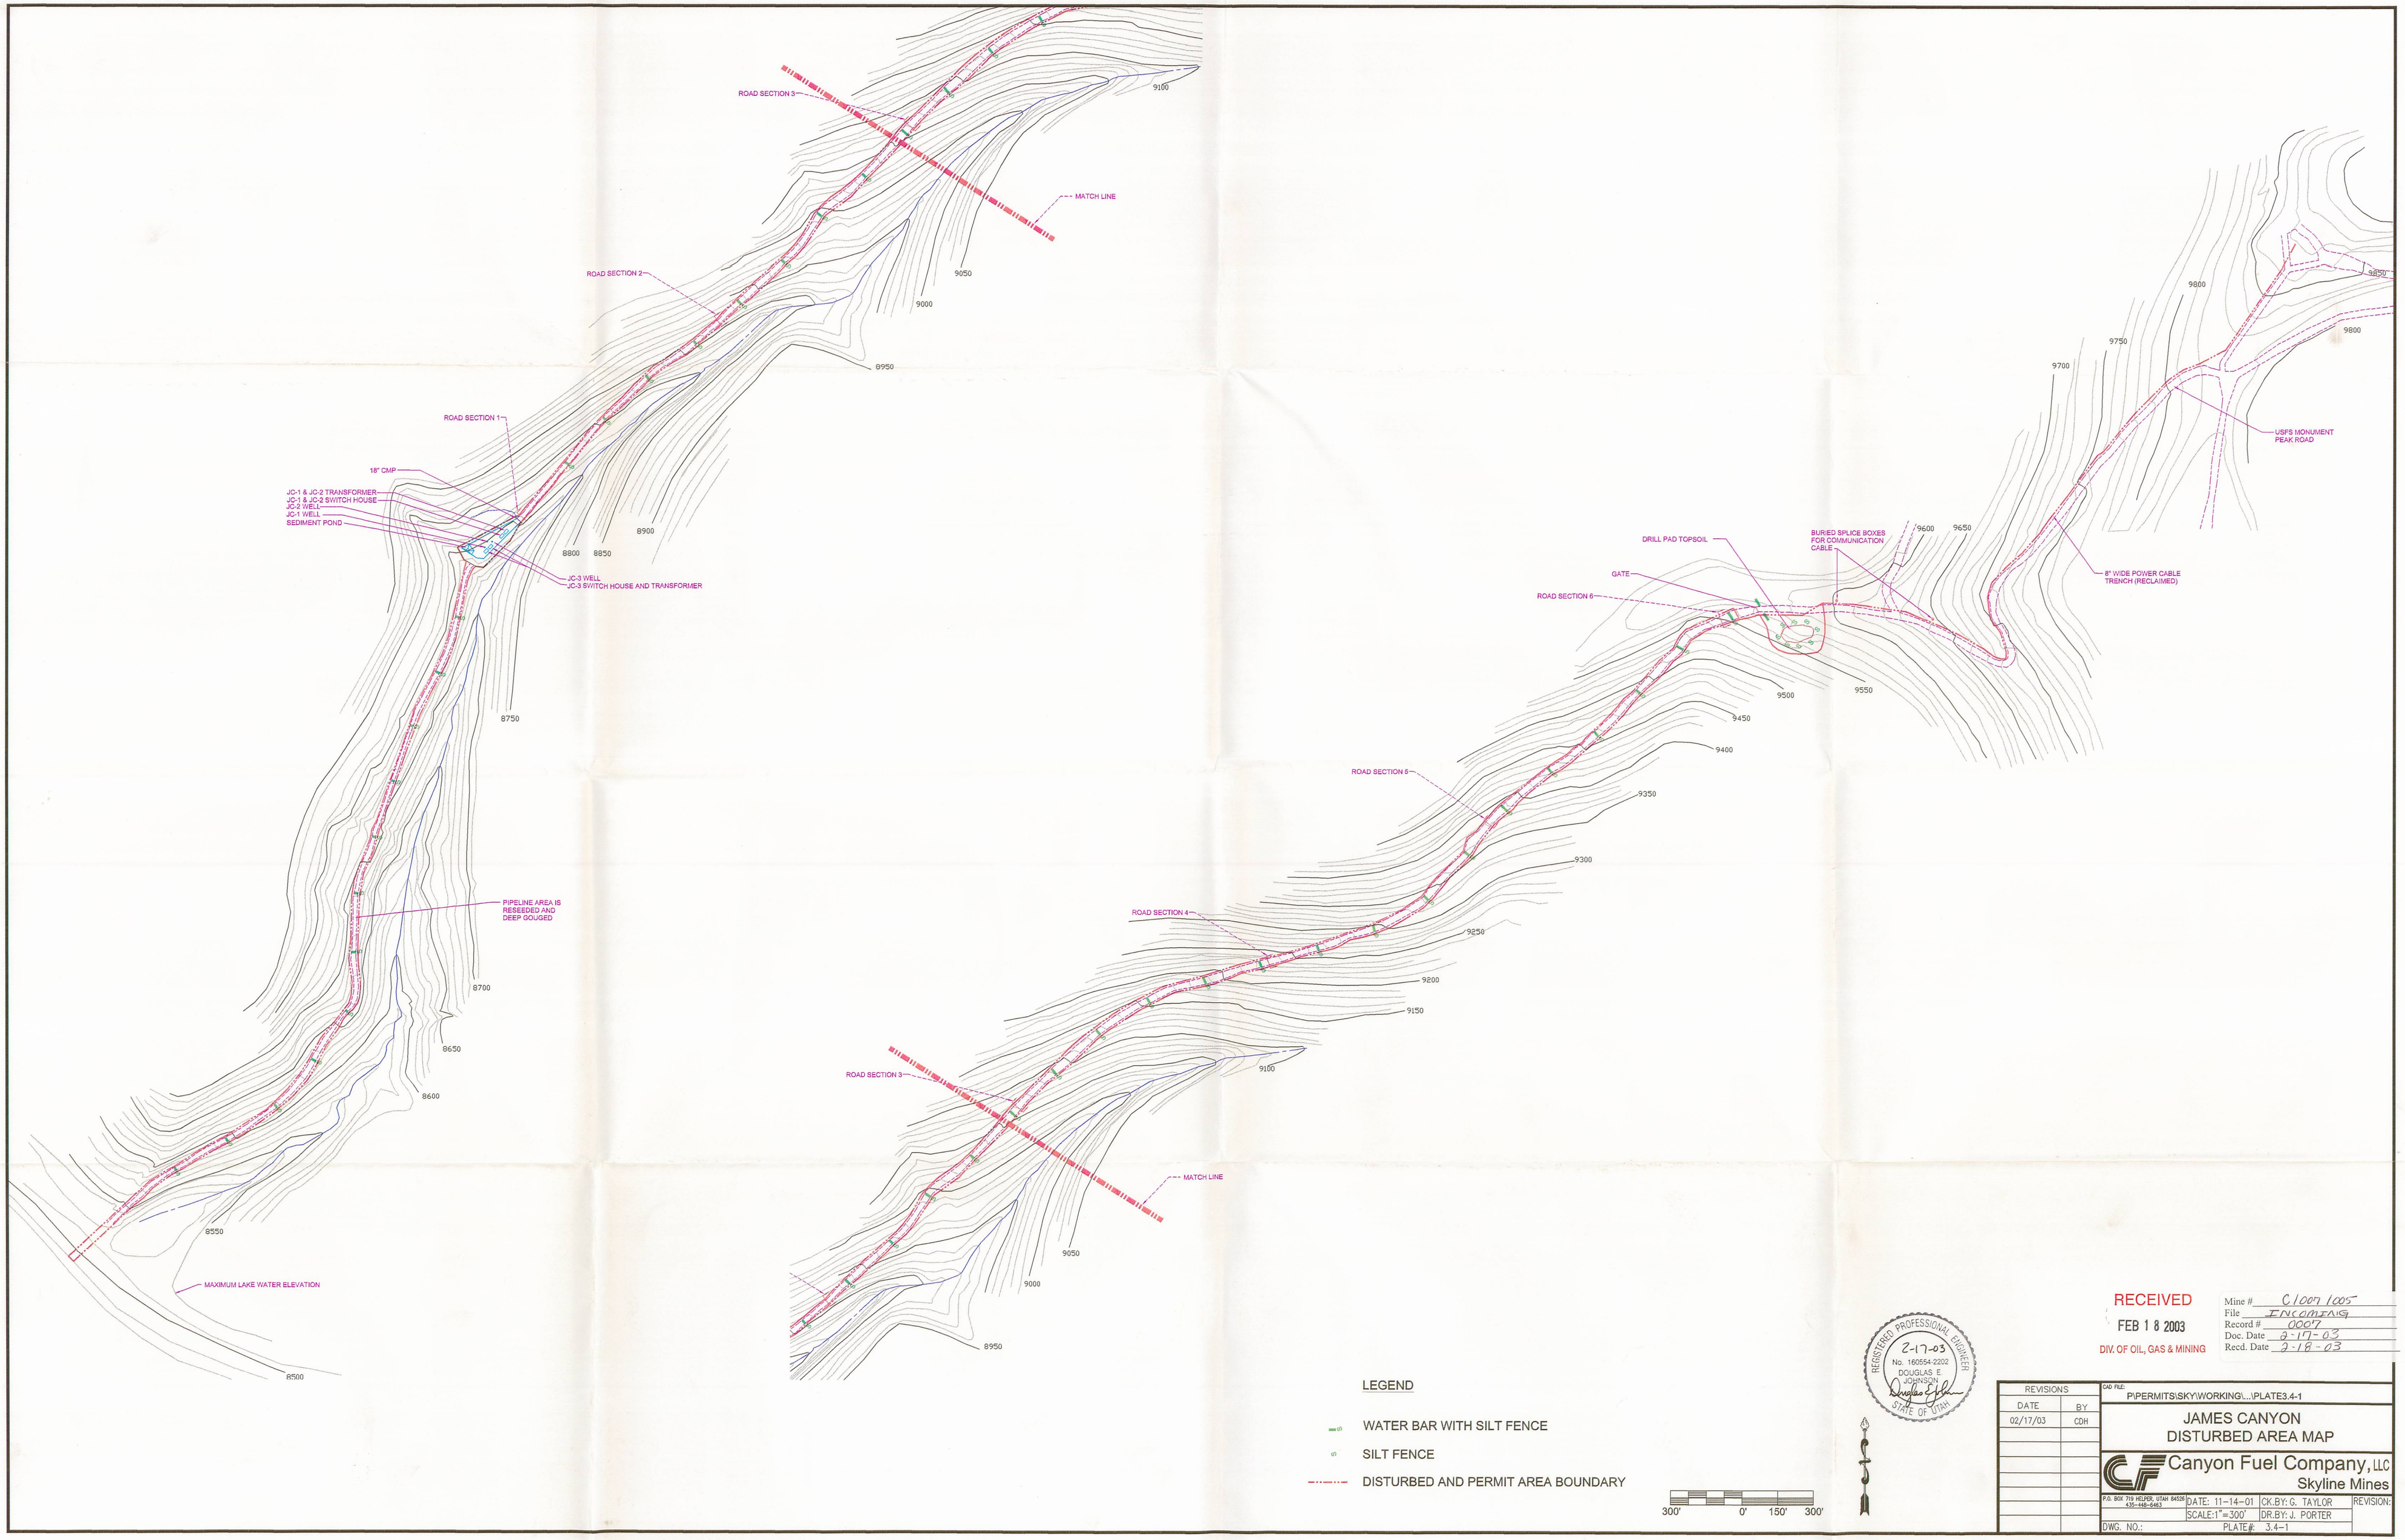

RECEIVED
FEB 1 8 2003
DIV. OF OIL, GAS & MINING

Mine # C/007/005
File INCOMING
Record # 0007
Doc. Date 2-17-03
Recd. Date 2-18-03

REVISIONS	
DATE	BY
02/17/03	CDH

CAD FILE: P:\PERMITS\SKY\WORKING\...\PLATE3.4-1

JAMES CANYON
DISTURBED AREA MAP

Canyon Fuel Company, LLC
Skyline Mines

P.O. BOX 719 HELPER, UTAH 84526 435-448-6463

DATE: 11-14-01 | CK.BY: G. TAYLOR | REVISION:
SCALE: 1"=300' | DR.BY: J. PORTER
DWG. NO.: | PLATE#: 3.4-1