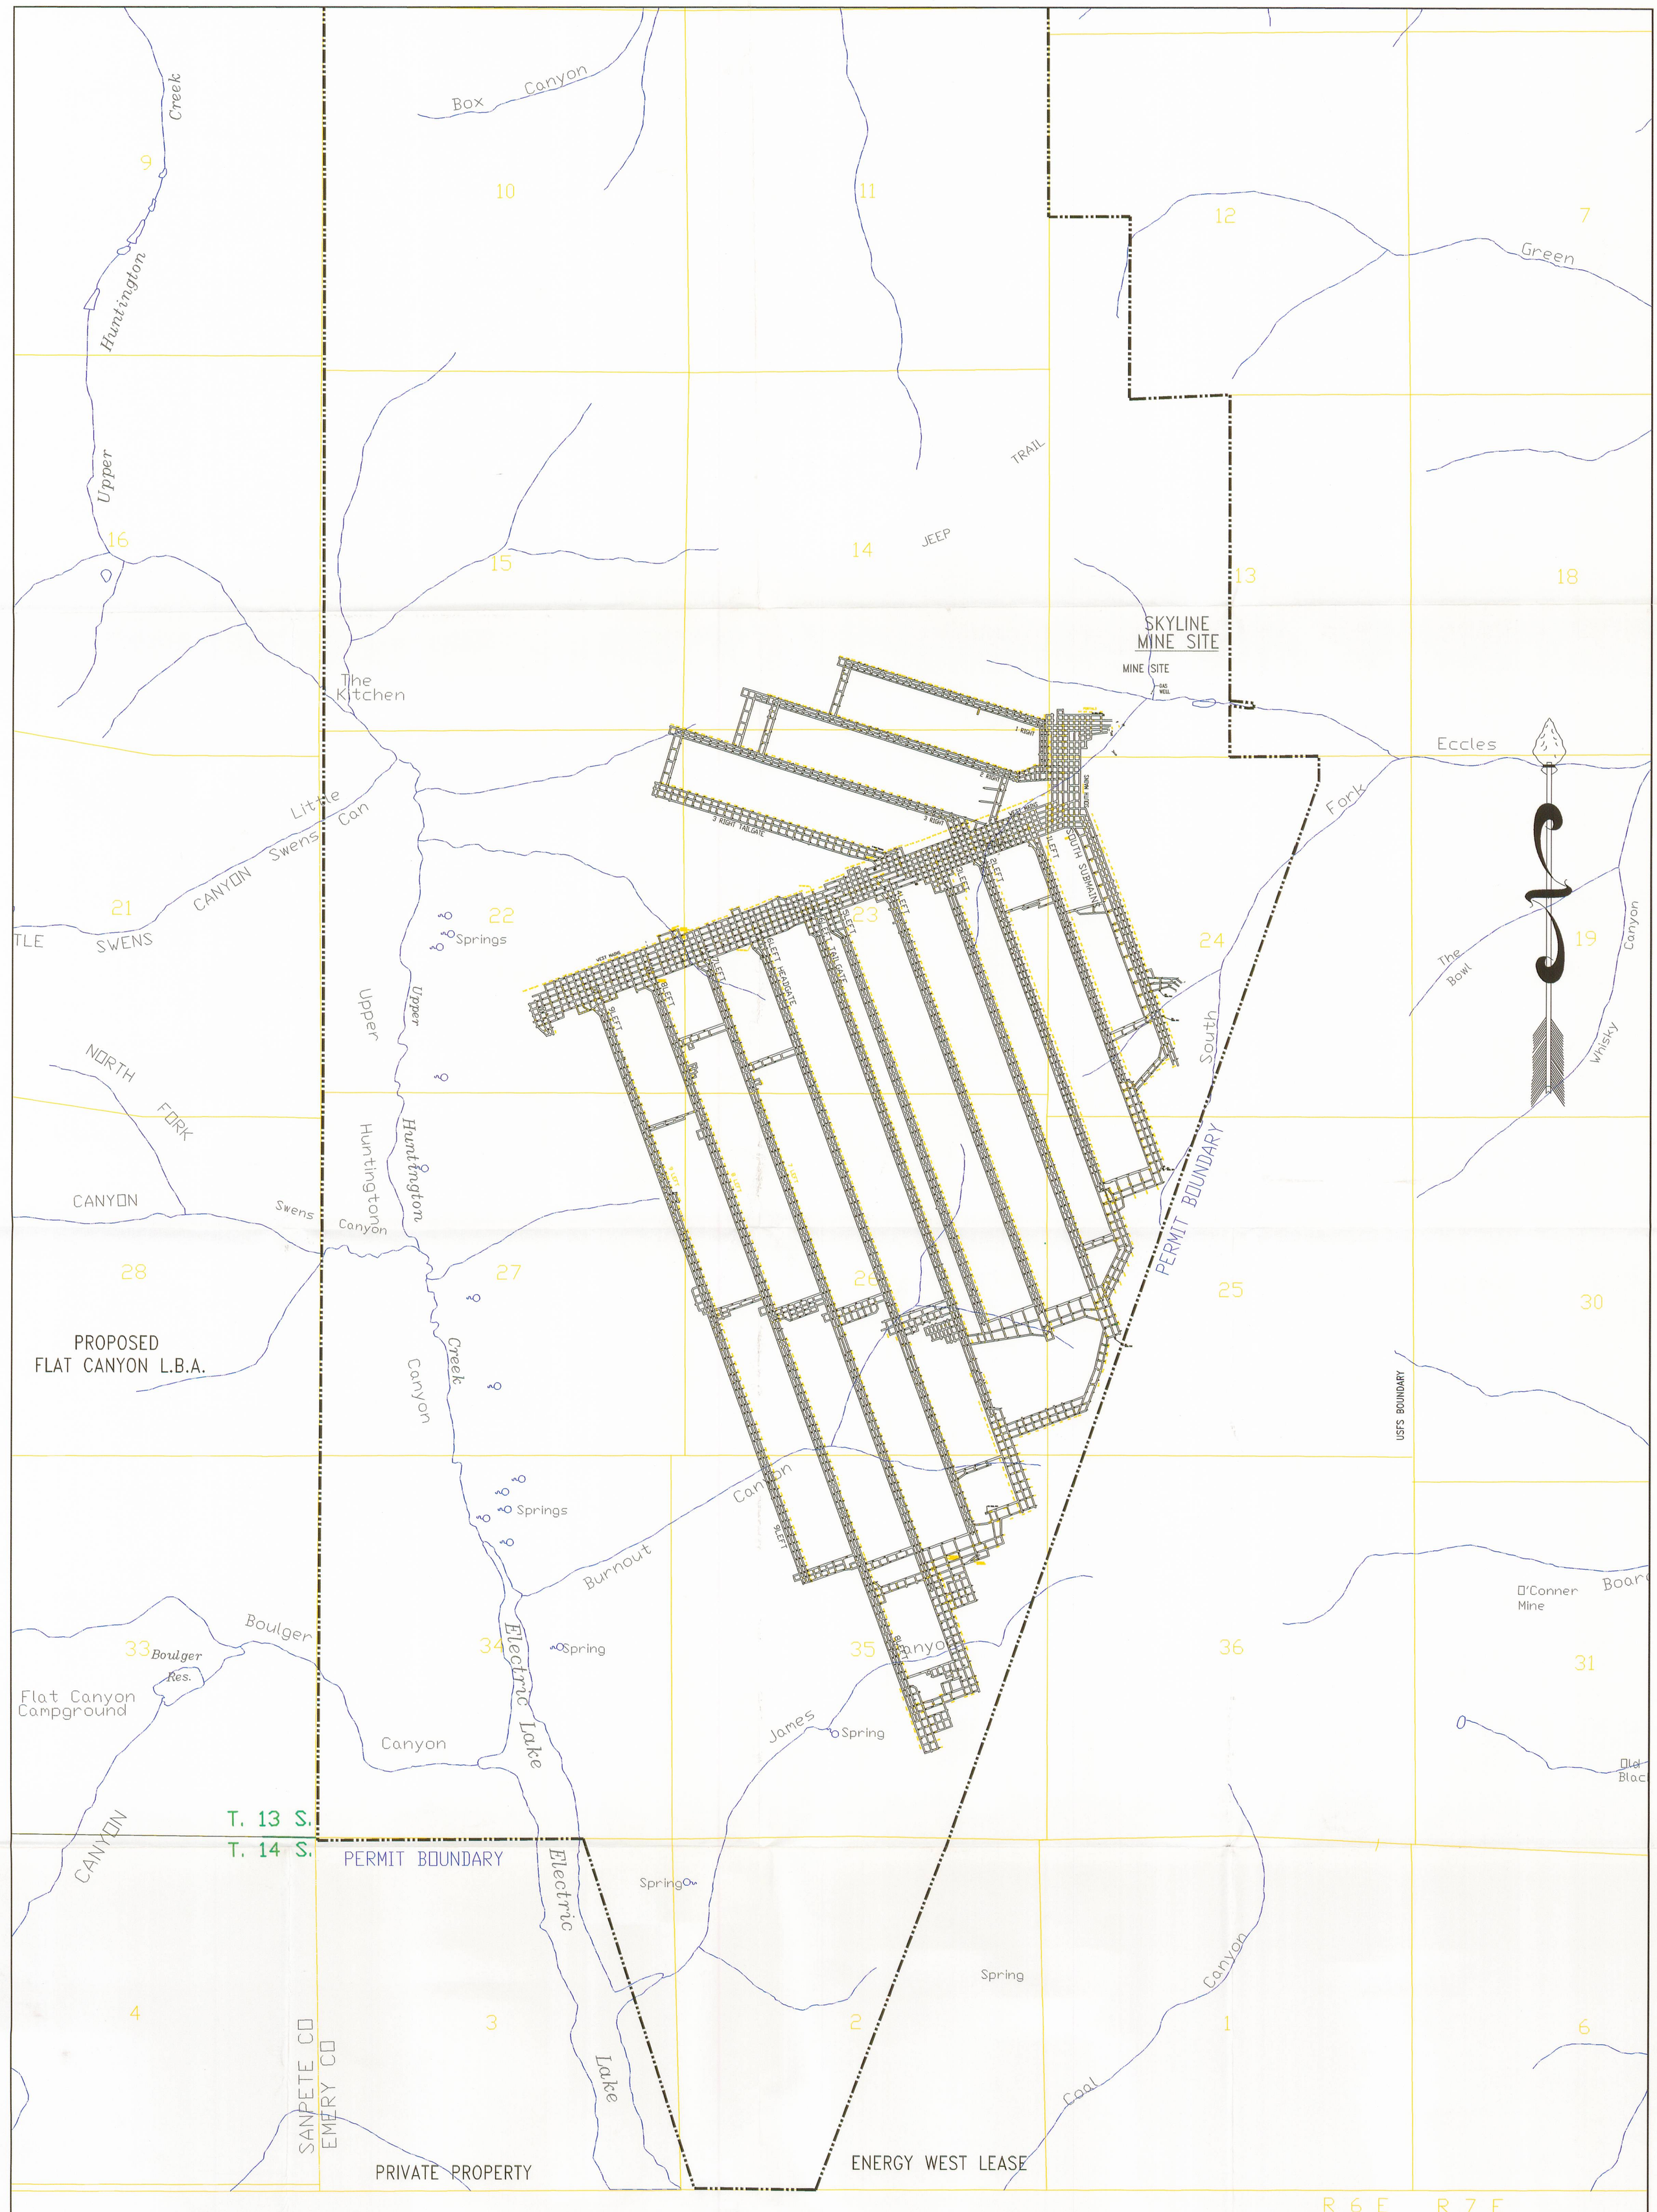

REGISTERED PROFESSIONAL ENGINEER
4-29-03
No. 160554-2202
DOUGLAS E. JOHNSON
STATE OF UTAH

0 500 1000 2000

SKYLINE MINE 3, LEVEL 1
2002
NO PRODUCTION

RECEIVED
MAY 01 2003
DIV. OF OIL, GAS & MINING

Canyon Fuel Company, LLC
Skyline Mines

P.O. BOX 719 HELPER, UTAH 84526 435-448-6463	DATE: 03-26-03	CK.BY: C. HANSEN	REVISION:
CAD FILE: SKY\REPORTS\mine1-2002.DWG	SCALE: 1"=1000'	DR.BY: R. ANDERSON	
DWG. NO.:			