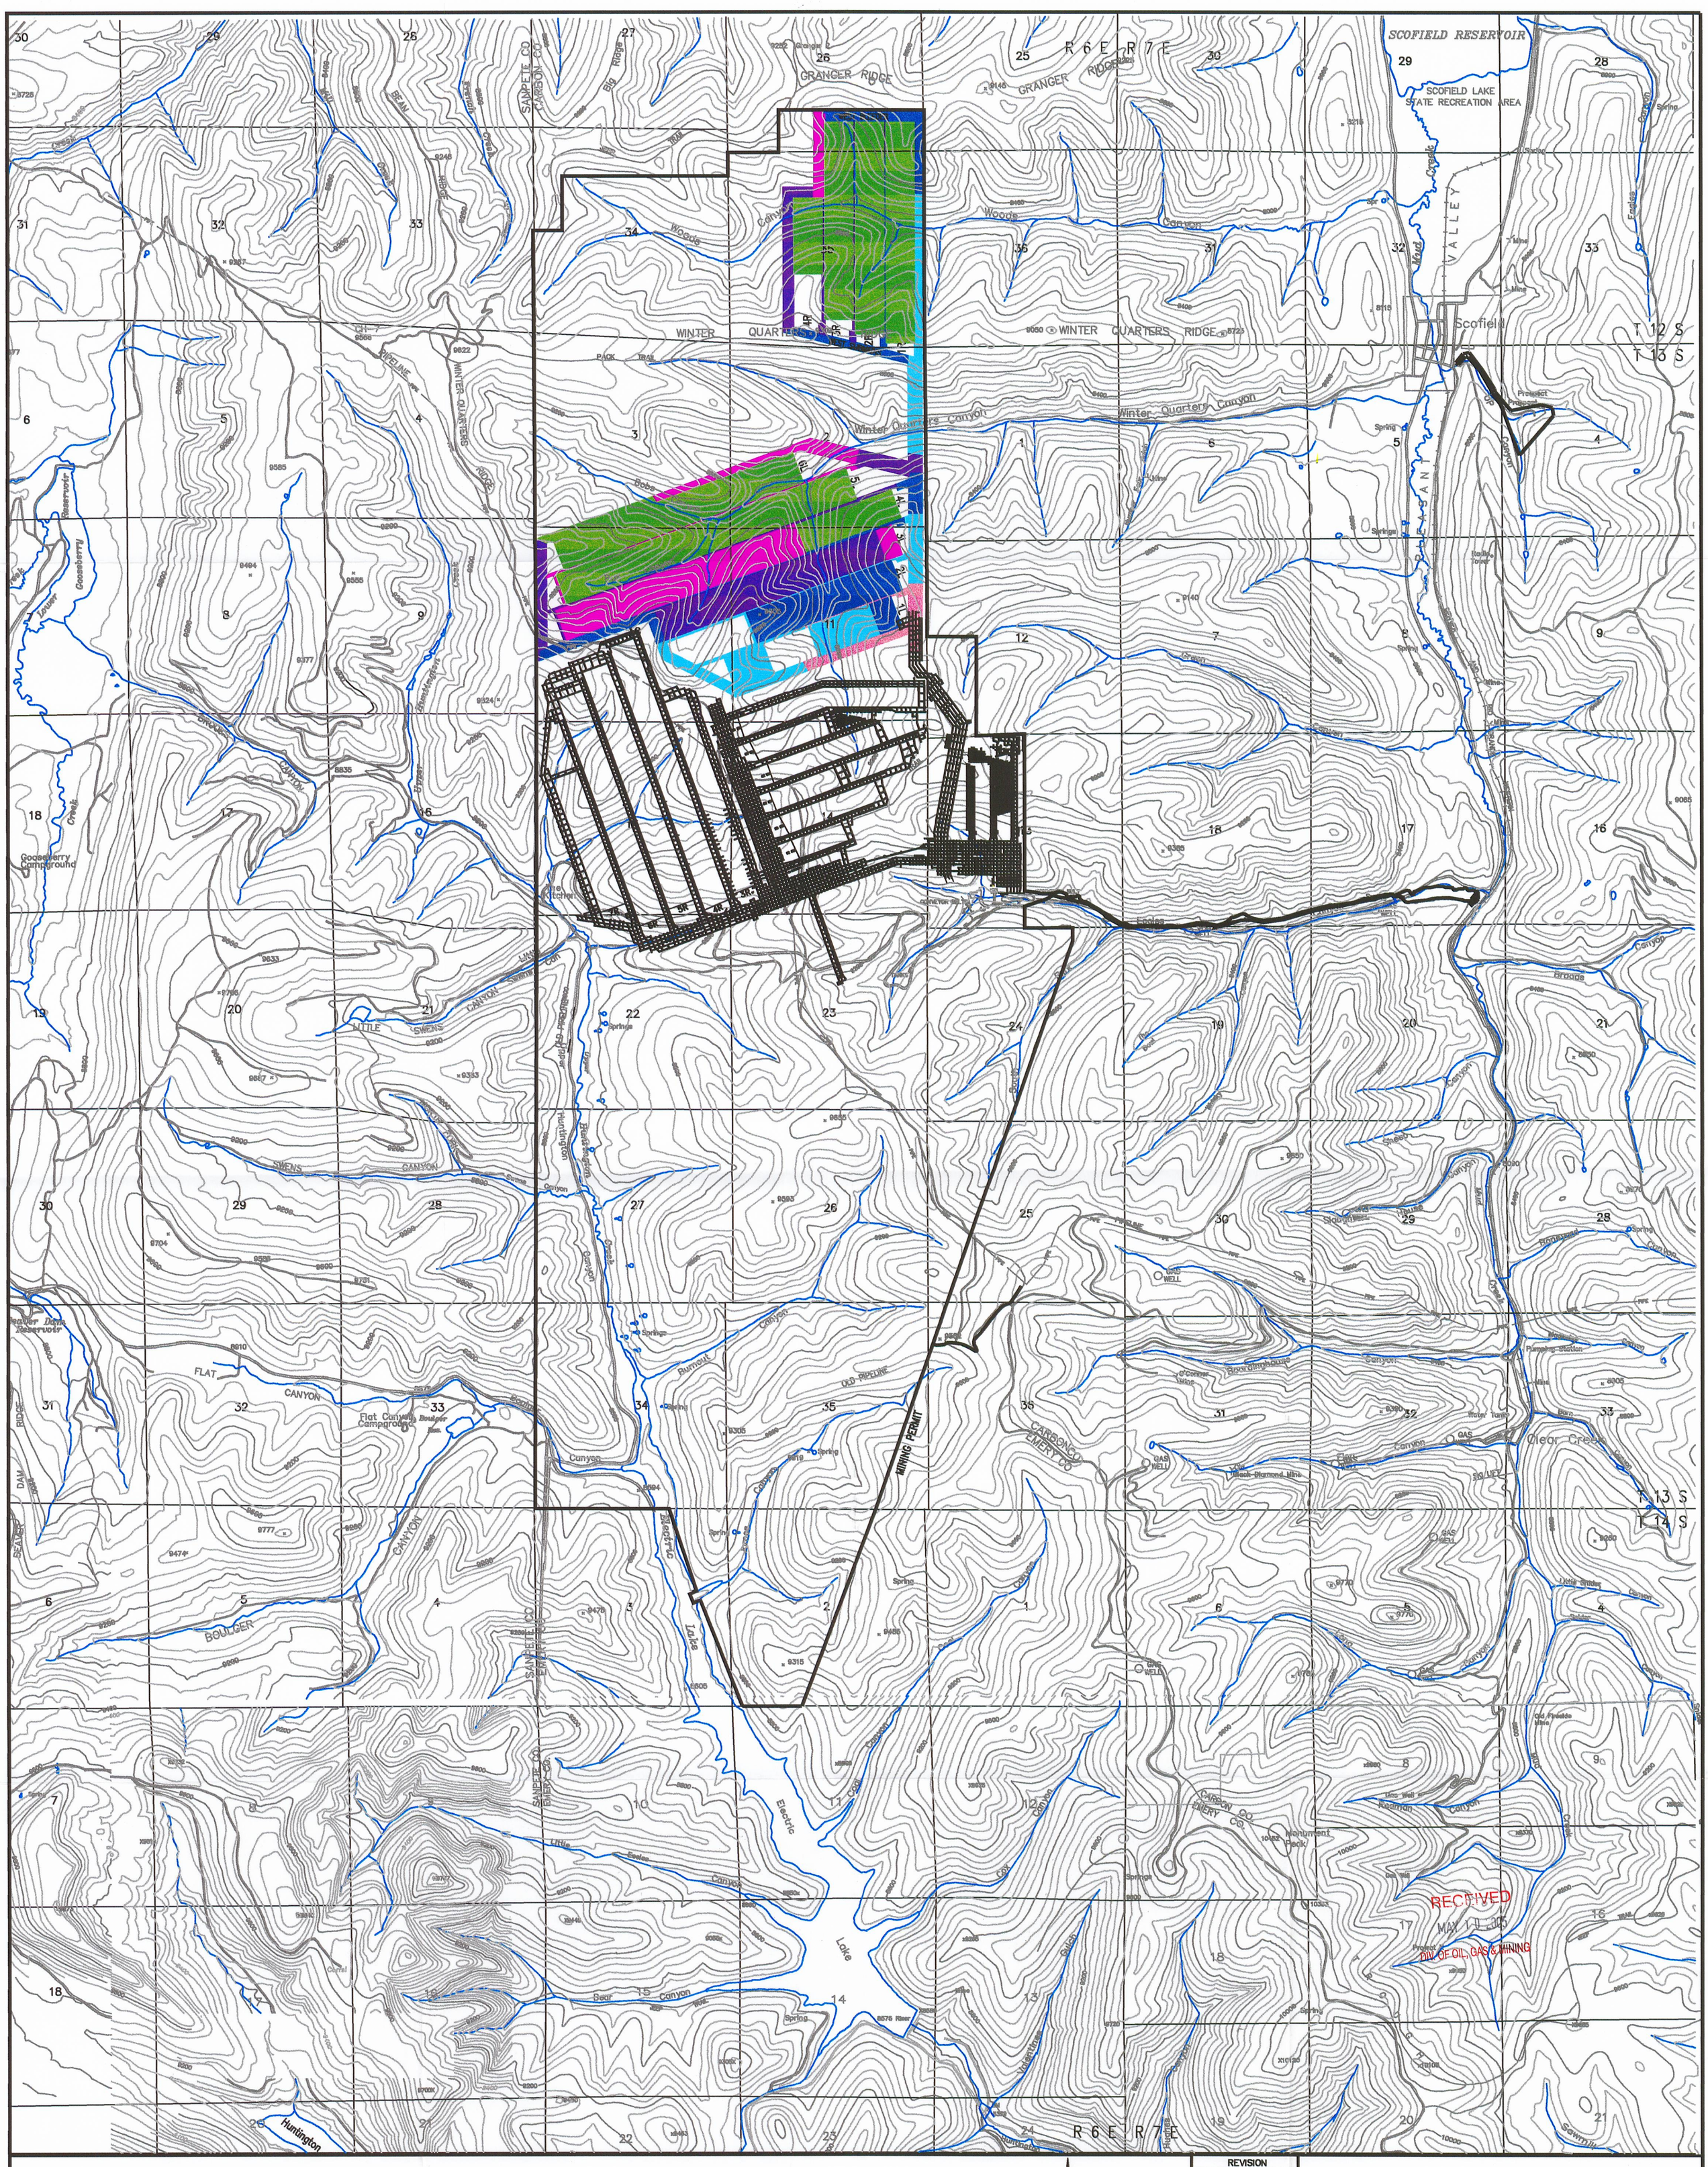

LEGEND

- 2005
- 2006
- 2007
- 2008
- 2009
- >2010
- As Mined

NOTES:

1. COORDINATE BASE ON MINE GRID DATA.
2. MAP DIGITIZED FROM 1:24000 USGS QUADRANGLE MAPS, SCOFIELD, UTAH AND FAIRVIEW LAKES, UTAH.
3. MINE FACILITY, CONVEYOR, AND NEW ECCLES CANYON ROAD LOCATIONS FROM EXISTING RECORD DATA AND INCORPORATED TO MAP IN BEST FIT LOCATIONS.
4. UTM GRID TICK VALUES SHOWN ARE IN METERS.

BASE PREPARED BY INTERMOUNTAIN AERIAL SURVEYS, SALT LAKE CITY, UTAH – M96147

2000' 0' 1000' 2000'

CONTOUR INTERVAL: 80 Feet

REVISION	
DATE	BY
09/04/02	CDH
10/07/02	CDH
05/05/05	CDH

LOWER O'CONNER "A"/FLAT CANYON
FIVE YEAR PROJECTED MINE PLAN

Canyon Fuel Company, LLC
Skyline Mines

P.O. BOX 719 HELPER, UTAH 84526
435-448-6463

CAD FILE: P:\...\3.3-2Northlease5-5-05

DATE: 09/04/02 | CK.BY:C. Hansen | REVISION:
SCALE: 1"=2000' | DR.BY:
DWG. NO.: 3.3-2