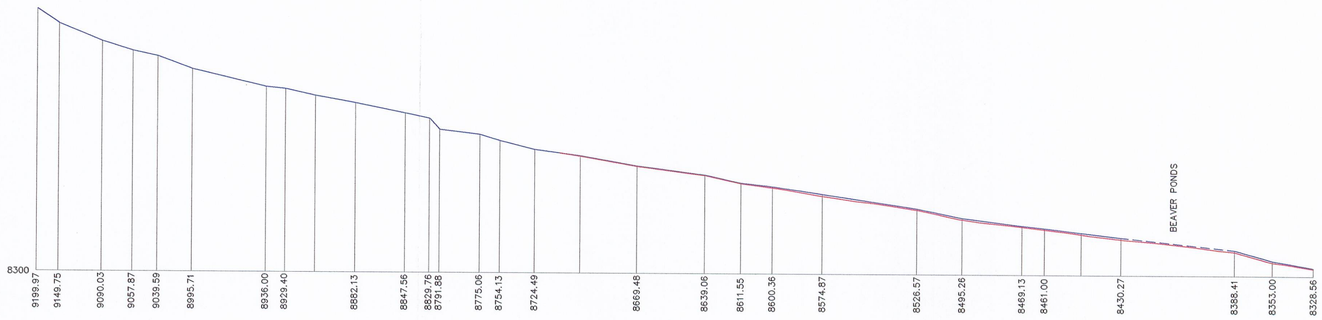

WQT-2 PROFILE
HORIZONTAL SCALE: 1"=500'
VERTICAL SCALE: 1"=250'

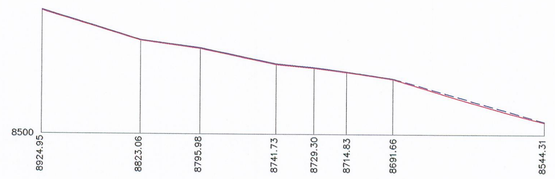

BOX CANYON PROFILE
HORIZONTAL SCALE: 1"=500'
VERTICAL SCALE: 1"=250'

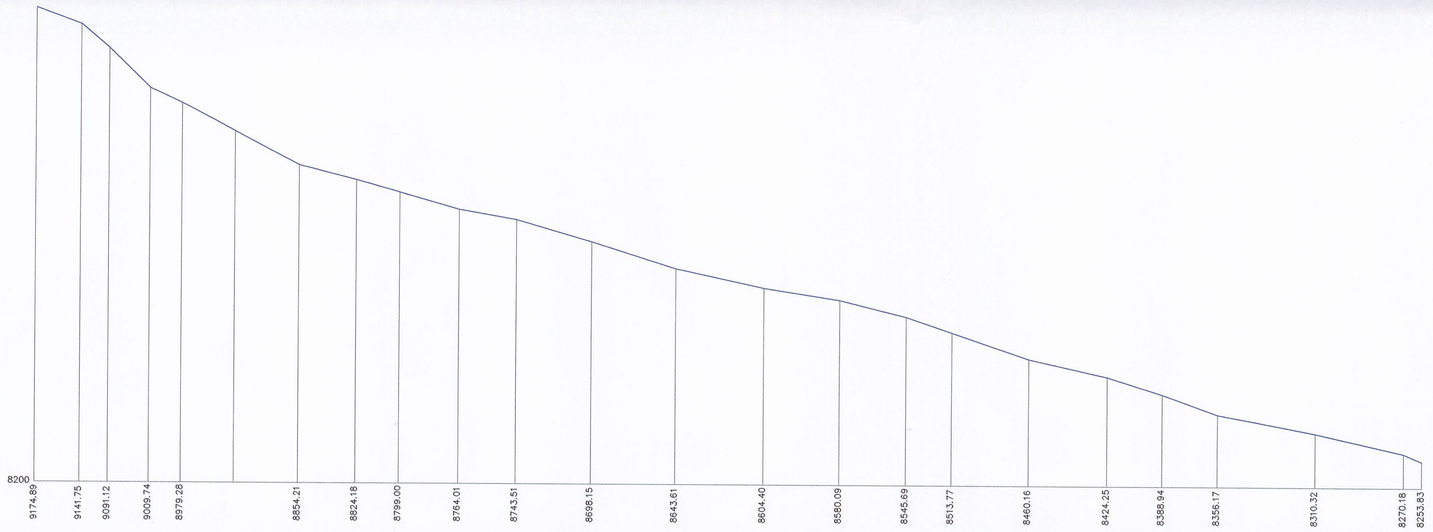

WQT-3 PROFILE
(STREAM SEGMENT NOT IN AREA OF PROJECTED SUBSIDENCE)
HORIZONTAL SCALE: 1"=300'

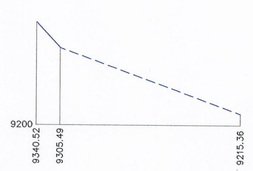

BT-1 PROFILE
(STREAM SEGMENT NOT IN AREA OF PROJECTED SUBSIDENCE)
HORIZONTAL SCALE: 1"=200'
VERTICAL SCALE: 1"=100'

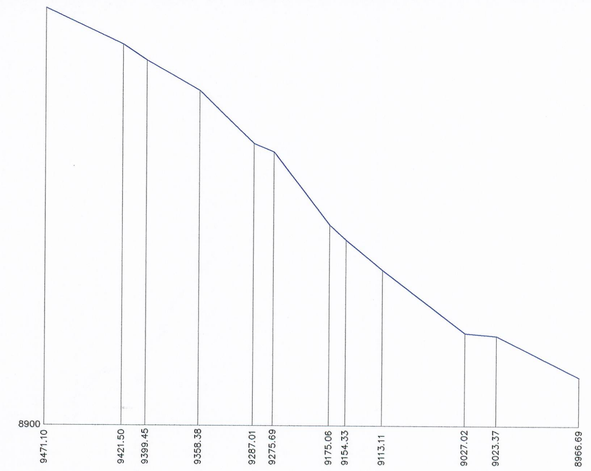

BT-2 PROFILE
(STREAM SEGMENT NOT IN AREA OF PROJECTED SUBSIDENCE)
HORIZONTAL SCALE: 1"=200'

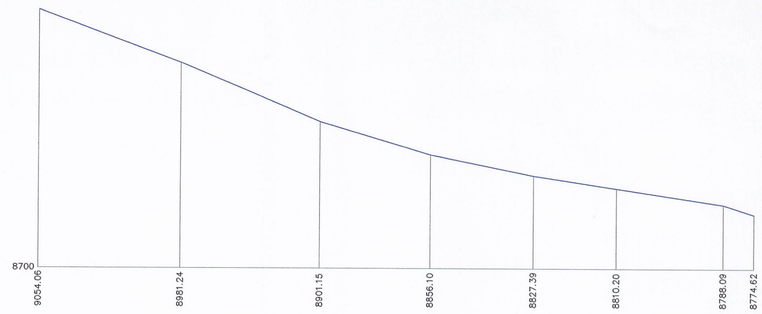

BT-3 PROFILE
(STREAM SEGMENT NOT IN AREA OF PROJECTED SUBSIDENCE)
HORIZONTAL SCALE: 1"=200'
VERTICAL SCALE: 1"=100'

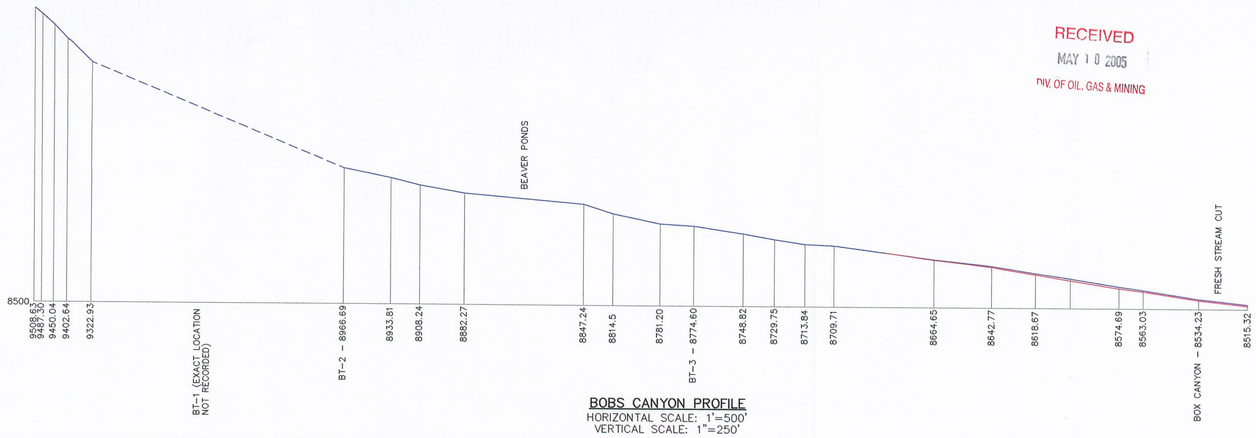

BOBS CANYON PROFILE
HORIZONTAL SCALE: 1"=500'
VERTICAL SCALE: 1"=250'

RECEIVED
MAY 10 2005
DIV. OF OIL, GAS & MINING

LEGEND

- NO SATELITE COVERAGE
- PROJECTED SUBSIDENCE

NOTES:
1. STREAM GRADIENT PROFILES BASED ON EARTHFAX 2003 AND 2004 PERENNIAL STREAM SURVEY.

REVISIONS	
DATE	BY

STREAM GRADIENT PROFILES WITH PROJECTED SUBSIDENCE WINTER QUARTERS CANYON

Canyon Fuel Company, LLC
Skyline Mines
P.O. BOX 719 HELPER, UTAH 84526
435-448-6463

CAD FILE: C:\UC7941\10\PRO-1.DWG	DATE: 05/05	CK.BY: CDH	REVISION:
DWG. NO.: 4.17.1-2	SCALE: AS SHOWN	DR.BY: SWF	REV# REVDATE