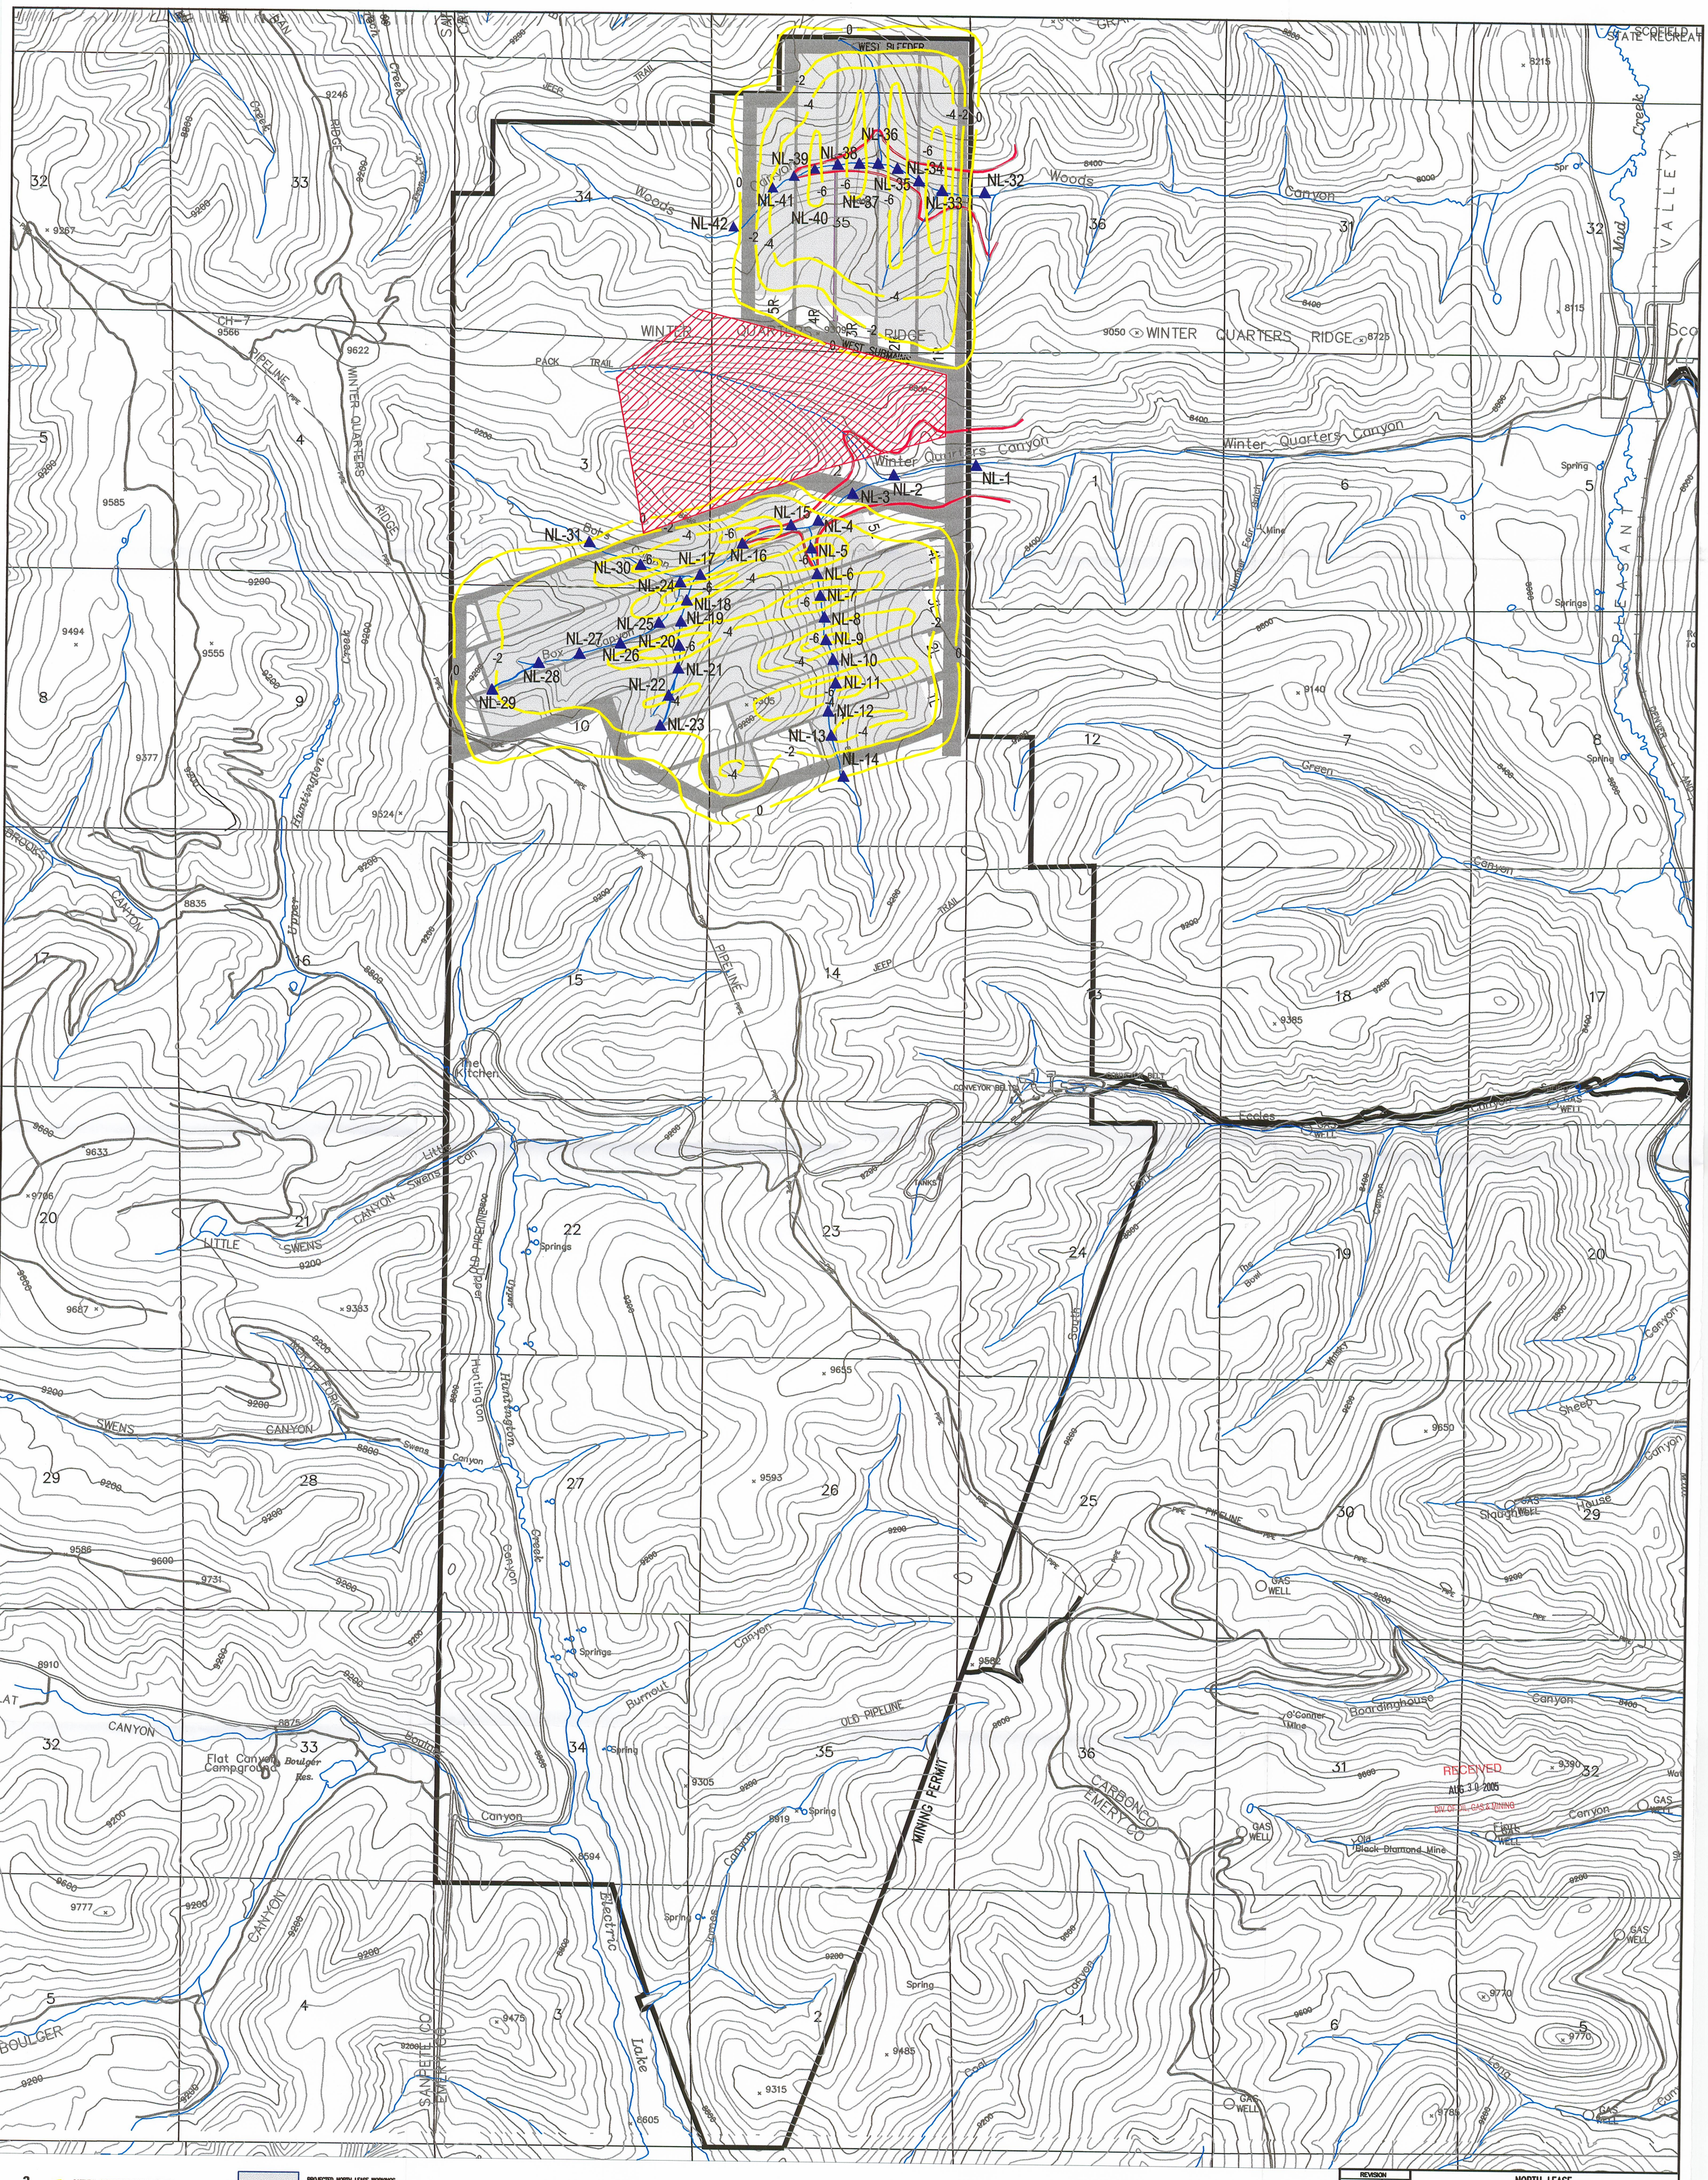

-2 POTENTIAL SUBSIDENCE CONTOUR (FEET)

700' FT OF OVERBURDEN OVER LOWER O'CONNOR "A" SEAM

NL-2 Monthly North Lease Flow Monitoring Point

PROJECTED NORTH LEASE WORKINGS

NOTES:
1. COORDINATE BASE ON MINE GRID DATA.
2. MAP DIGITIZED FROM 1:24000 USGS QUADRANGLE MAPS, SCOFIELD, UTAH AND FAIRVIEW LAKES, UTAH.
3. MINE FACILITY, CONVEYOR, AND NEW ECCLES CANYON ROAD LOCATIONS FROM EXISTING RECORD DATA AND INCORPORATED TO MAP IN BEST FIT LOCATIONS.
4. UTM GRID TICK VALUES SHOWN ARE IN METERS.

BASE PREPARED BY INTERMOUNTAIN AERIAL SURVEYS, SALT LAKE CITY, UTAH – M96147

2000' 0' 1000' 2000'

REVISION	
DATE	BY
11/19/02	CDH
08/29/05	CDH

NORTH LEASE
SUBSIDENCE HYDROLOGIC MONITORING POINTS

Canyon Fuel Company, LLC
Skyline Mines

P.O. BOX 719 HELPER, UTAH 84526
435-448-8463

CAD FILE: P:\Permits...\northlease\2.3.6-2	DATE: 11/04/02	CK.BY: C. Hansen
DWG. NO.: 2.3.6-2	SCALE: 1"=1000'	DR.BY: CDH

REVISION: