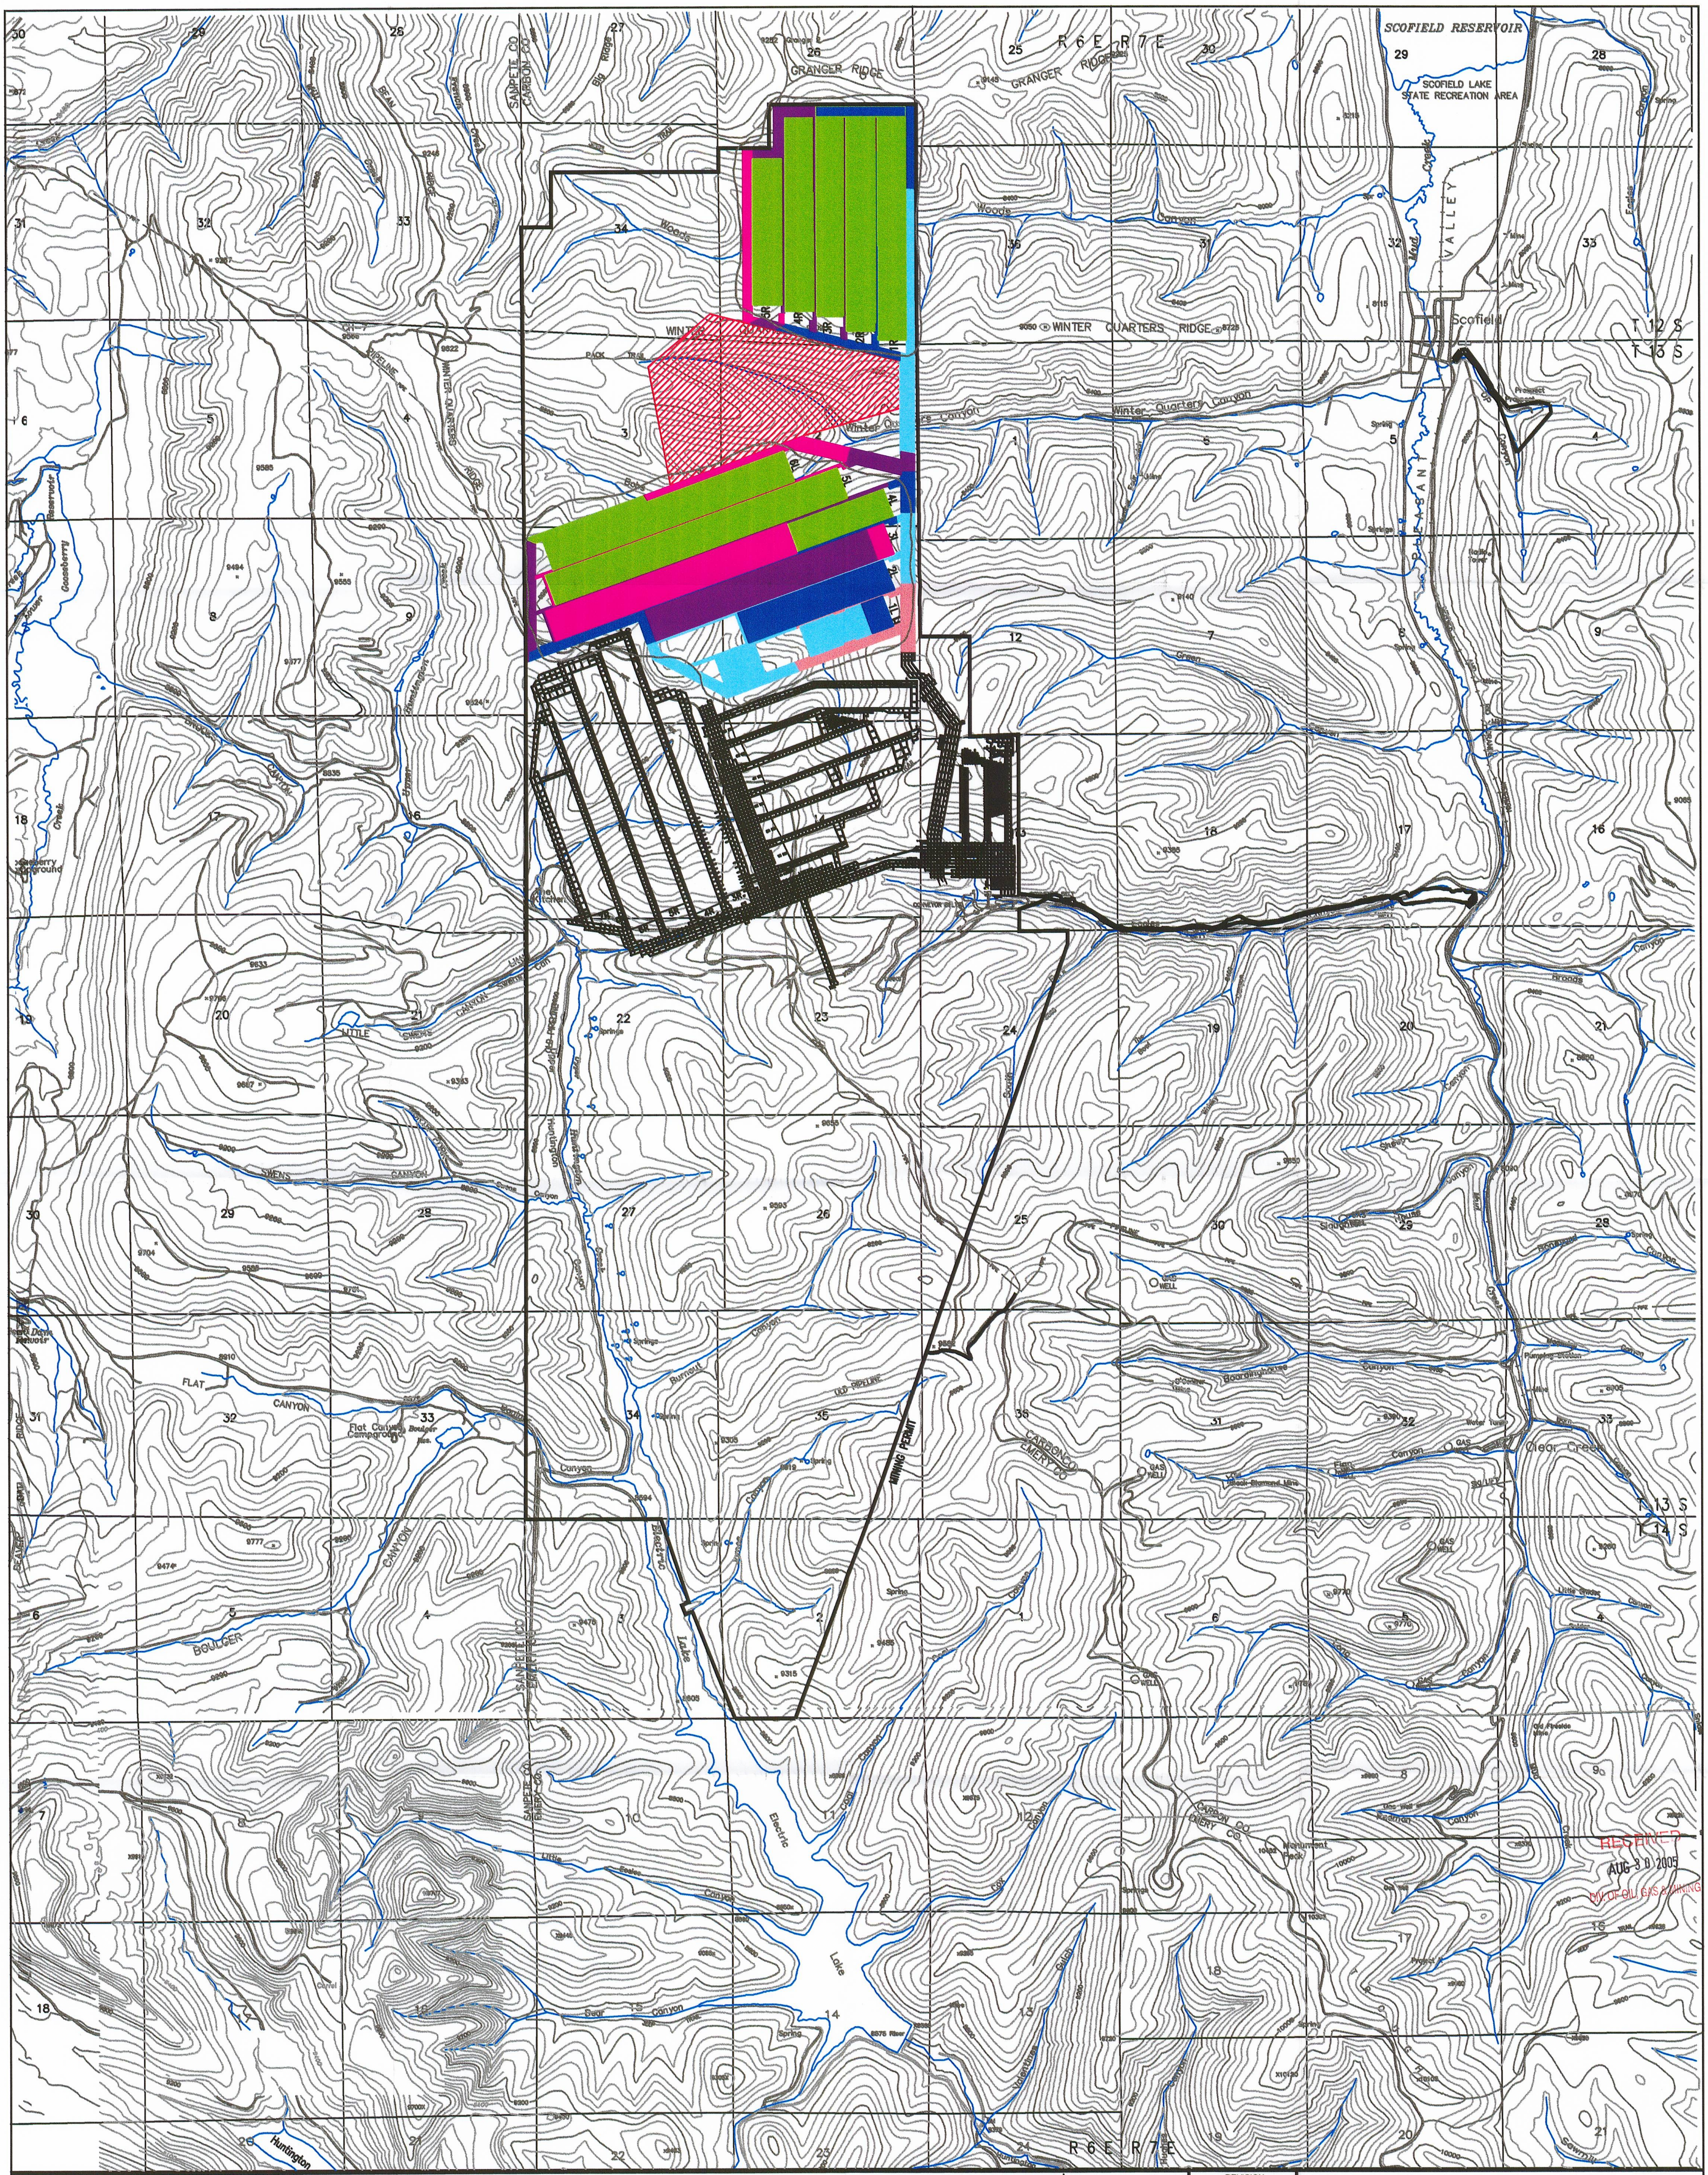

LEGEND

- 2005
- 2006
- 2007
- 2008
- 2009
- >2010
- As Mined
- Projected Subsidence Limit

NOTES:
1. COORDINATE BASE ON MINE GRID DATA.
2. MAP DIGITIZED FROM 1:24000 USGS QUADRANGLE MAPS, SCOFIELD, UTAH AND FAIRVIEW LAKES, UTAH.
3. MINE FACILITY, CONVEYOR, AND NEW ECCLES CANYON ROAD LOCATIONS FROM EXISTING RECORD DATA AND INCORPORATED TO MAP IN BEST FIT LOCATIONS.
4. UTM GRID TICK VALUES SHOWN ARE IN METERS.

BASE PREPARED BY INTERMOUNTAIN AERIAL SURVEYS, SALT LAKE CITY, UTAH – M96147

REGISTERED PROFESSIONAL ENGINEER
CARL W WINTERS
NO 22 157958-2202
STATE OF UTAH
8-30-05

2000' 0' 1000' 2000'

CONTOUR INTERVAL: 80 Feet

REVISION	
DATE	BY
09/04/02	CDH
10/07/02	CDH
05/05/05	CDH
08/29/05	CDH

MINE 3 LEVELS 2 & 3
MINE PLAN

Canyon Fuel Company, LLC
Skyline Mines

P.O. BOX 719 HELPER, UTAH 84526 435-448-6463	DATE: 09/04/02	CK.BY: C. Hansen	REVISION:
CAD FILE: P:\...\3.1.8-2Northlease8/05	SCALE: 1"=2000'	DR.BY:	
DWG. NO.: 3.1.8-2			