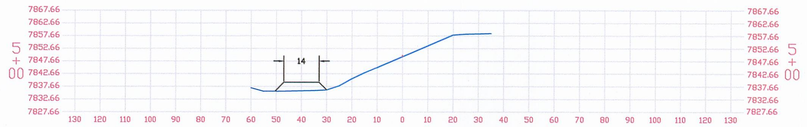

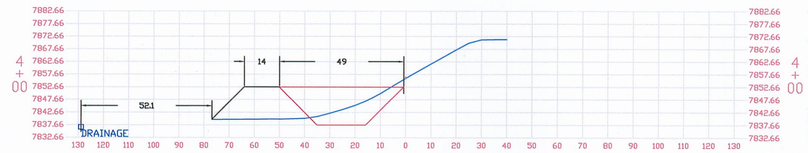

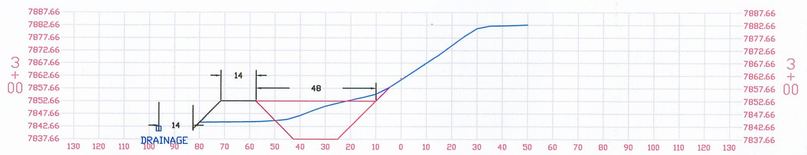

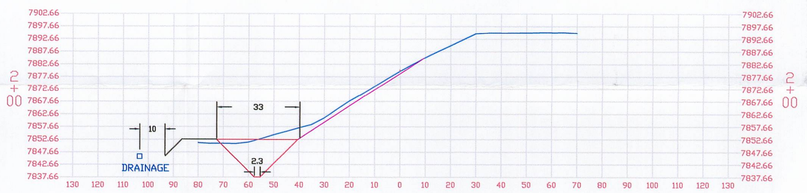

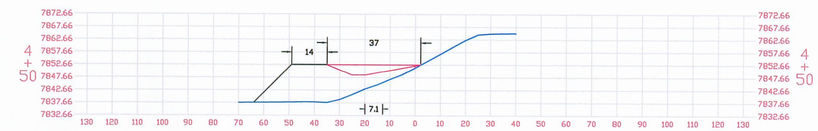

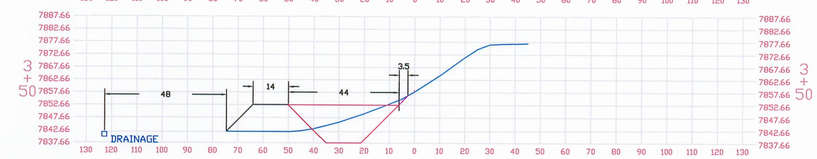

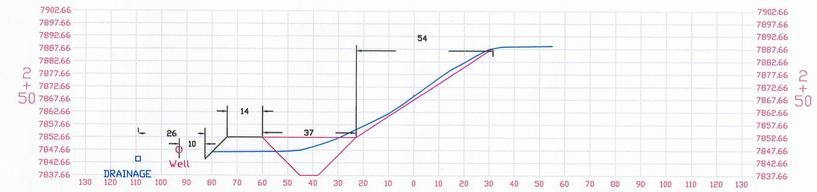

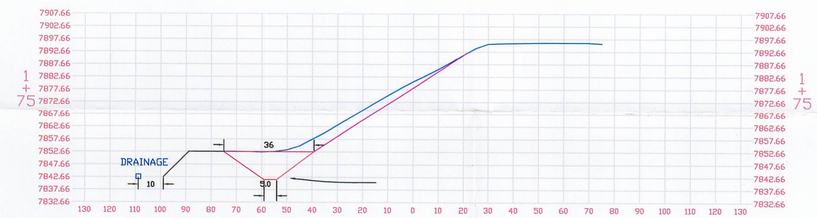

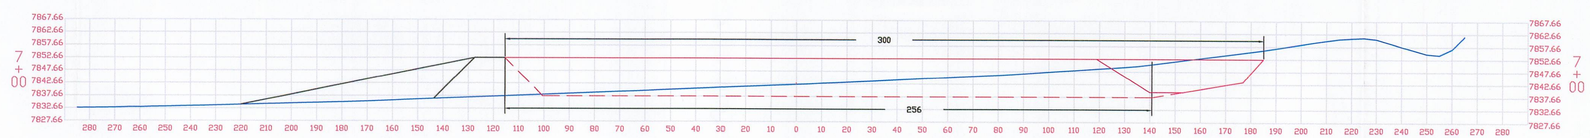

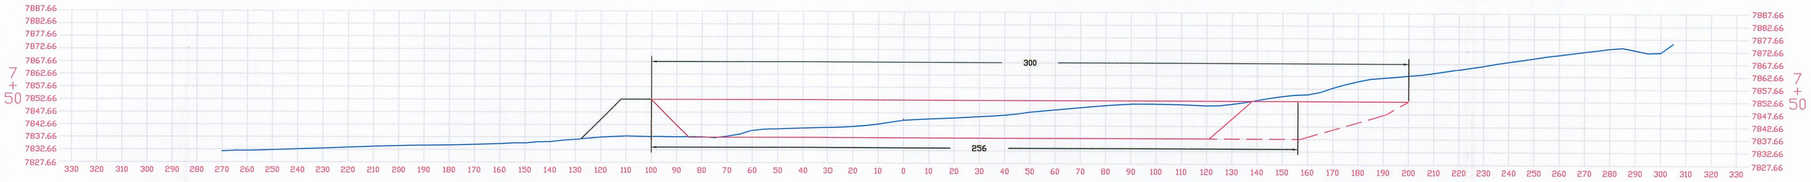

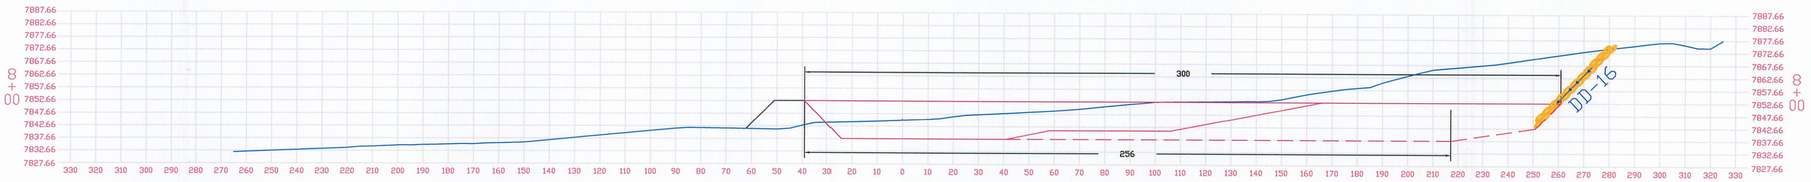

The banks of the pond and the road side have a 1:1 slope

pond

new road

new contour/cuts

original contour

REGISTERED PROFESSIONAL ENGINEER
STATE OF UTAH
No. 22 157258-2202
CARL W. WHITERS

WASTE ROCK SITE
SEDIMENT POND

Canyon Fuel Company, LLC
P.O. BOX 719 HELPER, UTAH 84526
435-748-5400

Skyline Mines

SCALE: 1"=30'	DATE: 07/12/06	CK.BY:GAC
DWG. NO.: 3.2.8-4B		DR.BY:CTP
CAD FILE:PERMITS:SKY1\WORKING\Waste Rock Sed. Pond		REVISION:

09/29/06

RECEIVED
SEP 05 2006
DIV. OF OIL, GAS & MINING

FILE IN: Expandable 0831.006
Refer to Record No. 0093
in 0031006 Subs. Mining
for additional information