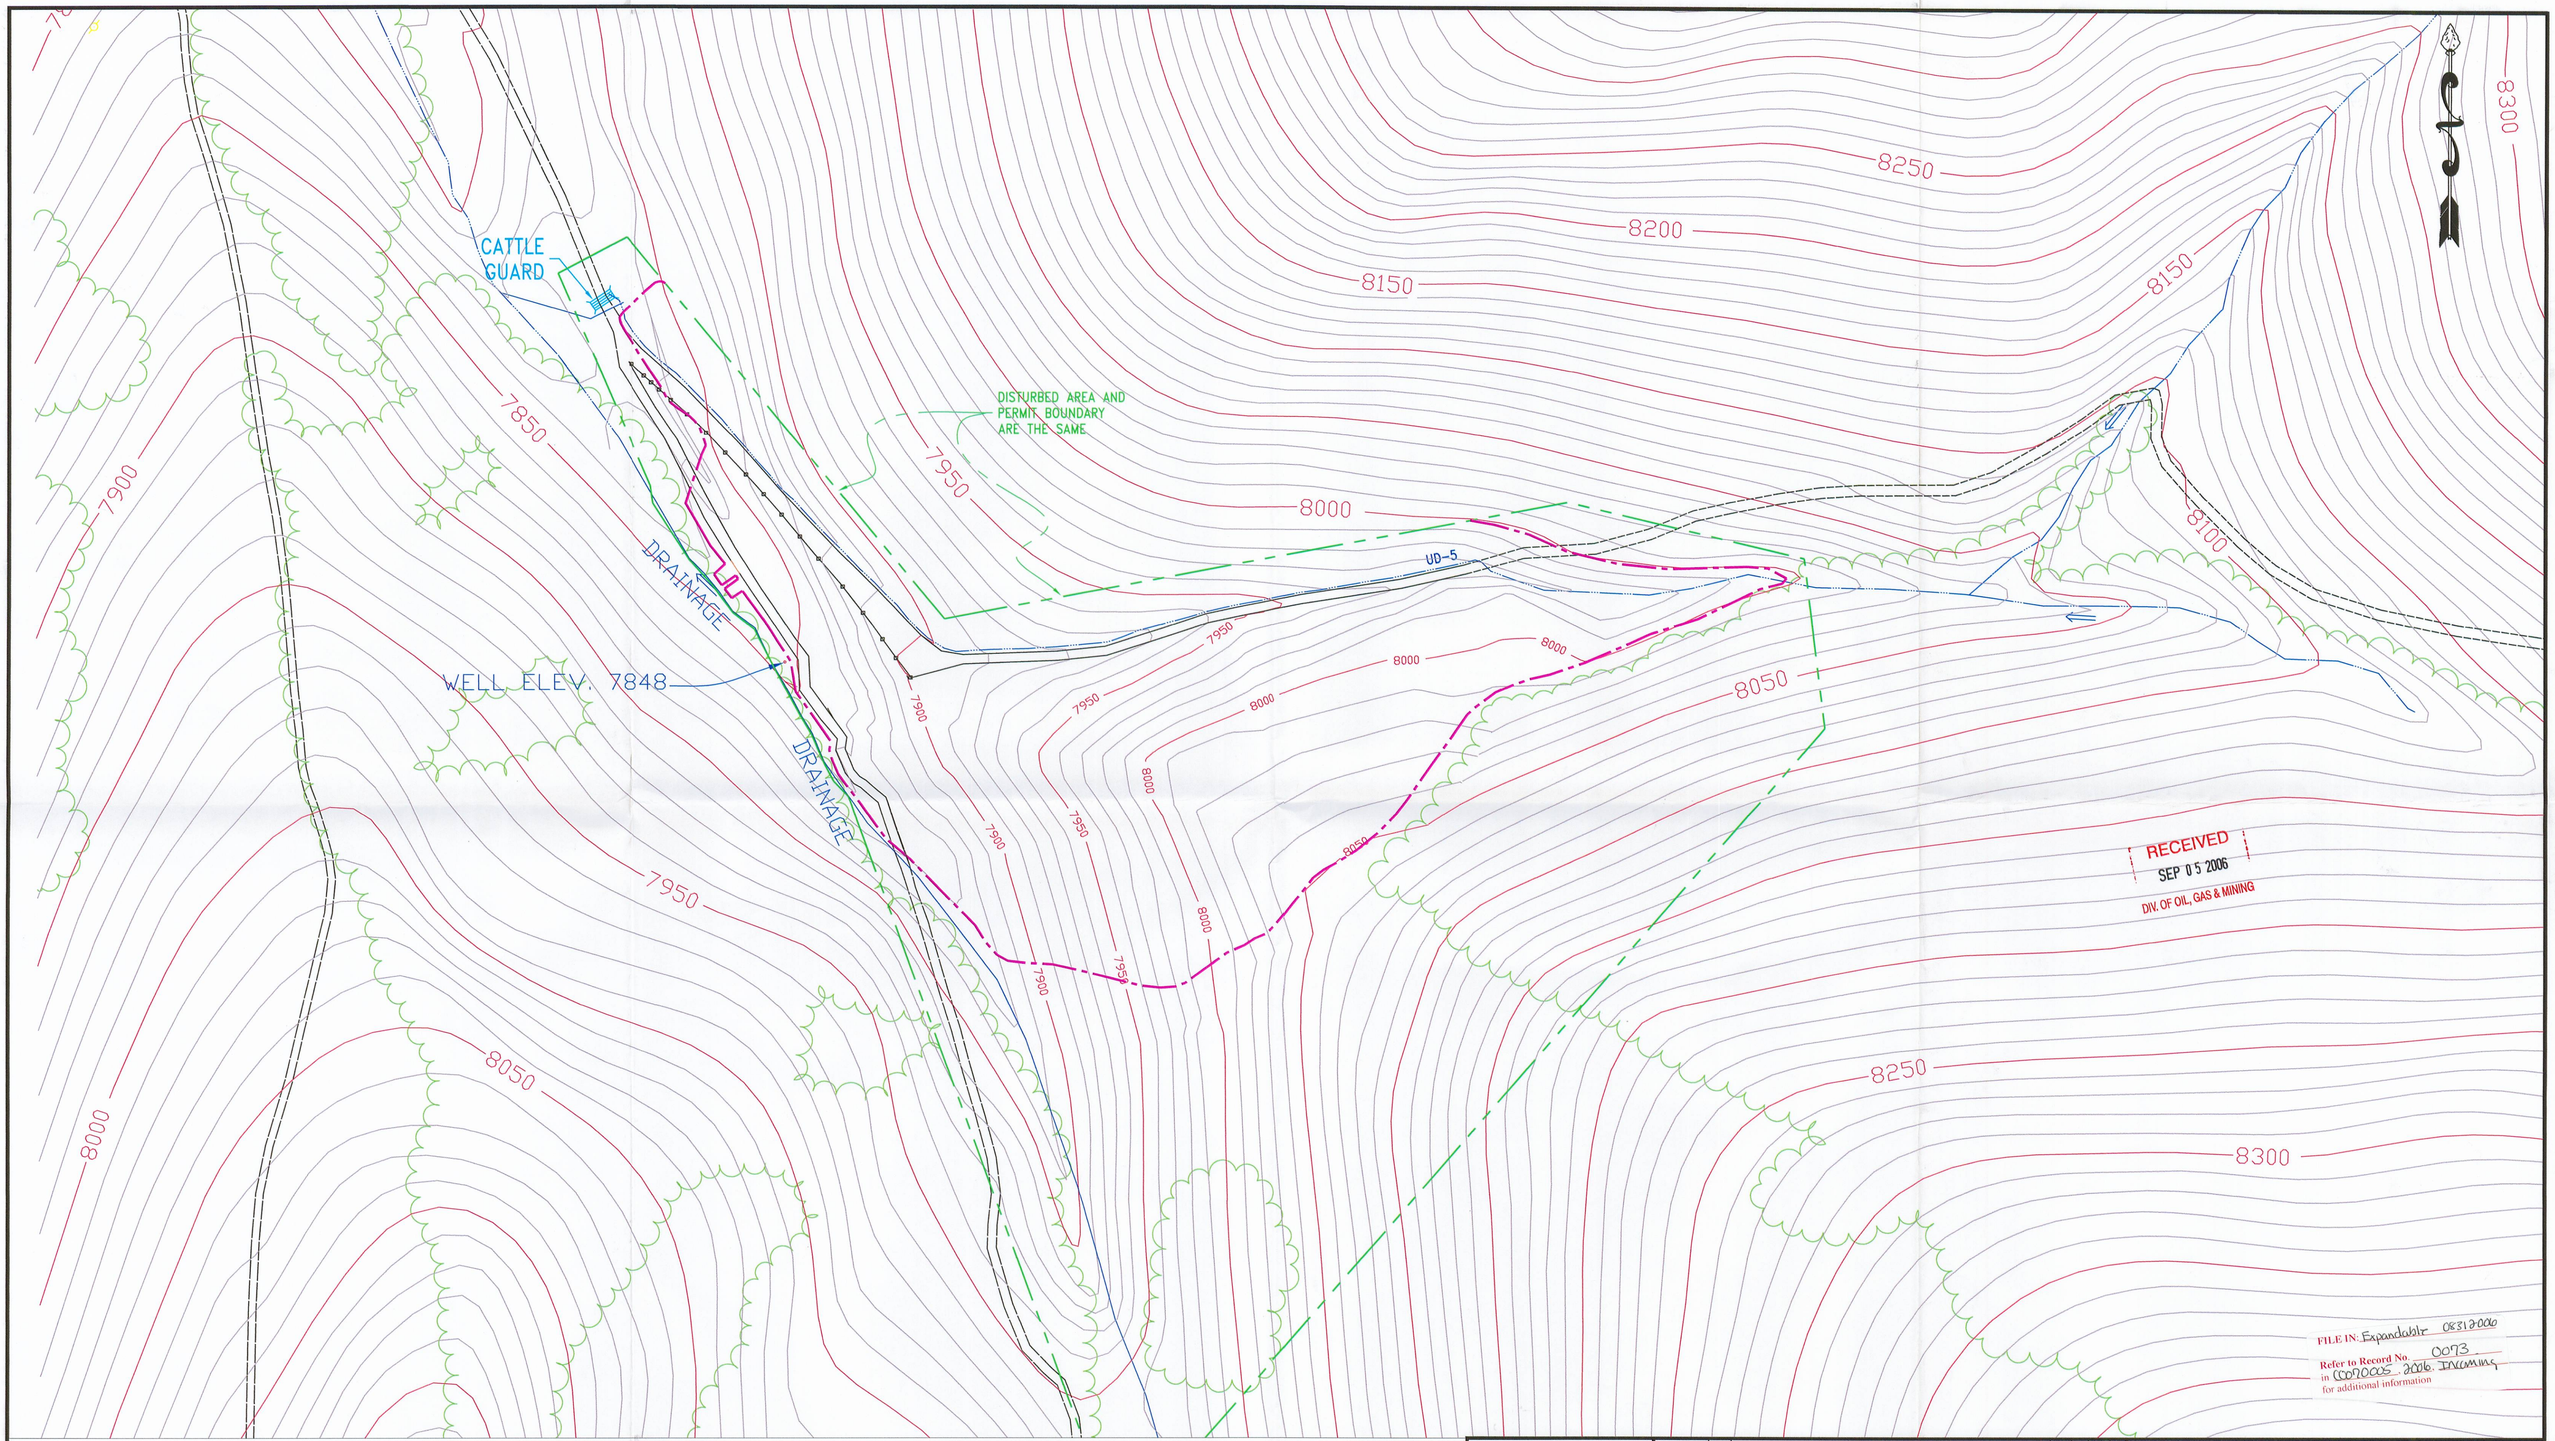

MAP LEGEND

STREAM
ROAD
TREE LINE
GUARD RAIL
PERMIT BOUNDARY
DISTURBED AREA BOUNDARY

0 100 200
FEET

SEAL:

REGISTERED PROFESSIONAL ENGINEER
CARL W WINTERS
NO 22 157958-2202
STATE OF UTAH
8-3-06

PROFESSIONAL ENGINEER: _____
REGISTRATION No. _____

DATE	No.	REVISIONS	APPD. / CHKD.	DES. / DR.
			/	/
			/	/
			/	/
			/	/
			/	/
			/	/
			/	/
			/	/
			/	/
			/	/

FINAL RECLAMATION
RECLAMATION PLAN

Canyon Fuel Company, LLC
Skyline Mines

P.O. BOX 719 HELPER, UTAH 84526
801-637-7925

CAD FILE: P:\PERMITS\SKY\WORKING\Waste Rock Sed. Pond

DATE: 8-10-06
SCALE: 1" = 100'
CK.BY: G. GALECKI
DR.BY: C. POLLASTRO
REVISION: 8-10-06

DWG. NO.: 4.16.1-1C.DWG