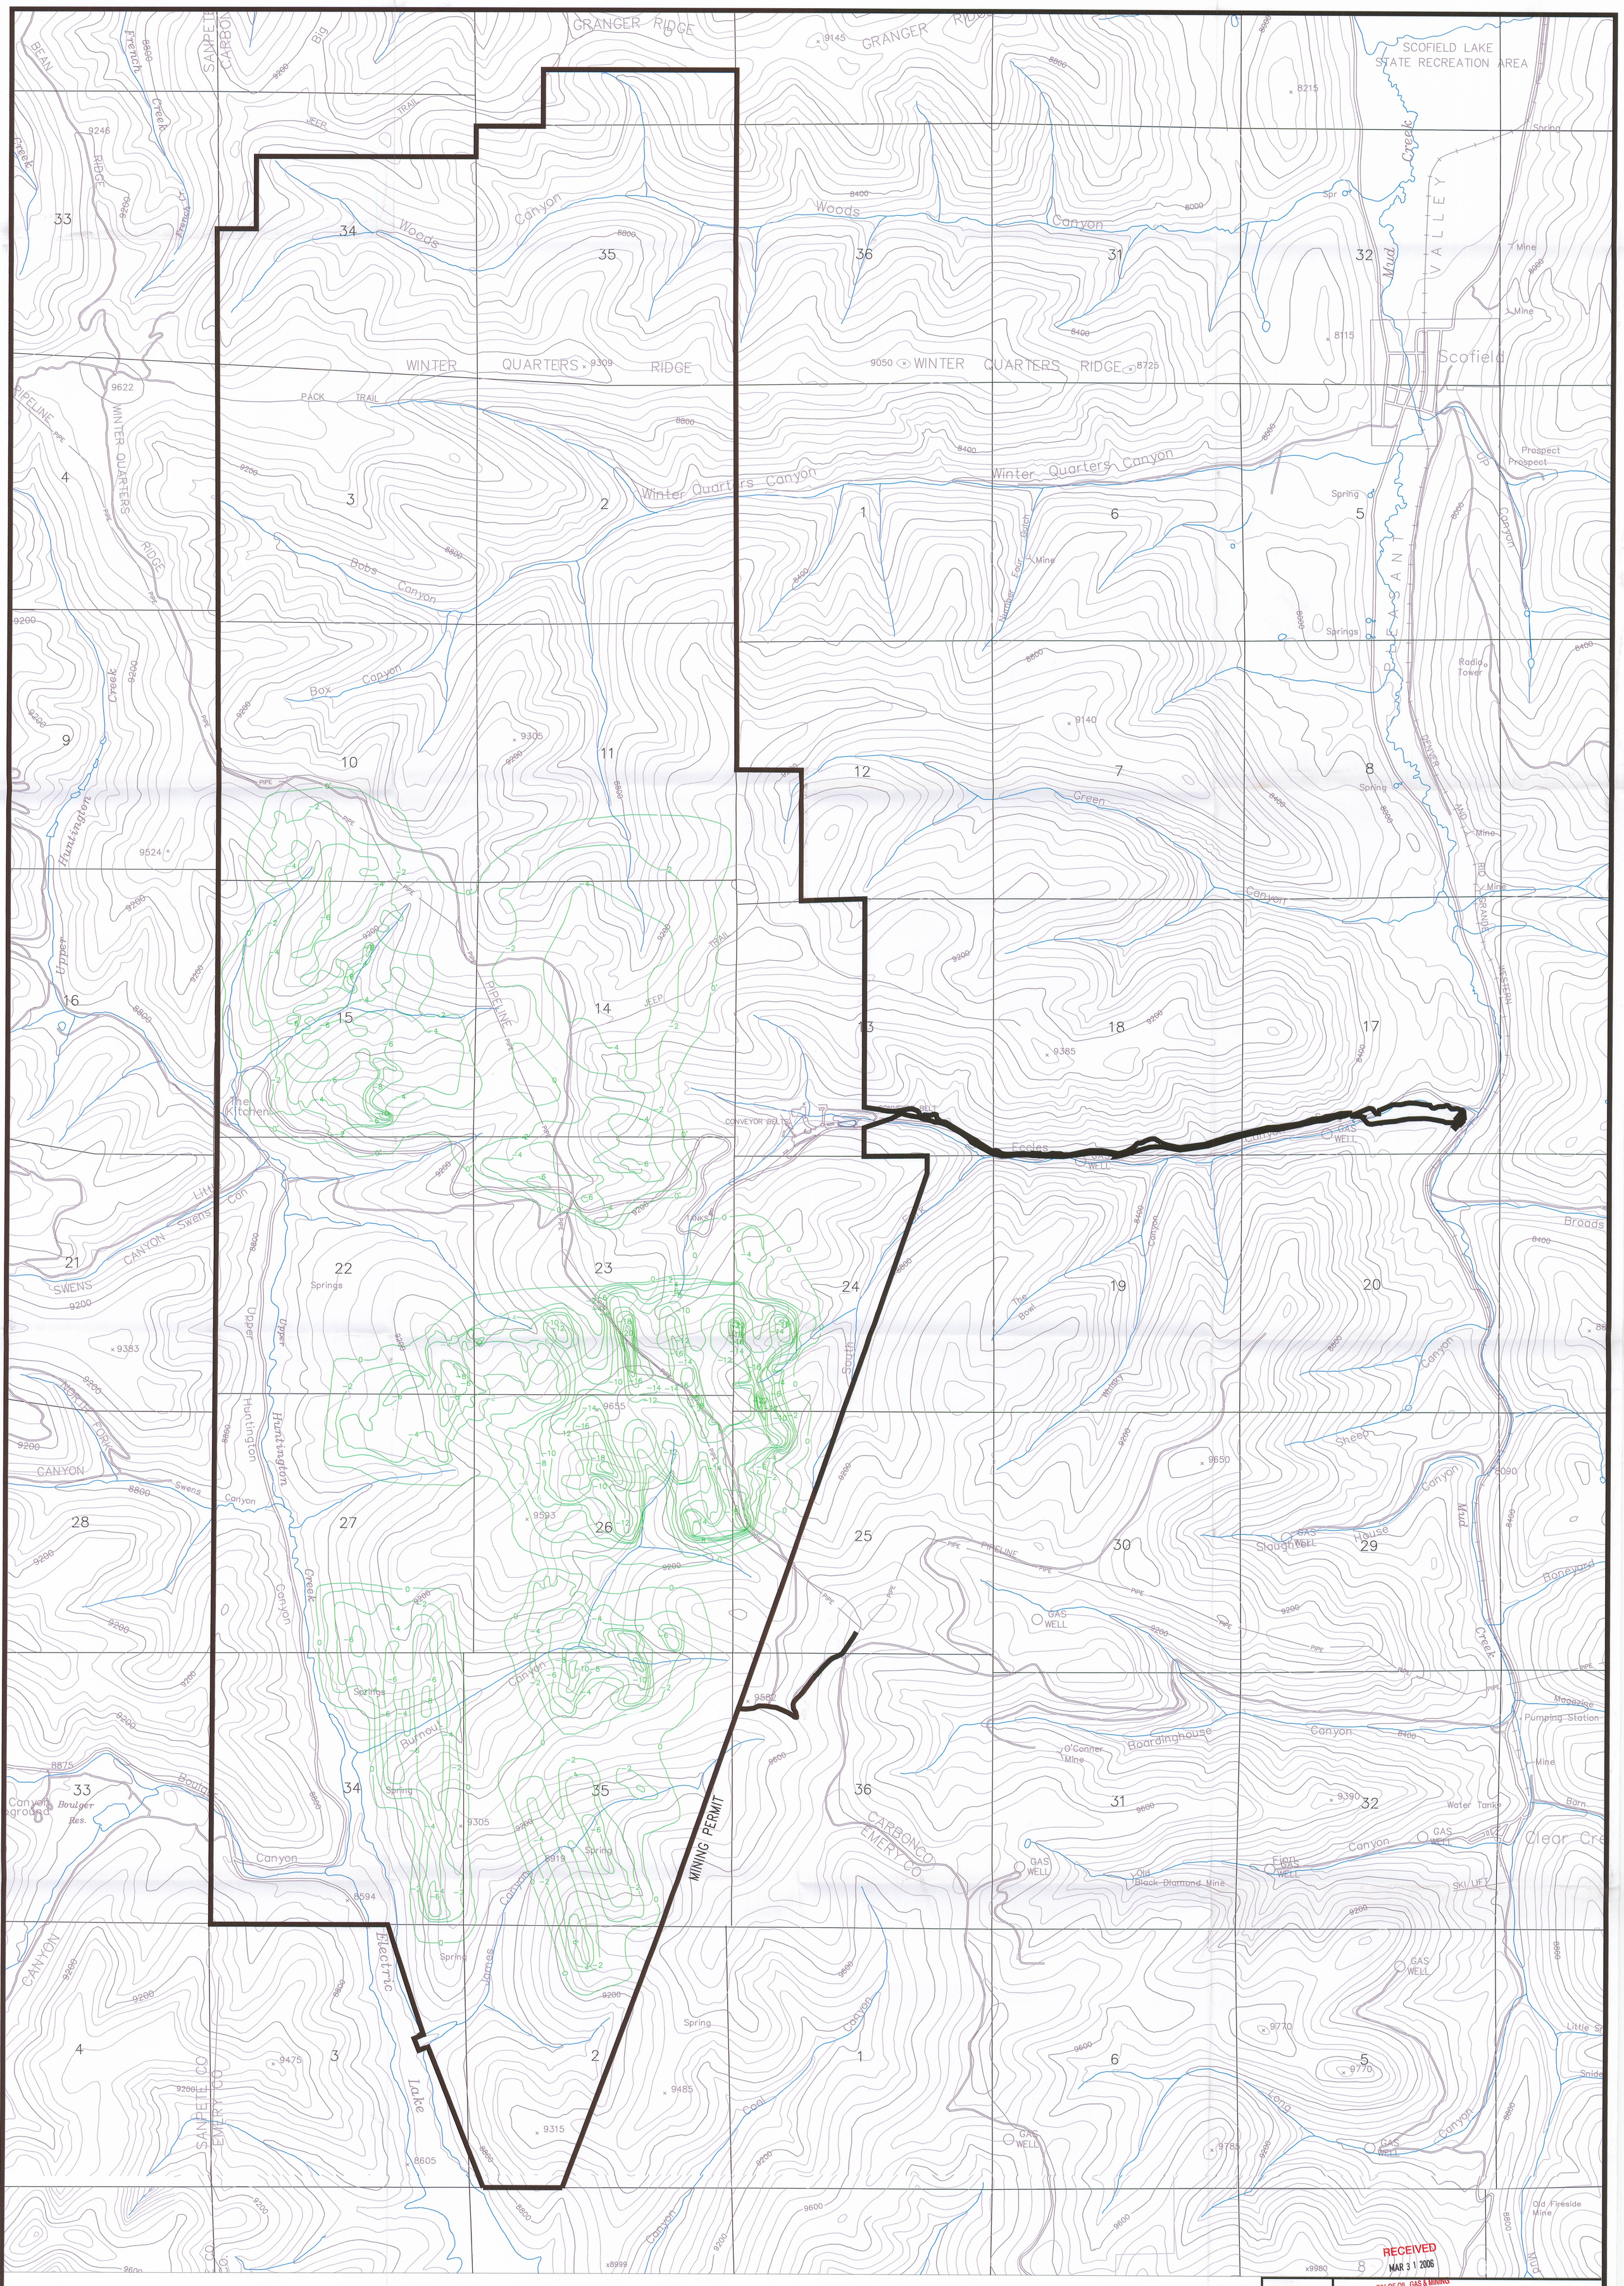

-2 SUBSIDENCE CONTOUR

NOTES:
1. COORDINATE BASE ON MINE GRID DATA.
2. MAP DIGITIZED FROM 1:24000 USGS QUADRANGLE MAPS, SCOFIELD, UTAH AND FAIRVIEW LAKES, UTAH.
3. MINE FACILITY, CONVEYOR, AND NEW ECCLES CANYON ROAD LOCATIONS FROM EXISTING RECORD DATA AND INCORPORATED TO MAP IN BEST FIT LOCATIONS.
4. UTM GRID TICK VALUES SHOWN ARE IN METERS.
5. SUBSIDENCE SURVEY CONDUCTED IN OCTOBER 2005

BASE PREPARED BY INTERMOUNTAIN AERIAL SURVEYS, SALT LAKE CITY, UTAH – M96147

REGISTERED PROFESSIONAL ENGINEER CARL W WINTERS NO. 22 167660-2202 STATE OF UTAH

2000' 0' 1000' 2000'

DATE	BY

CUMMULATIVE SUBSIDENCE
1982 – 2005

Canyon Fuel Company, LLC
Skyline Mines

P.O. BOX 719 HELPER, UTAH 84526
435-448-6463

DATE: 3/27/06	CK.BY: G.Galecki	REVISION:
SCALE: 1"=1000'	DR.BY: G.Galecki	

CAD FILE: pc\...\Reports\...\2005 SubFinal1
DWG. NO.: Subsidence 2005