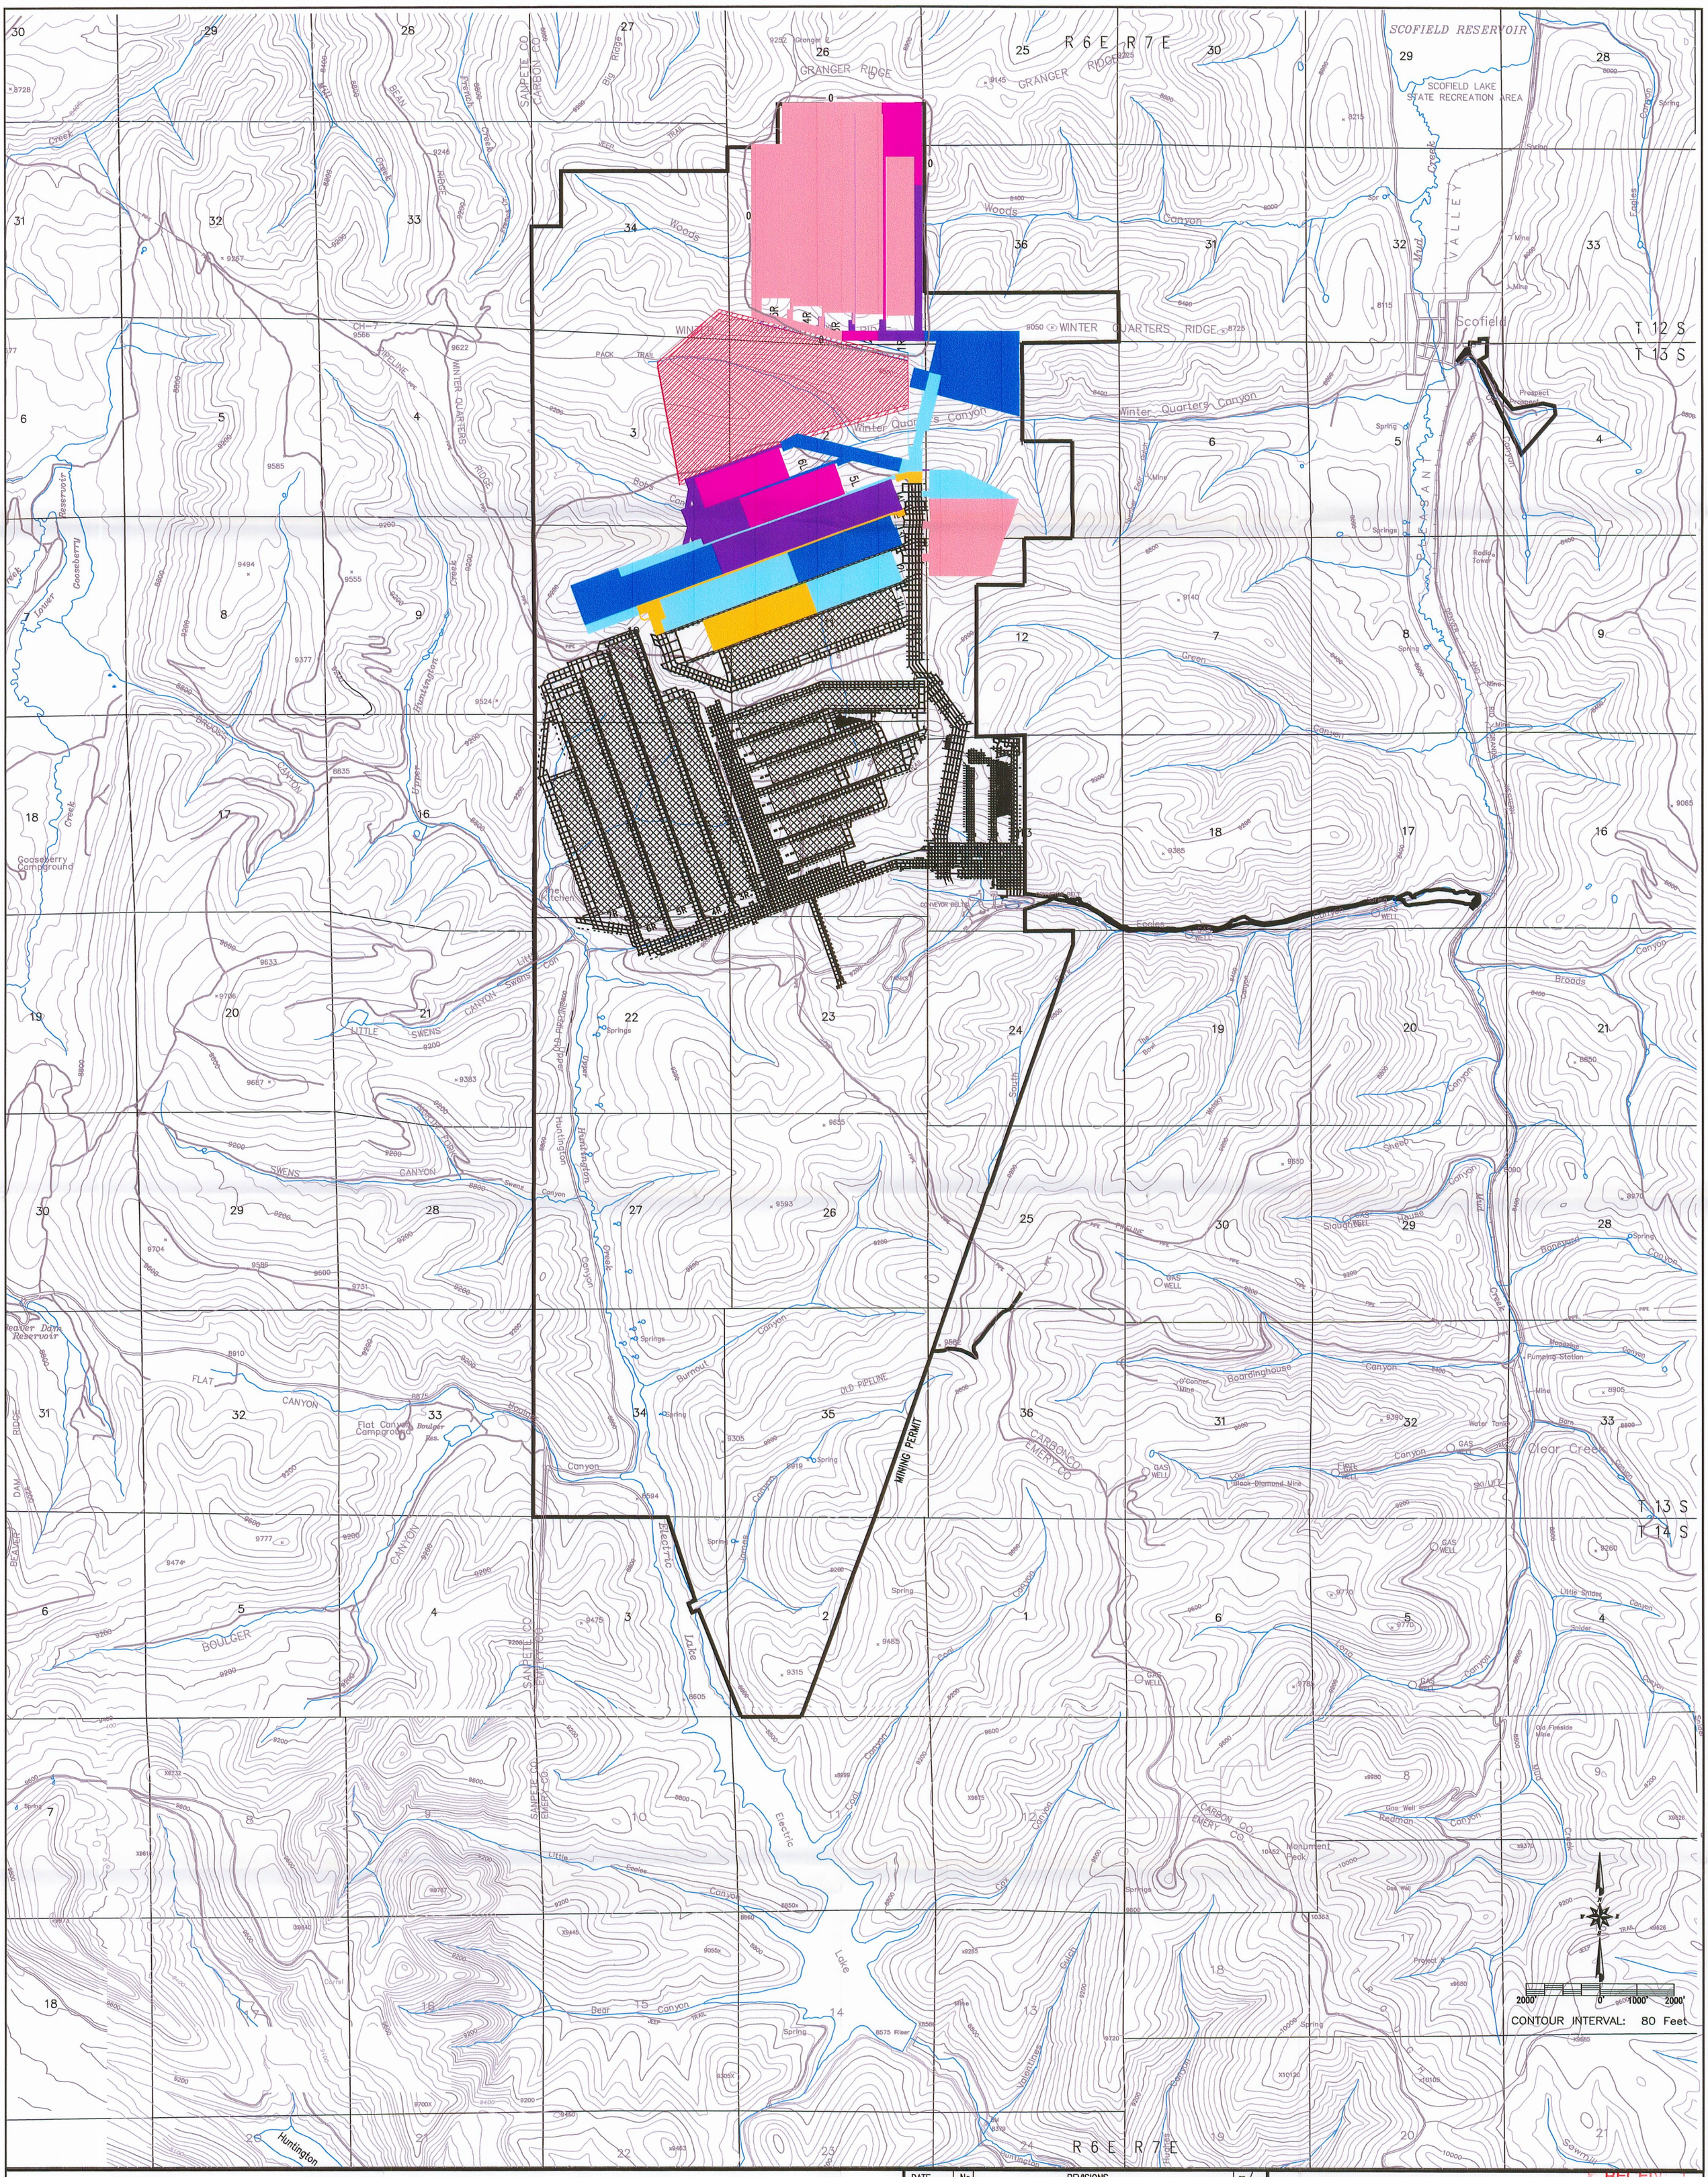

LEGEND

- 2007
- 2008
- 2009
- 2010
- 2011
- 2012+
- AS MINED
- Projected Subsidence Limit

NOTES:

1. COORDINATE BASE ON MINE GRID DATA.
2. MAP DIGITIZED FROM 1:24000 USGS QUADRANGLE MAPS, SCOFIELD, UTAH AND FAIRVIEW LAKES, UTAH.
3. MINE FACILITY, CONVEYOR, AND NEW ECCLES CANYON ROAD LOCATIONS FROM EXISTING RECORD DATA AND INCORPORATED TO MAP IN BEST FIT LOCATIONS.
4. UTM GRID TICK VALUES SHOWN ARE IN METERS.

BASE PREPARED BY INTERMOUNTAIN AERIAL SURVEYS, SALT LAKE CITY, UTAH – M96147

DATE	No.	REVISIONS	DR./CHKD.
09/04/02	1		/CDH
10/07/02	2		/CDH
05/05/05	3		/CDH
08/29/05	4		/CDH
JUNE 07	5	MODIFIED PERMIT BOUNDARY (IBC & WASTE ROCK) UPDATED MINE 3	BR/GG

MINE 3
MINE PLAN

RECEIVED
JAN 31 2008
DIV. OF OIL, GAS & MINING

Canyon Fuel Company, LLC
HC35 BOX 380, HELPER, UTAH 84526
435-448-6463
Skyline Mines

SCALE: 1" = 2000'	DATE: 09/04/02	CK.BY:C. Hansen	REVISION: 5
DWG. NO.: 3.1.8-2		DR.BY:	June 18, 07
CAD FILE: P:\PERMITS\APPROVED\MRP\ACAD Files\3.1.8-2			

REGISTERED PROFESSIONAL ENGINEER
CARL W WINTERS
NO 22 157958-2202
STATE OF UTAH

RECEIVED
JUN 20 2007
DIV. OF OIL, GAS & MINING