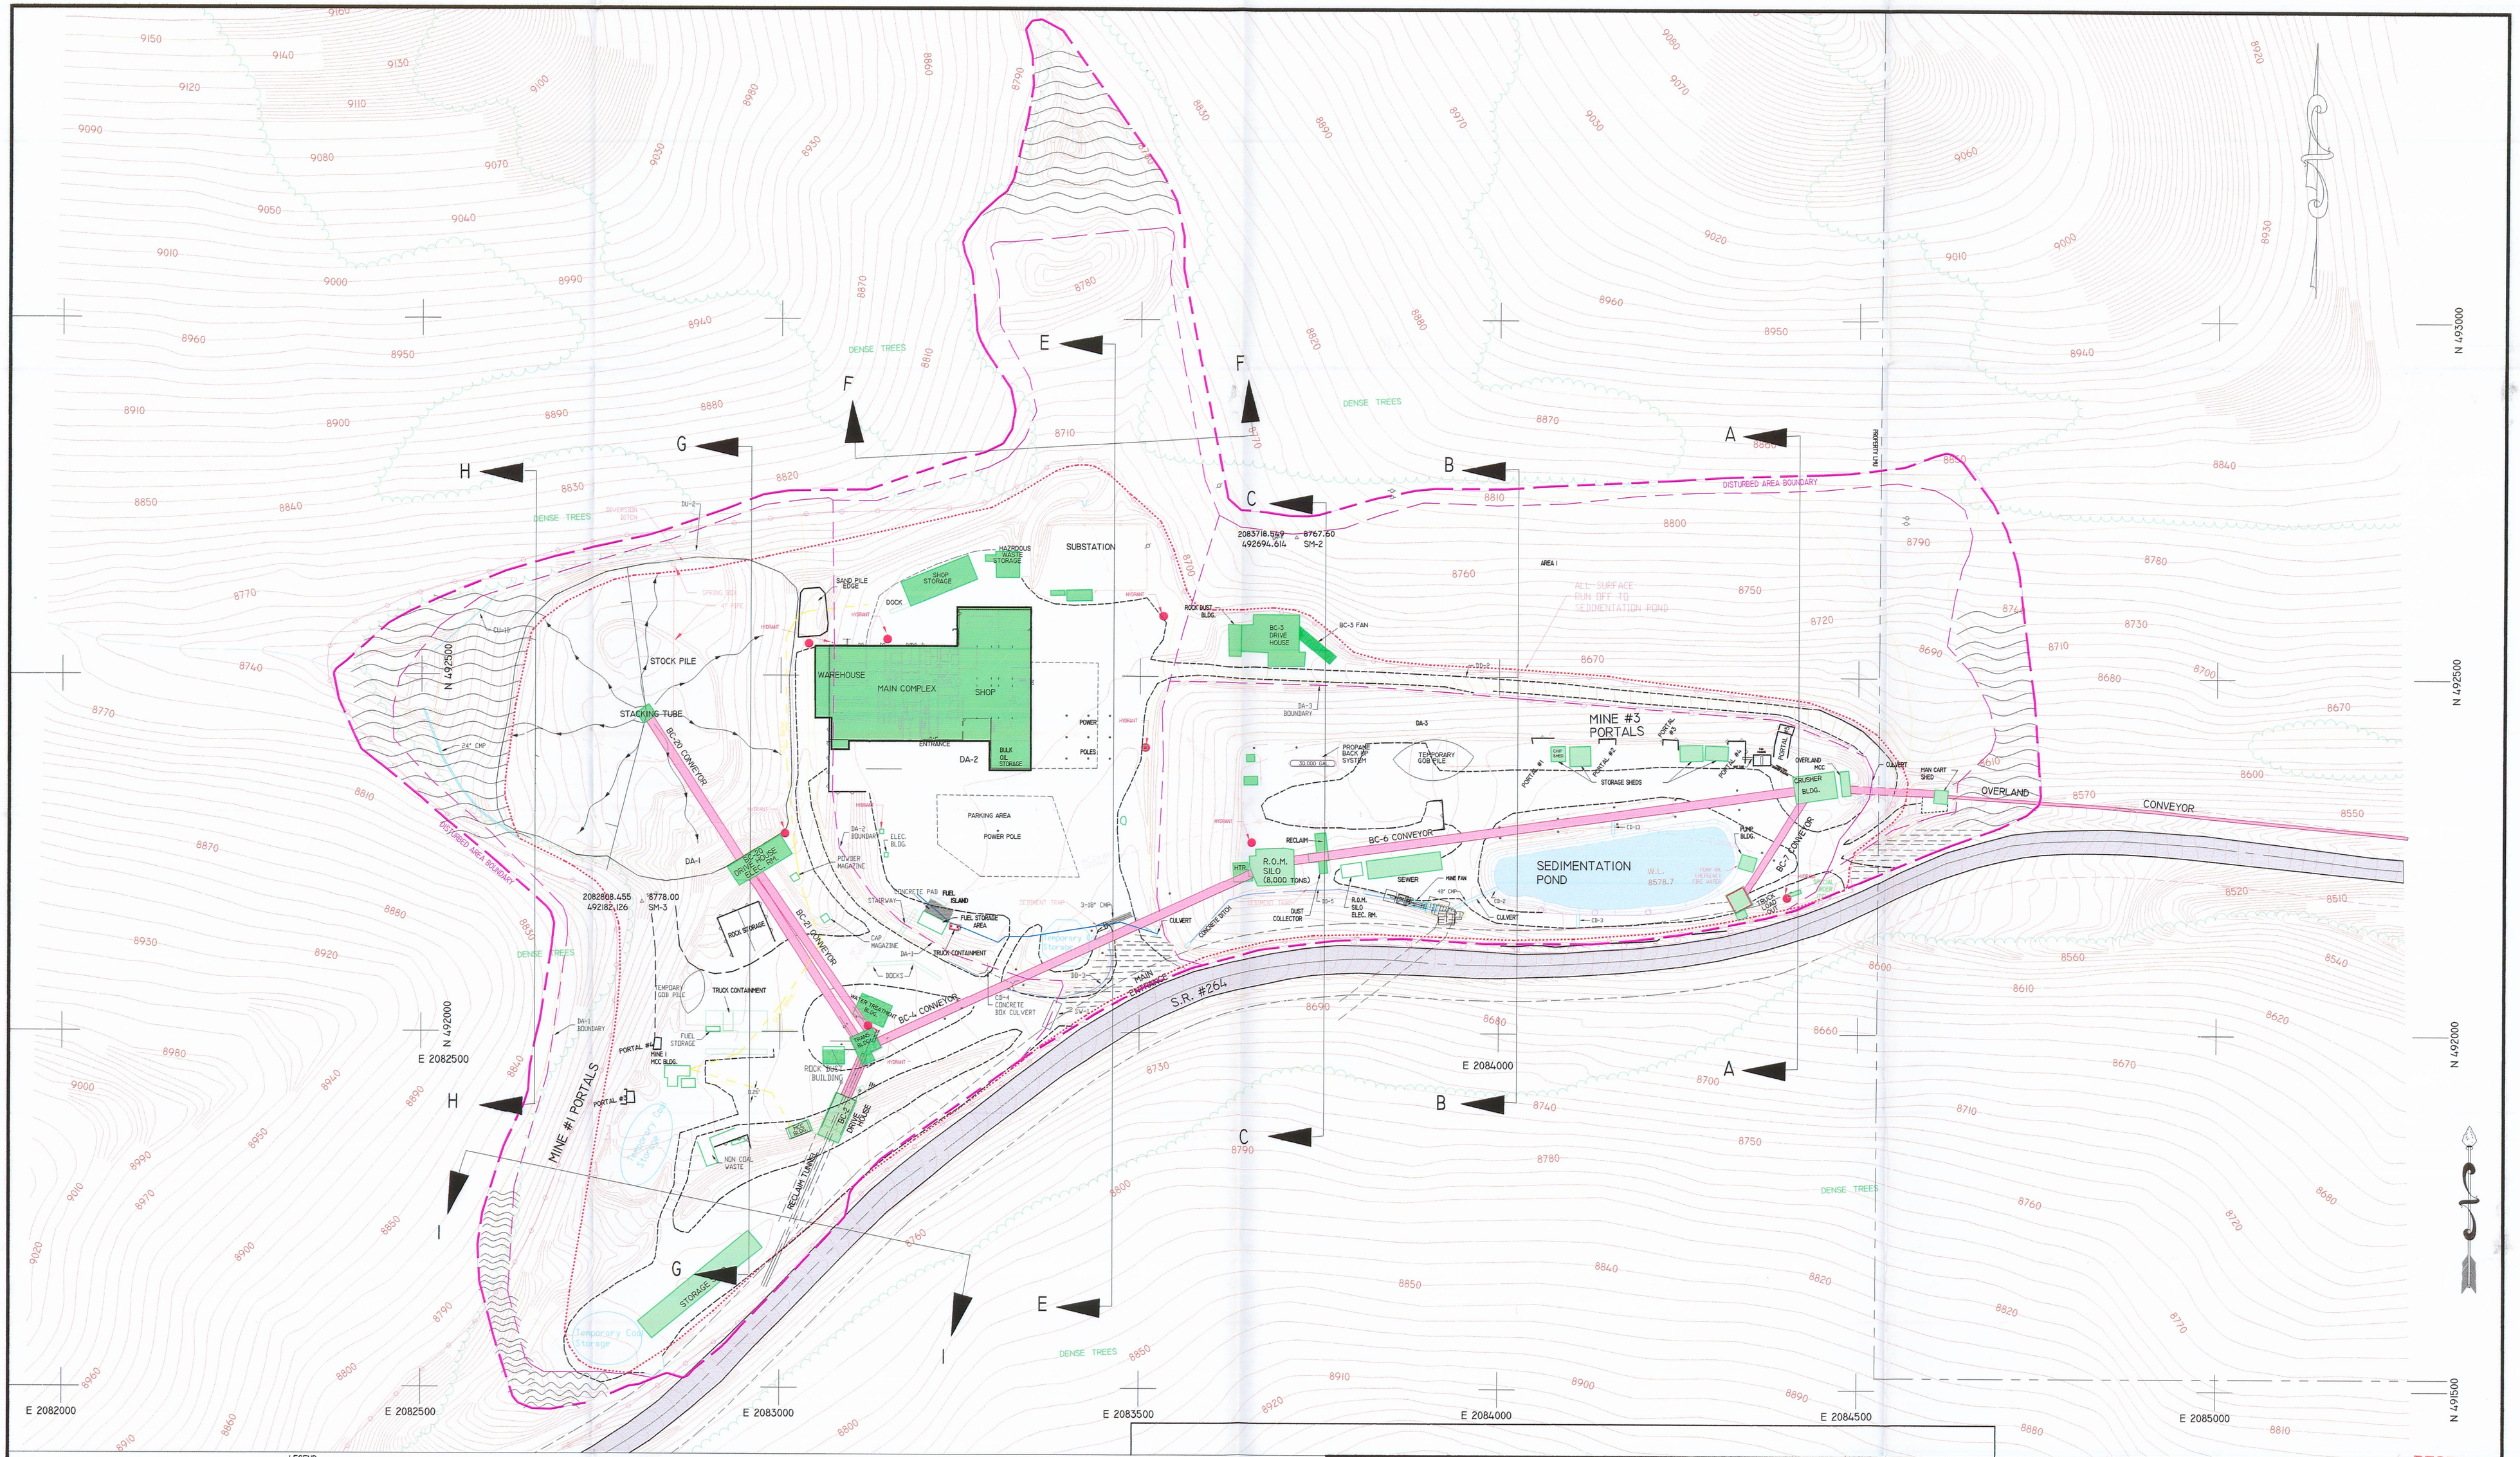

LEGEND

DISTURBED AREA BOUNDARY: (AREA WITHIN WHICH RECLAMATION MUST TAKE PLACE)

AREA TRIBUTARY TO SEDIMENTATION POND:

SMALL AREA EXEMPTION:

ALTERNATIVE SEDIMENT CONTROL AREAS: (SEDIMENT CONTROLLED WITH STRAWBALES OR OTHER TECHNIQUES)

BEGINNING OR END OF DITCH:

DITCH SLOPE CHANGE:

0 100 200 FEET

NOTES

1. THE ALTERNATIVE SEDIMENT CONTROL AREAS WILL BE DISTURBED DURING PHASE 2 RECLAMATION.
2. THE DISTURBED AREAS ARE DESCRIPTIVE. AN ON THE GROUND SURVEY MADE IN 1985 DEFINES THE DISTURBED AREA AS 31.1 ACRES
3. SEE DRAWING 4.4.2-1A AND 4.4.2-1B FOR THE RECLAMATION PLAN AND CROSS SECTIONS.
4. NUMEROUS DEVICES SUCH AS PAVEMENT, TEMPORARY DRAINAGE AND GRADING CONTROLS, WHICH ARE NOT SHOWN ON THIS DRAWING ARE USED AS NECESSARY TO DIRECT RUNOFF TO THE PERMANENT DIVERSION FACILITIES SHOWN ABOVE.

I CERTIFY THAT THE INFORMATION CONTAINED HEREON IS CORRECT TO THE BEST OF MY KNOWLEDGE.

SEAL: REGISTERED PROFESSIONAL ENGINEER — CARL W WINTERS — NO 22 167868-2202 — STATE OF UTAH

PROFESSIONAL ENGINEER:

REGISTRATION NO.

DATE	No.	REVISIONS	BY
6/9/99		ADDED SEDIMENT TRAPS, SPRING BOX AND PIPE	CT
4/27/01		ADDED FAN, DELETED FAN AND BUILDINGS	CMW
7/19/01		ADDED SEDIMENT TRAP TO UPPER YARD AT ENTRANCE TO MINE	CT
1/30/06	4	ADDED MISSING TITLES TO BUILDINGS	CMW
7/13/06	5	ADDED TEMPORARY COAL STORAGE	GAG
9/12/08	6	ADDED BC-3 FAN	ARB

RECEIVED
SEP 15 2008
DIV. OF OIL, GAS & MINING

MINE SURFACE FACILITIES

PLOT PLAN

Canyon Fuel Company, LLC
Skyline Mines

P.O. BOX 719 HELPER, UTAH 84526
801-637-7925

CAD FILE: D:\PERMITS\SKY\DWG\3.3.1-1\

DATE: 6-30-06	CK.BY: cww\gag	REVISION:
SCALE: 1"=100'	DR.BY: mdb	6
DWG. NO.: 3.2.1-1		09/12/08