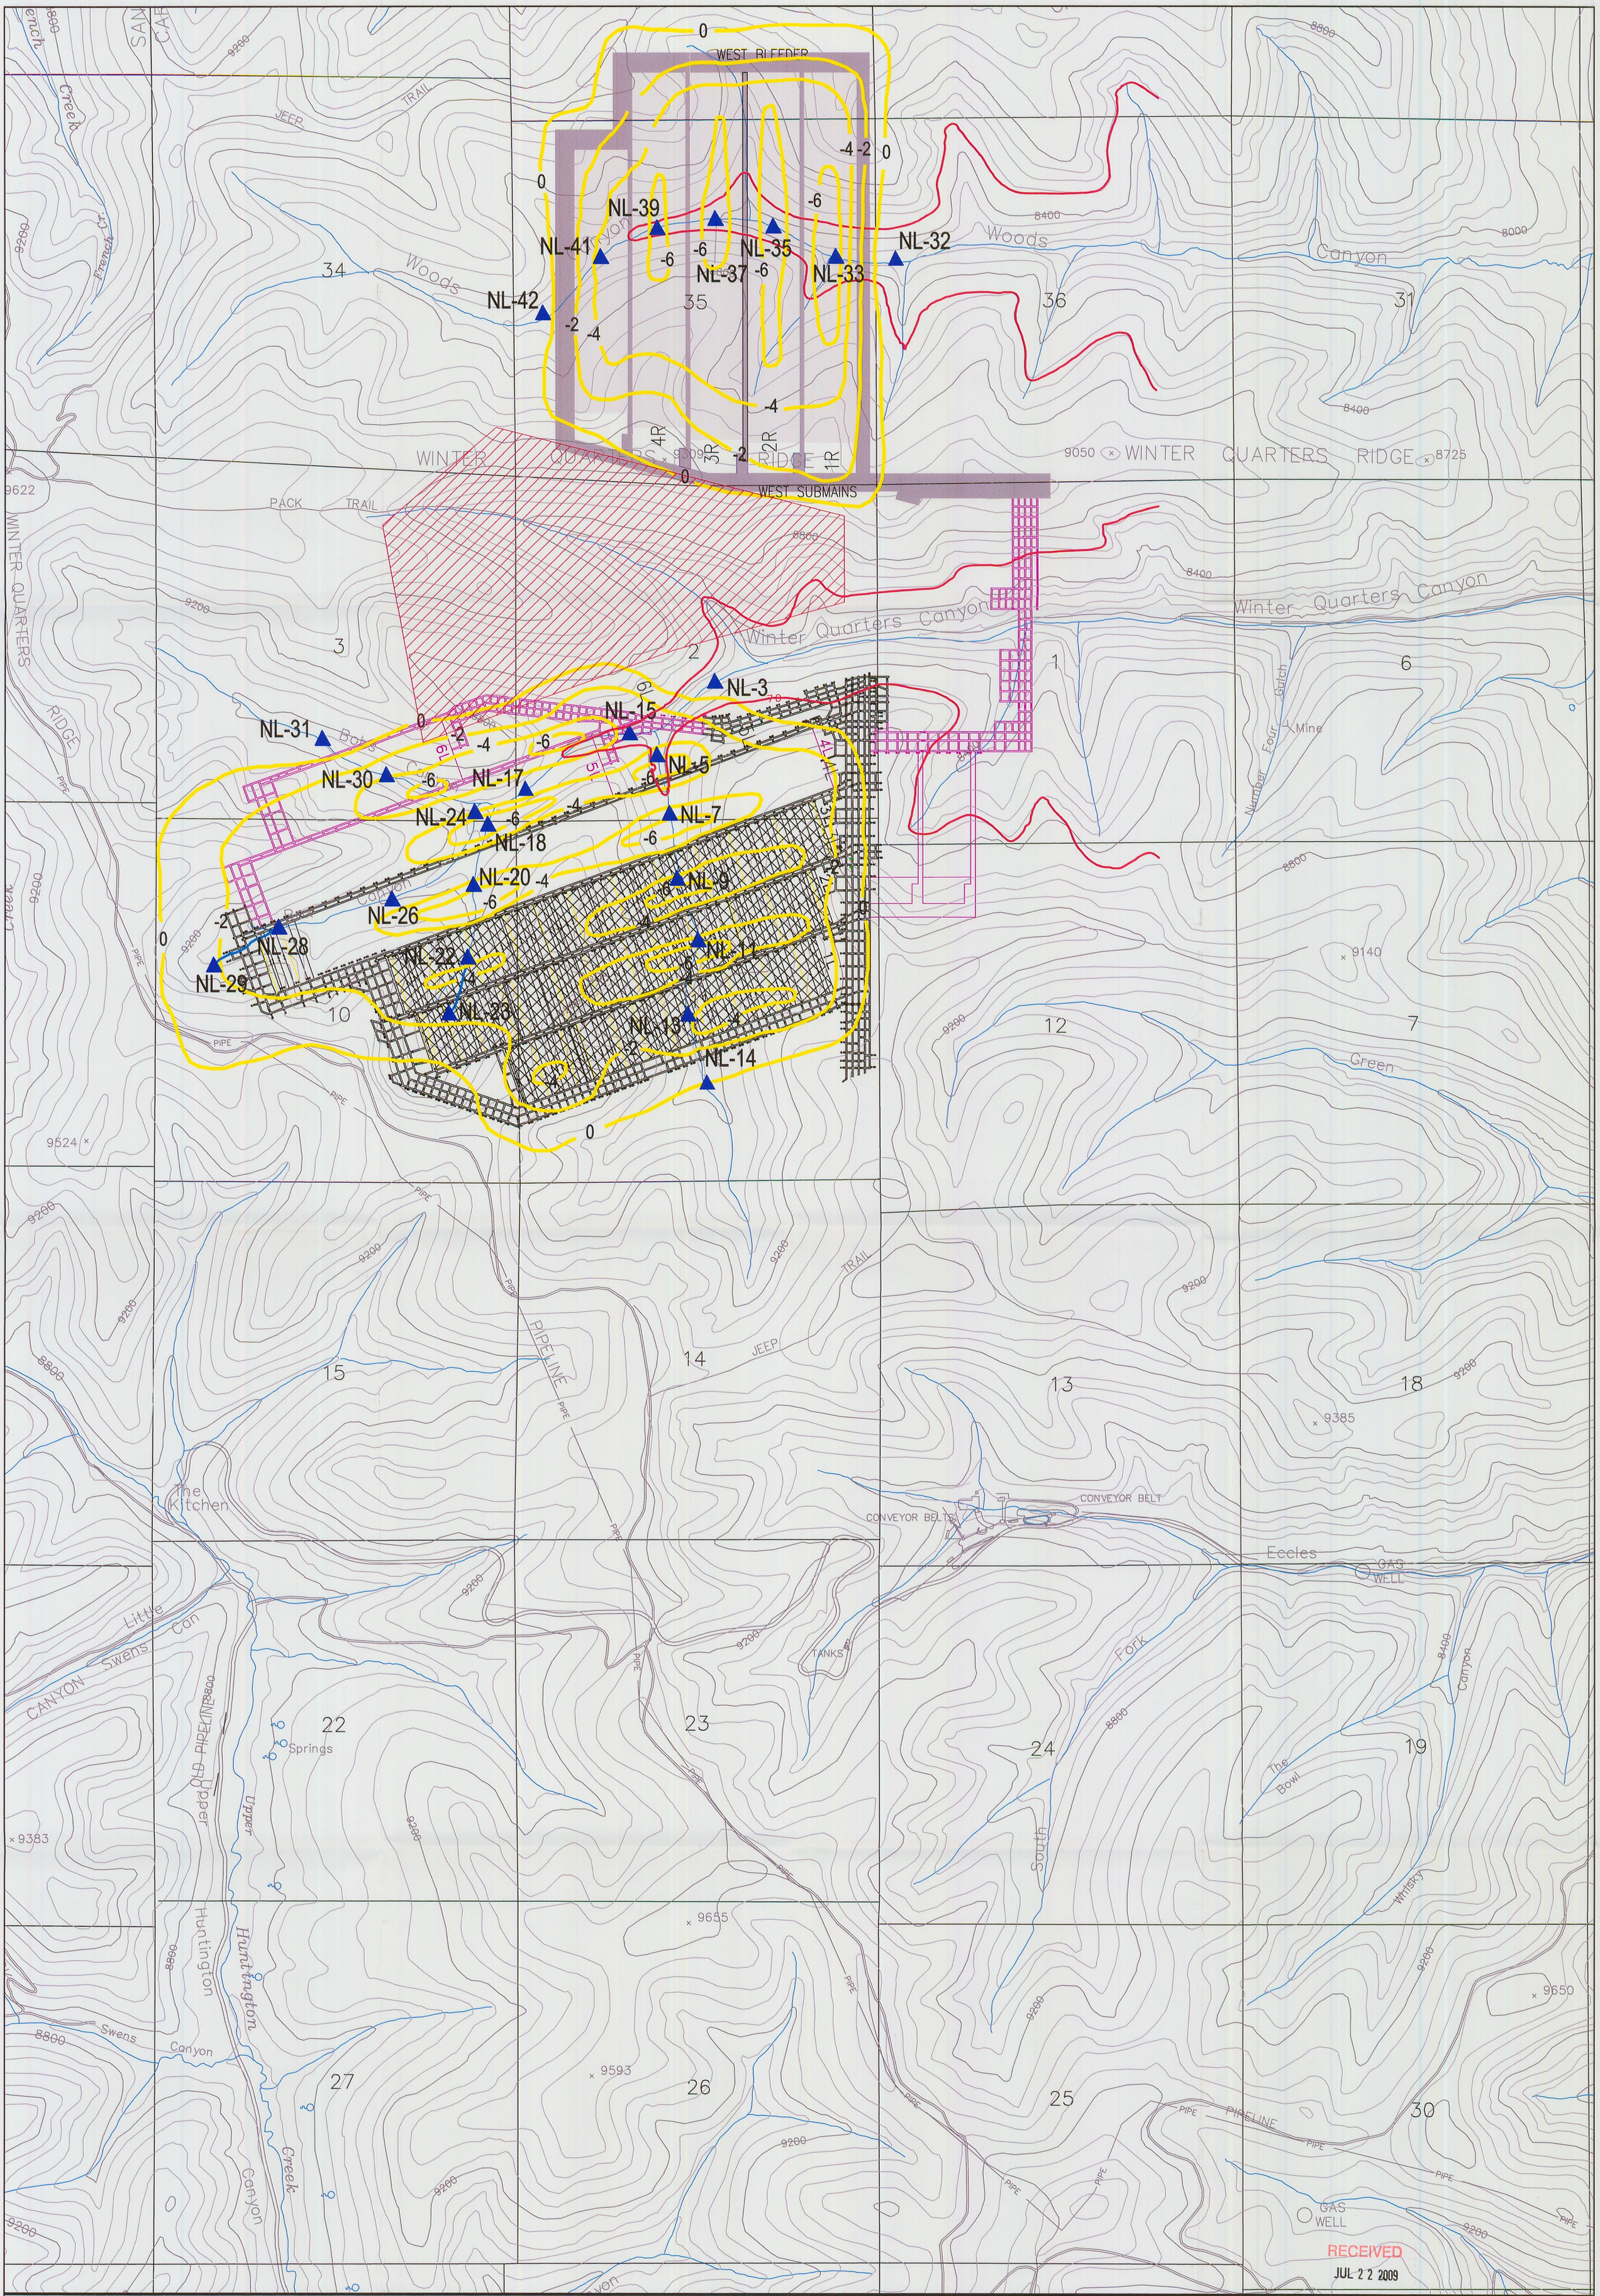

NL-14 MONTHLY NORTH LEASE FLOW MONITERING POINT O'CONNER "A" SEAM

700' FT OF OVERBURDEN LOWER "A" SEAM

-2 POTENTIAL SUBSIDENCE CONTOUR (FEET)

PROJECTED NORTH LEASE WORKINGS

MINED

POTENTIAL FIRST MINING

PROPOSED MINING

LICENSED PROFESSIONAL GEOLOGIST GREGG GALECKI 248584 7-16-09 STATE OF UTAH

NOTES:

1. COORDINATE BASE ON MINE GRID DATA.
2. MAP DIGITIZED FROM 1:24000 USGS QUADRANGLE MAPS, SCOFIELD, UTAH, AND FAIRVIEW LAKES, UTAH.
3. MINE FACILILTY CONVEYOR, AND NEW ECCLES CANYON ROAD LOCATIONS FROM EXISTING RECORD DATA AND INCORPORATED TO MAP IN BEST FIT LOCATIONS.
4. UTM GRID TICK VALUES SHOWN ARE IN METERS

BASE PREPARED BY INTERMOUNTIAN AERIAL SURVEYS, SALT LAKE CITY, UTAH-M96147

1000' 0' 500' 1000'

DATE	No.	REVISIONS	DR.	CHKD.
11/19/02	1			CDH
08/29/05	2	UPDATED MINE PLAN		CDH
JUNE 07	3	MODIFIED PERMIT BOUNDARY (IBC) AND MINE PLAN	BR	GG
July 09	4	ADJUSTED FLOW STATIONS	ARB	GG

NORTH LEASE
SUBSIDENCE HYDROLOGIC MONITORING POINTS

Canyon Fuel Company, LLC
Skyline Mines
HC35 BOX 380, HELPER, UTAH 84526
435-448-6463

SCALE: 1" = 1000'	DATE: 11/04/02	CK.BY: C. HANSEN	REVISION: 4
DWG. NO.: 2.3.6-2		DR.BY: CDH	July 16, 2009
CAD FILE: P:\PERMITS\SKY\MRP APPROVED\drawings\2.3.6-2			