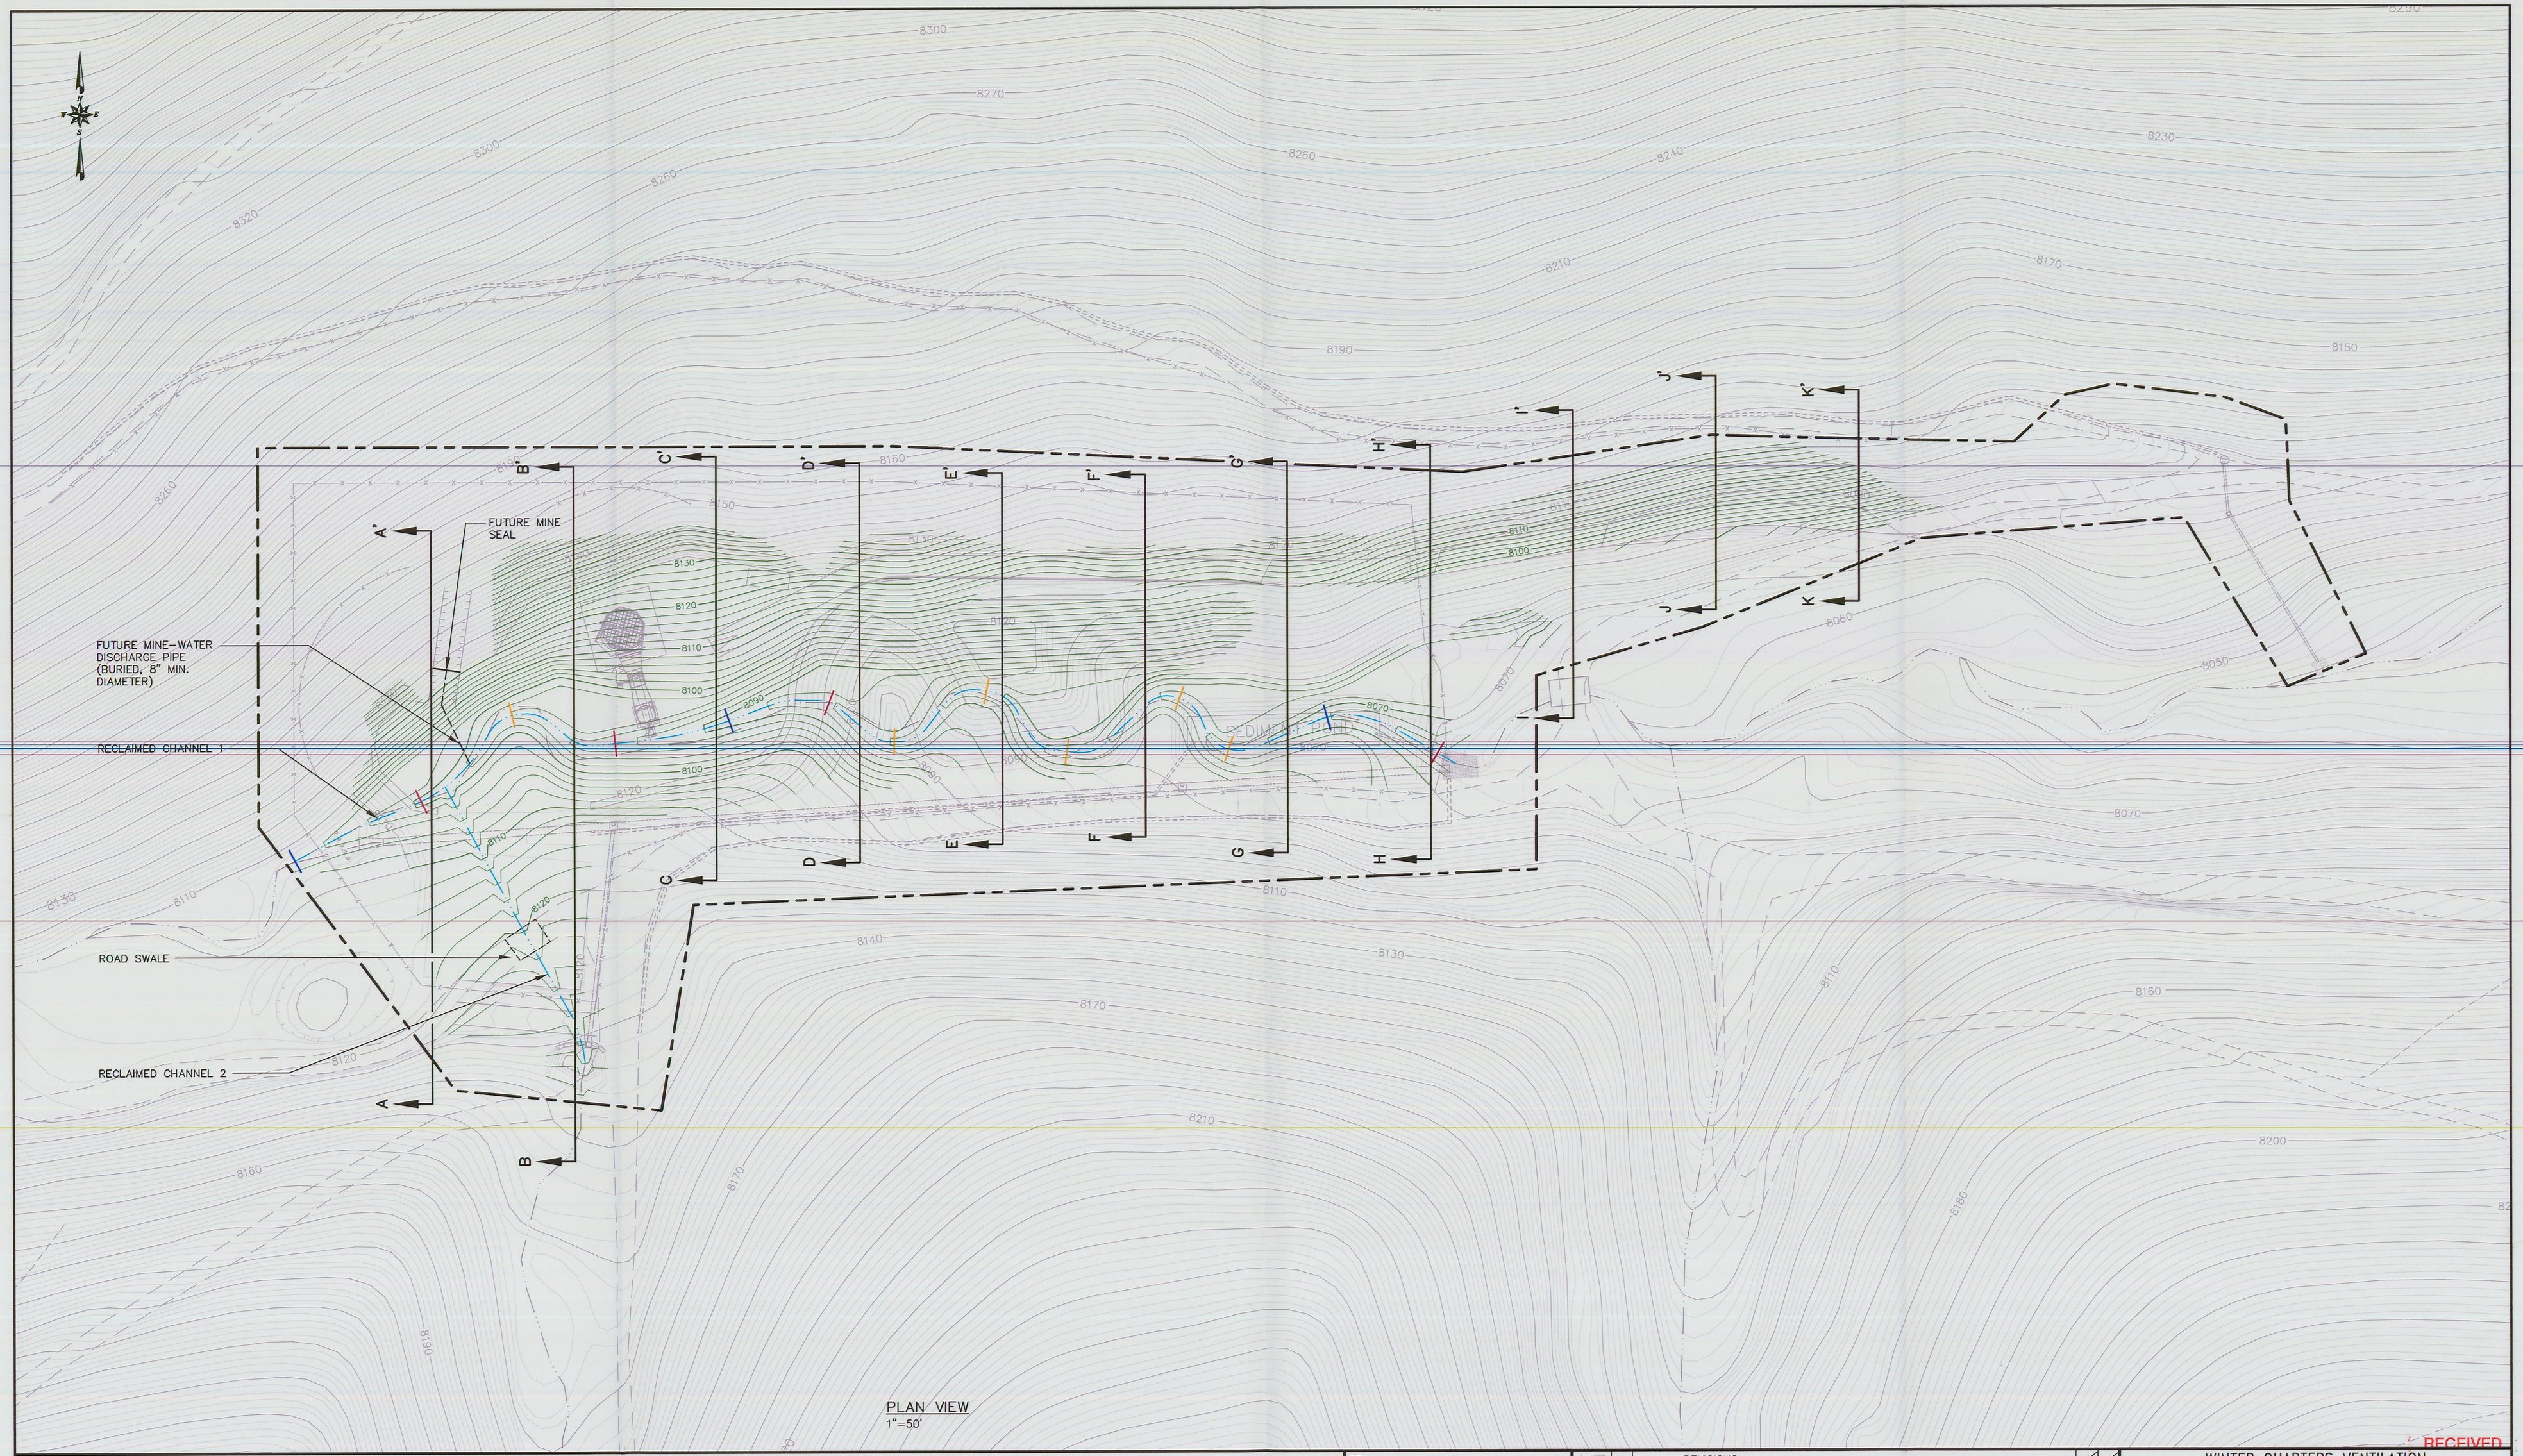

PLAN VIEW
1"=50'

RECEIVED
OCT 2 2 2009
DIV. OF OIL, GAS & MINING

LEGEND

FORMER STREAM CHANNEL	ROCK OR LOG SPUR
RECLAIMED STREAM CHANNEL	BANK-PLACED BOULDERS
OPERATIONAL CONTOURS	LOW-STAGE CHECK DAM
RECLAIMED CONTOURS	CROSS-SECTION (SEE PLATE 4.4.2-3B)
PERMIT BOUNDARY	

0 50 100
FEET

EarthFax Engineering, Inc.
Engineers/Scientists

SEAL:
REGISTERED PROFESSIONAL ENGINEER
No. 168246
RICHARD B. WHITE
NOT VALID WITHOUT A SIGNATURE
STATE OF UTAH

DATE	No.	REVISIONS

WINTER QUARTERS VENTILATION
RECLAMATION PLAN

Canyon Fuel Company, LLC
Skyline Mines

P.O. BOX 719 HELPER, UTAH 84526
801-637-7925

CAD FILE:
EF-Q:\UC794-17\PLAN.DWG

DATE: 10-07-09
SCALE: AS SHOWN
CK.BY: rbw
DR.BY: swf
REVISION:

DWG. NO.: 4.4.2-3a