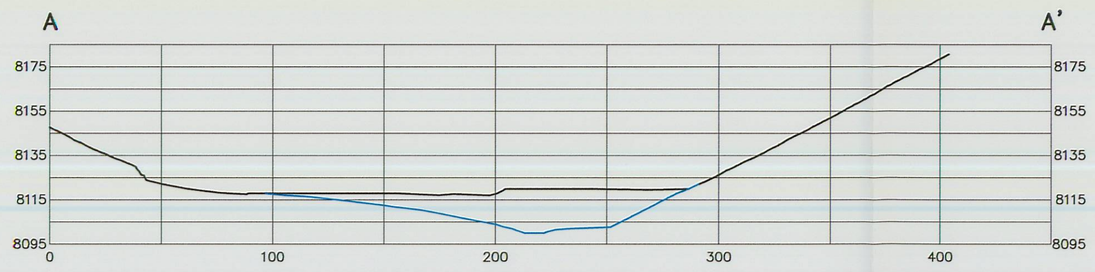

CROSS SECTION A–A'

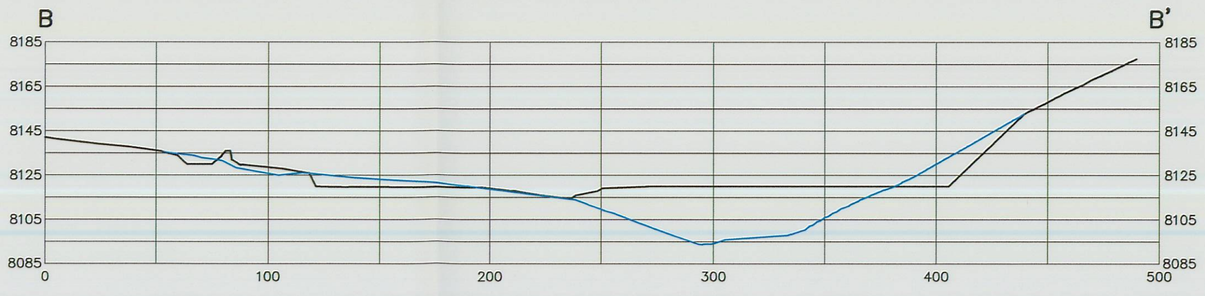

CROSS SECTION B–B'

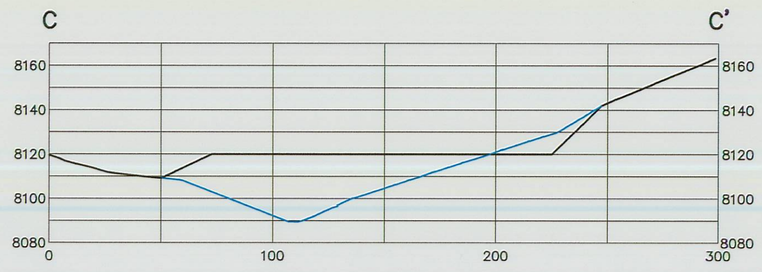

CROSS SECTION C–C'

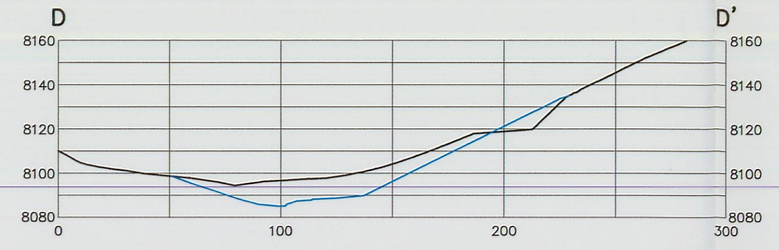

CROSS SECTION D–D'

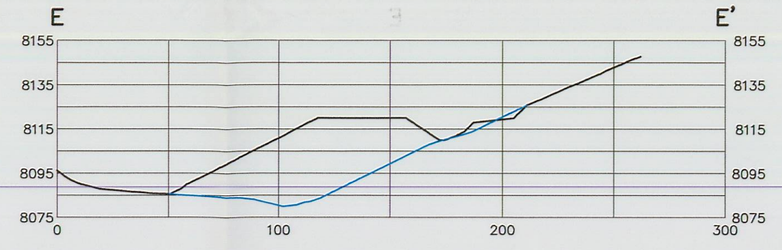

CROSS SECTION E–E'

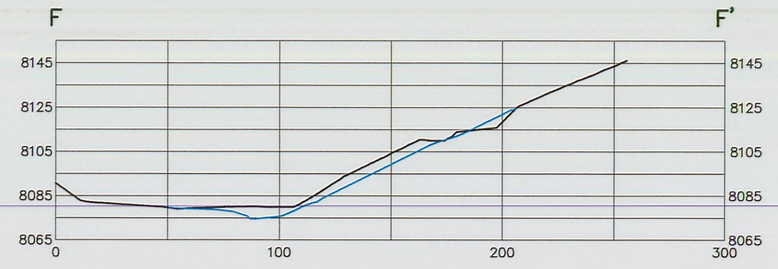

CROSS SECTION F–F'

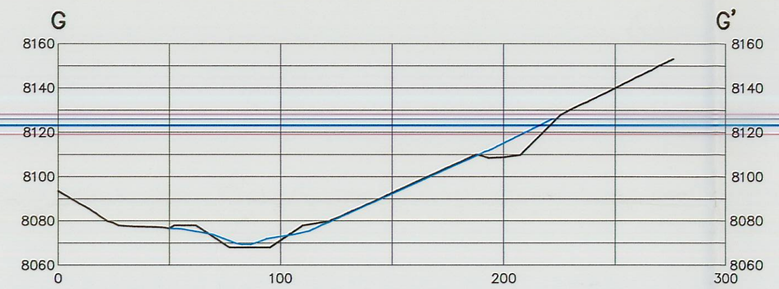

CROSS SECTION G–G'

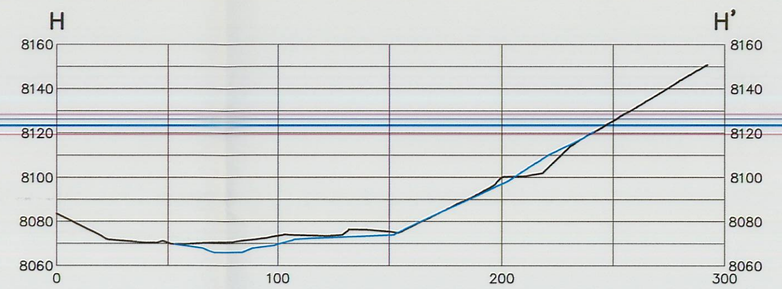

CROSS SECTION H–H'

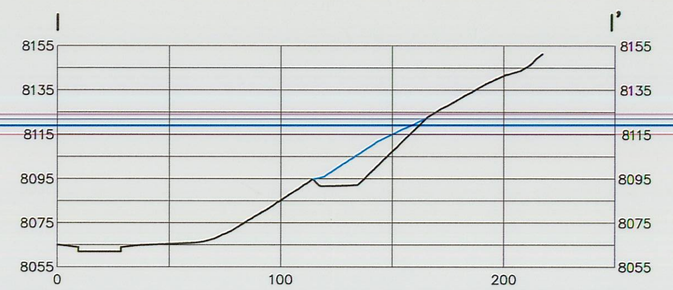

CROSS SECTION I–I'

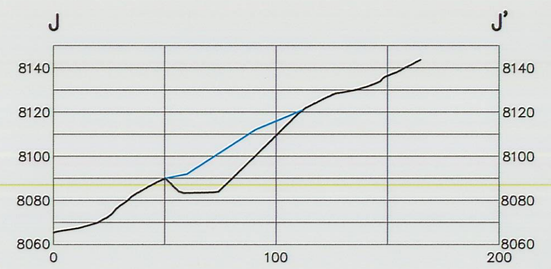

CROSS SECTION J–J'

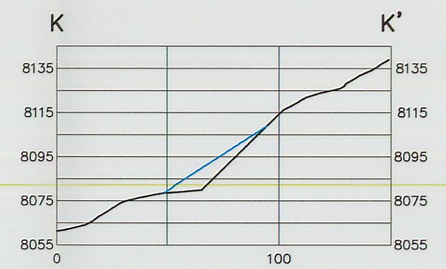

CROSS SECTION K–K'

RECEIVED
OCT 22 2009
DIV. OF OIL, GAS & MINING

LEGEND

OPERATIONAL SURFACE

RECLAMATION SURFACE

0 100
50 FEET
HORZ. AND VERT.

EarthFax Engineering, Inc.
Engineers/Scientists

SEAL:

REGISTERED PROFESSIONAL ENGINEER
No. 168246
RICHARD B. WHITE
STATE OF UTAH

DATE	No.	REVISIONS

WINTER QUARTERS VENTILATION
RECLAMATION CROSS SECTIONS

Canyon Fuel Company, LLC
Skyline Mines

P.O. BOX 719 HELPER, UTAH 84526 801-637-7925	DATE: 10-07-09	CK.BY:rbw	REVISION:
CAD FILE: E:F-C\UC784-17\PLAN.DWG	SCALE: AS SHOWN	DR.BY:swf	
DWG. NO.: 4.4.2-3b			