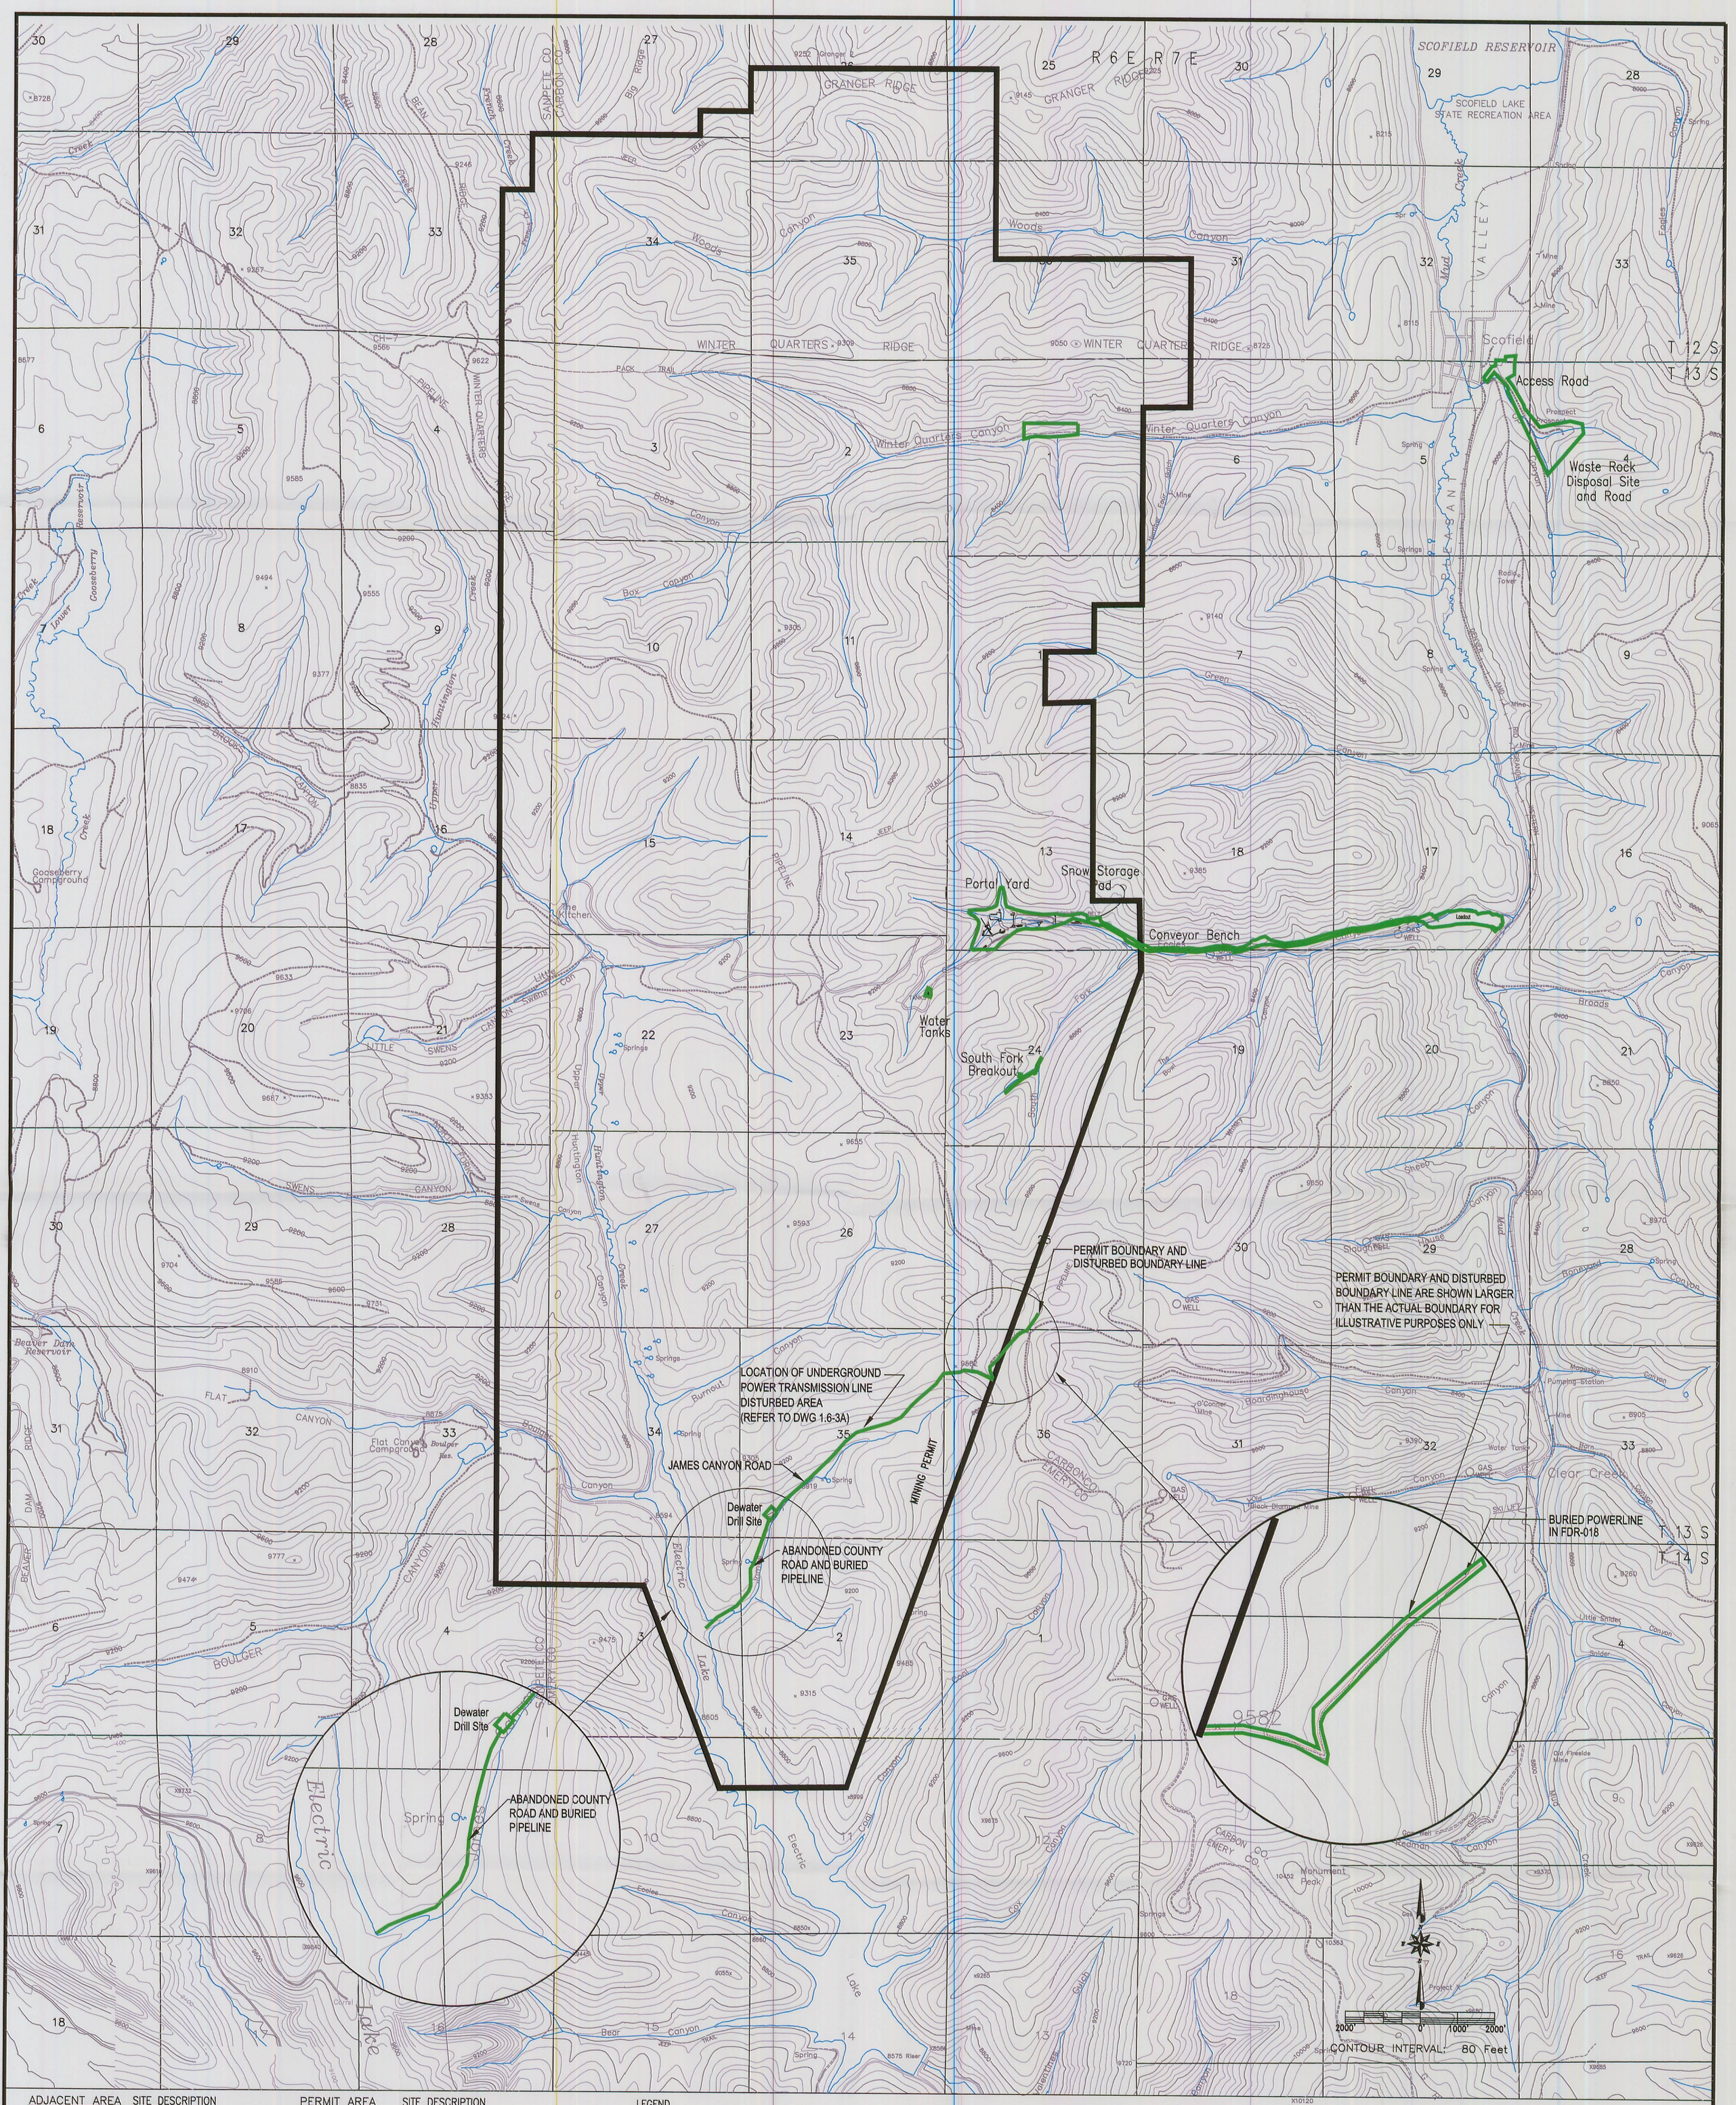

ADJACENT AREA	SITE DESCRIPTION
14,738.4 ACRES	1/4 MILE BEYOND LEASE ACREAGE

PERMIT AREA	SITE DESCRIPTION
13.86	RAIL LOADOUT
42.55	PORTAL YARD
0.26	WATER TANKS & WELL PADS
0.96	SOUTH FORK PORTALS
14.18	CONVEYOR BENCH
32.48	WASTE ROCK DISPOSAL SITE
7.93	WINTER QUARTERS VENTILATION FACILITY
1.60	JAMES CANYON BURIED PIPELINE
0.30	JAMES CANYON BURIED POWER LINE
2.95	JAMES CANYON WATER WELLS AND ROAD
117.07	

LEGEND

ADJACENT AREA

PERMIT BOUNDARY

LEASE ACREAGE WITHIN PERMIT BOUNDARY

FEDERAL COAL	ACREAGE
U-0147570	2092.70
U-0142235	520.0
U-073120	557.22
U-044076	2430.16
U-020305	845.19
UTU-67939	3291.00
TOTAL	9,736.27

NON-FEDERAL COAL	ACREAGE
C&B COAL	40.00
ENERGY FUELS	520.00
CARBON COUNTY	101.47
PACIFICORP	440.25
TOTAL	1,101.72

NOT ALL ACREAGE FOR EACH LEASE IS WITHIN THE PERMIT BOUNDARY, REFER TO PART 1, TABLE 1.114.

NOTES:
1. COORDINATE BASE ON MINE GRID DATA.
2. MAP DIGITIZED FROM 1:24000 USGS QUADRANGLE MAPS, SCOFIELD, UTAH AND FAIRVIEW LAKES, UTAH.
3. MINE FACILITY, CONVEYOR, AND NEW ECCLES CANYON ROAD LOCATIONS FROM EXISTING RECORD DATA AND INCORPORATED TO MAP IN BEST FIT LOCATIONS.
4. UTM GRID TICK VALUES SHOWN ARE IN METERS.

BASE PREPARED BY INTERMOUNTAIN AERIAL SURVEYS, SALT LAKE CITY, UTAH – M96147

RECEIVED
JAN 11 2010
DIV. OF OIL, GAS & MINING

DATE	No.	REVISIONS	DR. / CHKD.
AUG 02	1		/SM
NOV 02	2		/SM
JUNE 07	3	MODIFIED PERMIT BOUNDARY (IBC & WASTE ROCK) SKYLINE MINES PERMIT AREA, LEASE AREAS.	BR /GG
DEC 09	4	ADDED ADJACENT AREA, MODIFIED PERMIT BOUNDARY	AB /GG

SKYLINE MINES PERMIT AREA

Canyon Fuel Company, LLC
HC35 BOX 380, HELPER, UTAH 84526
435-448-6463
Skyline Mines

SCALE: 1" = 2000'	DATE: 9/24/01	CK.BY: G. Galecki	REVISION: 4
DWG. NO.: 1.6-3		DR.BY: JLP/CDH	12/17/2009
CAD FILE: 1.6-3			

File in:
☐ Confidential
☒ Shelf
☐ Expandable
Refer to Record No 0003 Date 01072010
In C0070005 2010. Incoming
For additional information Confidential