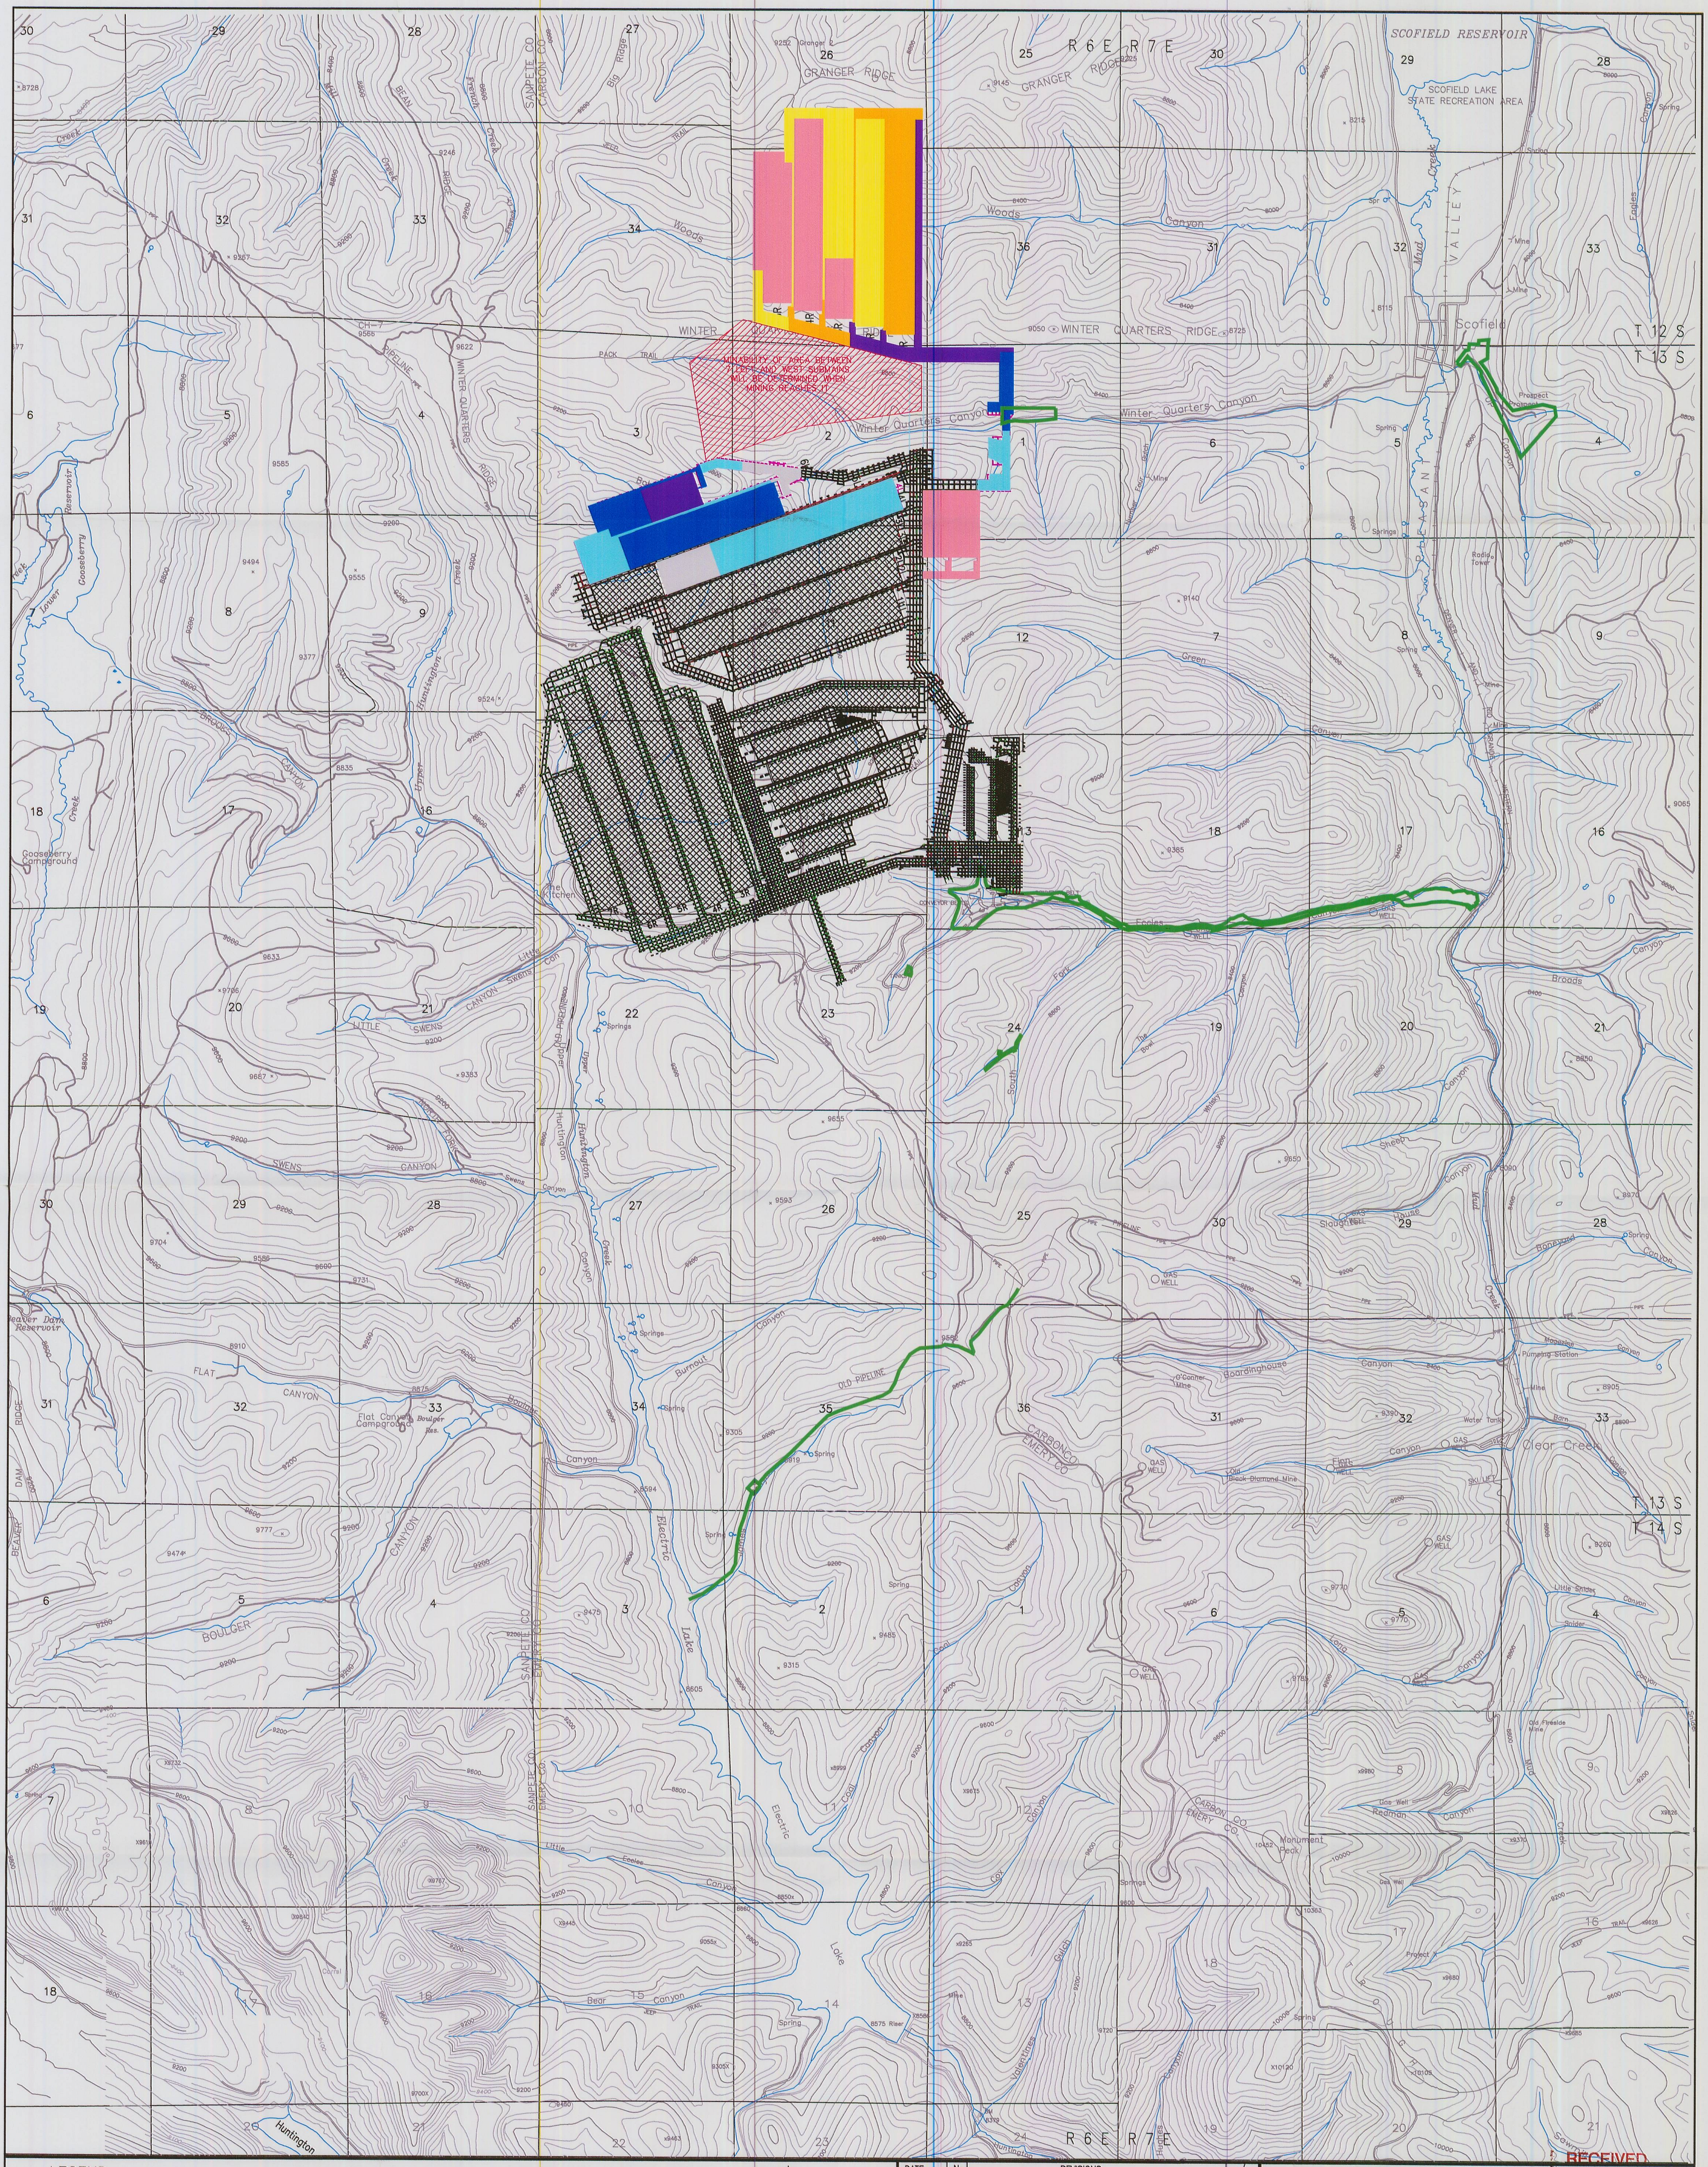


LEGEND

| | |
|---|---|
| Remaining 2009 | AS MINED |
| 2010 | PERMIT BOUNDARY |
| 2011 | |
| 2012 | |
| 2013 | |
| 2014 | |
| 2015 | |
| 2016 | |

Projected Subsidence Limit

NOTES:
1. COORDINATE BASE ON MINE GRID DATA.
2. MAP DIGITIZED FROM 1:24000 USGS QUADRANGLE MAPS, SCOFIELD, UTAH AND FAIRVIEW LAKES, UTAH.
3. MINE FACILITY, CONVEYOR, AND NEW ECCLES CANYON ROAD LOCATIONS FROM EXISTING RECORD DATA AND INCORPORATED TO MAP IN BEST FIT LOCATIONS.
4. UTM GRID TICK VALUES SHOWN ARE IN METERS.

BASE PREPARED BY INTERMOUNTAIN AERIAL SURVEYS, SALT LAKE CITY, UTAH – M96147

2000' 0' 1000' 2000'

CONTOUR INTERVAL: 80 Feet

| DATE | No. | REVISIONS | DR./CHKD. |
|---|---|---|---|
| 09/04/02 | 1 | | /CDH |
| 10/07/02 | 2 | | /CDH |
| 05/05/05 | 3 | | /CDH |
| 08/29/05 | 4 | | /CDH |
| JUNE 07 | 5 | MODIFIED PERMIT BOUNDARY (IBC & WASTE ROCK) UPDATED MINE 3 | BR/GG |
| DEC 09 | 6 | Modified Permit Boundary and Mine Timing | AB/GG |
| | | | / |
| | | | / |
| | | | / |
| | | | / |

MINE 3
MINE PLAN

RECEIVED
JAN 11 2010
DIV. OF OIL, GAS & MINING

Canyon Fuel Company, LLC
HC35 BOX 380, HELPER, UTAH 84526
435-448-6463
Skyline Mines

| | | | |
|---|---|---|---|
| SCALE: 1" = 2000' | DATE: 09/04/02 | CK.BY: C. Hansen | REVISION: |
| DWG. NO.: 3.1.8-2 | | DR.BY: | 6 |
| CAD FILE: 3.1.8-2REV6 | | | 12/18/2009 |

File in:
☐ Confidential
☒ Shelf
☐ Expandable
Refer to Record No. 0003 Date 01072010
In C/0070005 2010 Incoming & Confidential