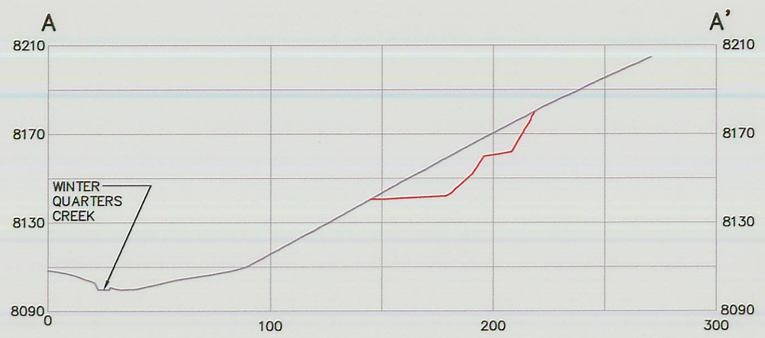

CROSS SECTION A–A'

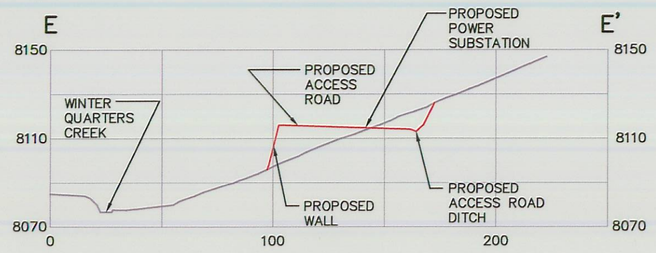

CROSS SECTION E–E'

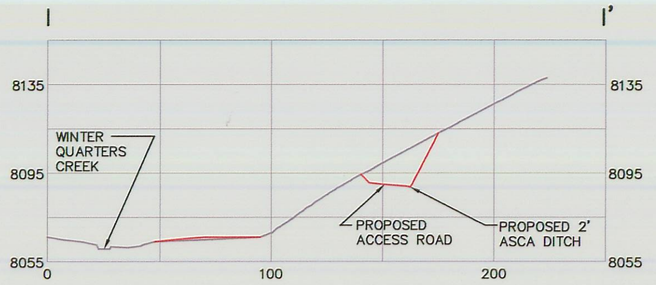

CROSS SECTION I–I'

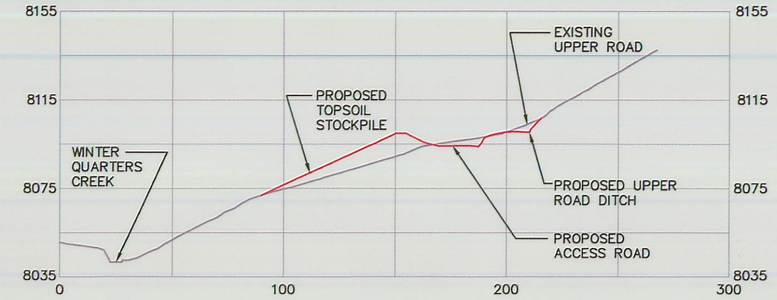

CROSS SECTION M–M'

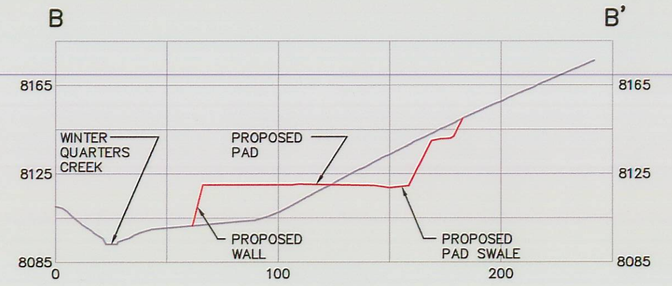

CROSS SECTION B–B'

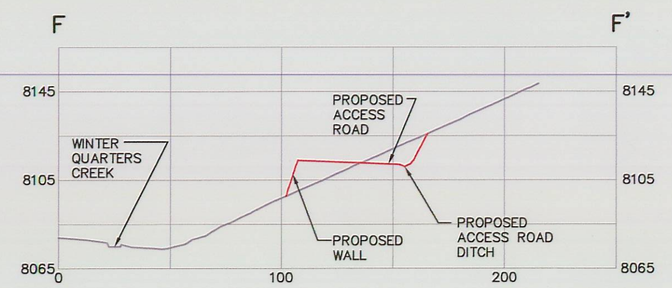

CROSS SECTION F–F'

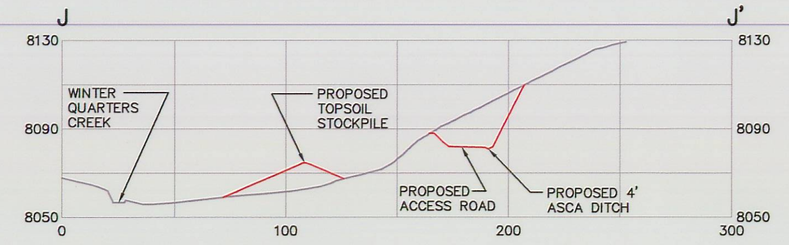

CROSS SECTION J–J'

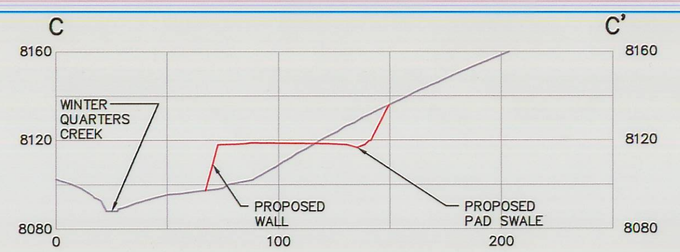

CROSS SECTION C–C'

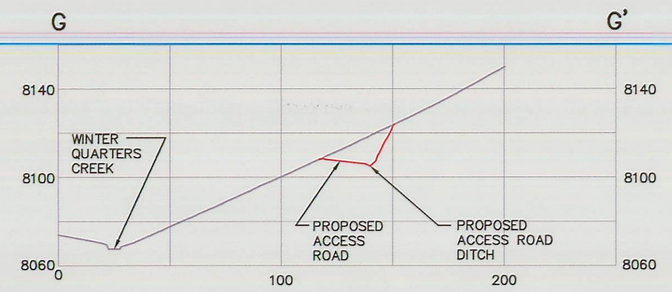

CROSS SECTION G–G'

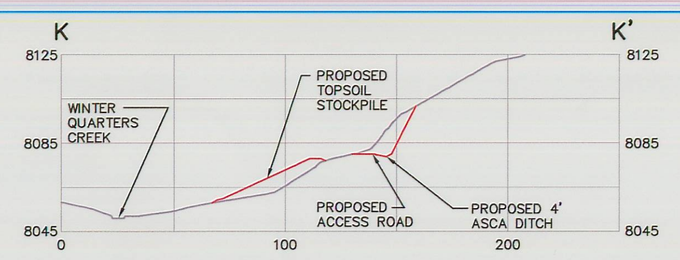

CROSS SECTION K–K'

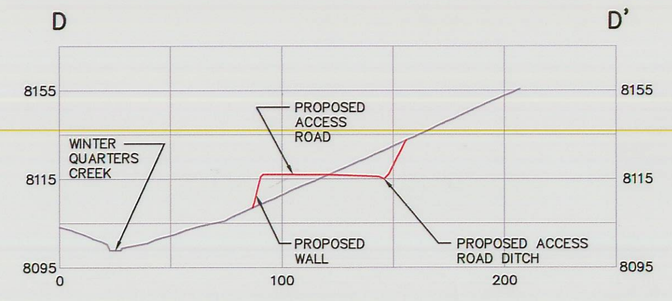

CROSS SECTION D–D'

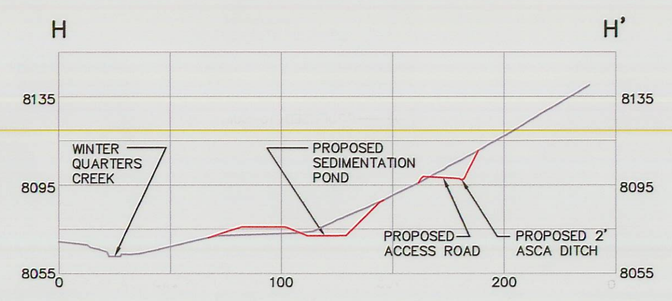

CROSS SECTION H–H'

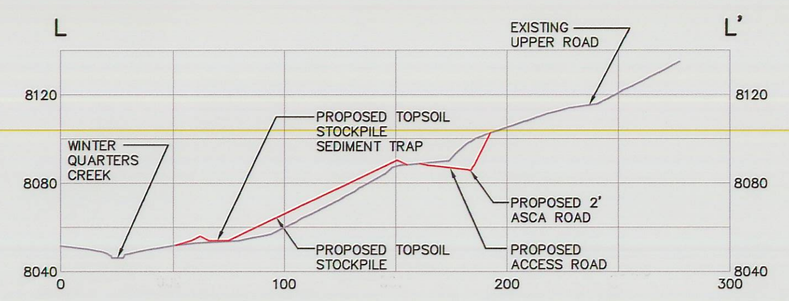

CROSS SECTION L–L'

File in:
☐ Confidential
☒ Shelf
☐ Expandable
Refer to Record No. 0013 Date 01/21/10
In C/0007/013 2010 wf Confidential

RECEIVED
JAN 11 2010
DIV. OF OIL, GAS & MINING

LEGEND

EXISTING GROUND SURFACE

OPERATIONAL SURFACE

0 100
50 FEET
HORZ. AND VERT.

EarthFax Engineering, Inc.
Engineers/Scientists

SEAL:

REGISTERED PROFESSIONAL ENGINEER AND LAND SURVEYOR
No. 168246
RICHARD B. WHITE
STATE OF UTAH

DATE	No.	REVISIONS

WINTER QUARTERS VENTILATION SHAFT PAD
OPERATIONAL SURFACE CROSS SECTIONS

Canyon Fuel Company, LLC
Skyline Mines

P.O. BOX 719 HELPER, UTAH 84526
801-637-7925

CAD FILE: F:\CAD\UC794-18\3.2.4-3C	DATE: 01-07-10	CK.BY: rbw
	SCALE: AS SHOWN	DR.BY: swf
DWG. NO.: 3.2.4-3C	SHEET 3 OF 9	REVISION: 0