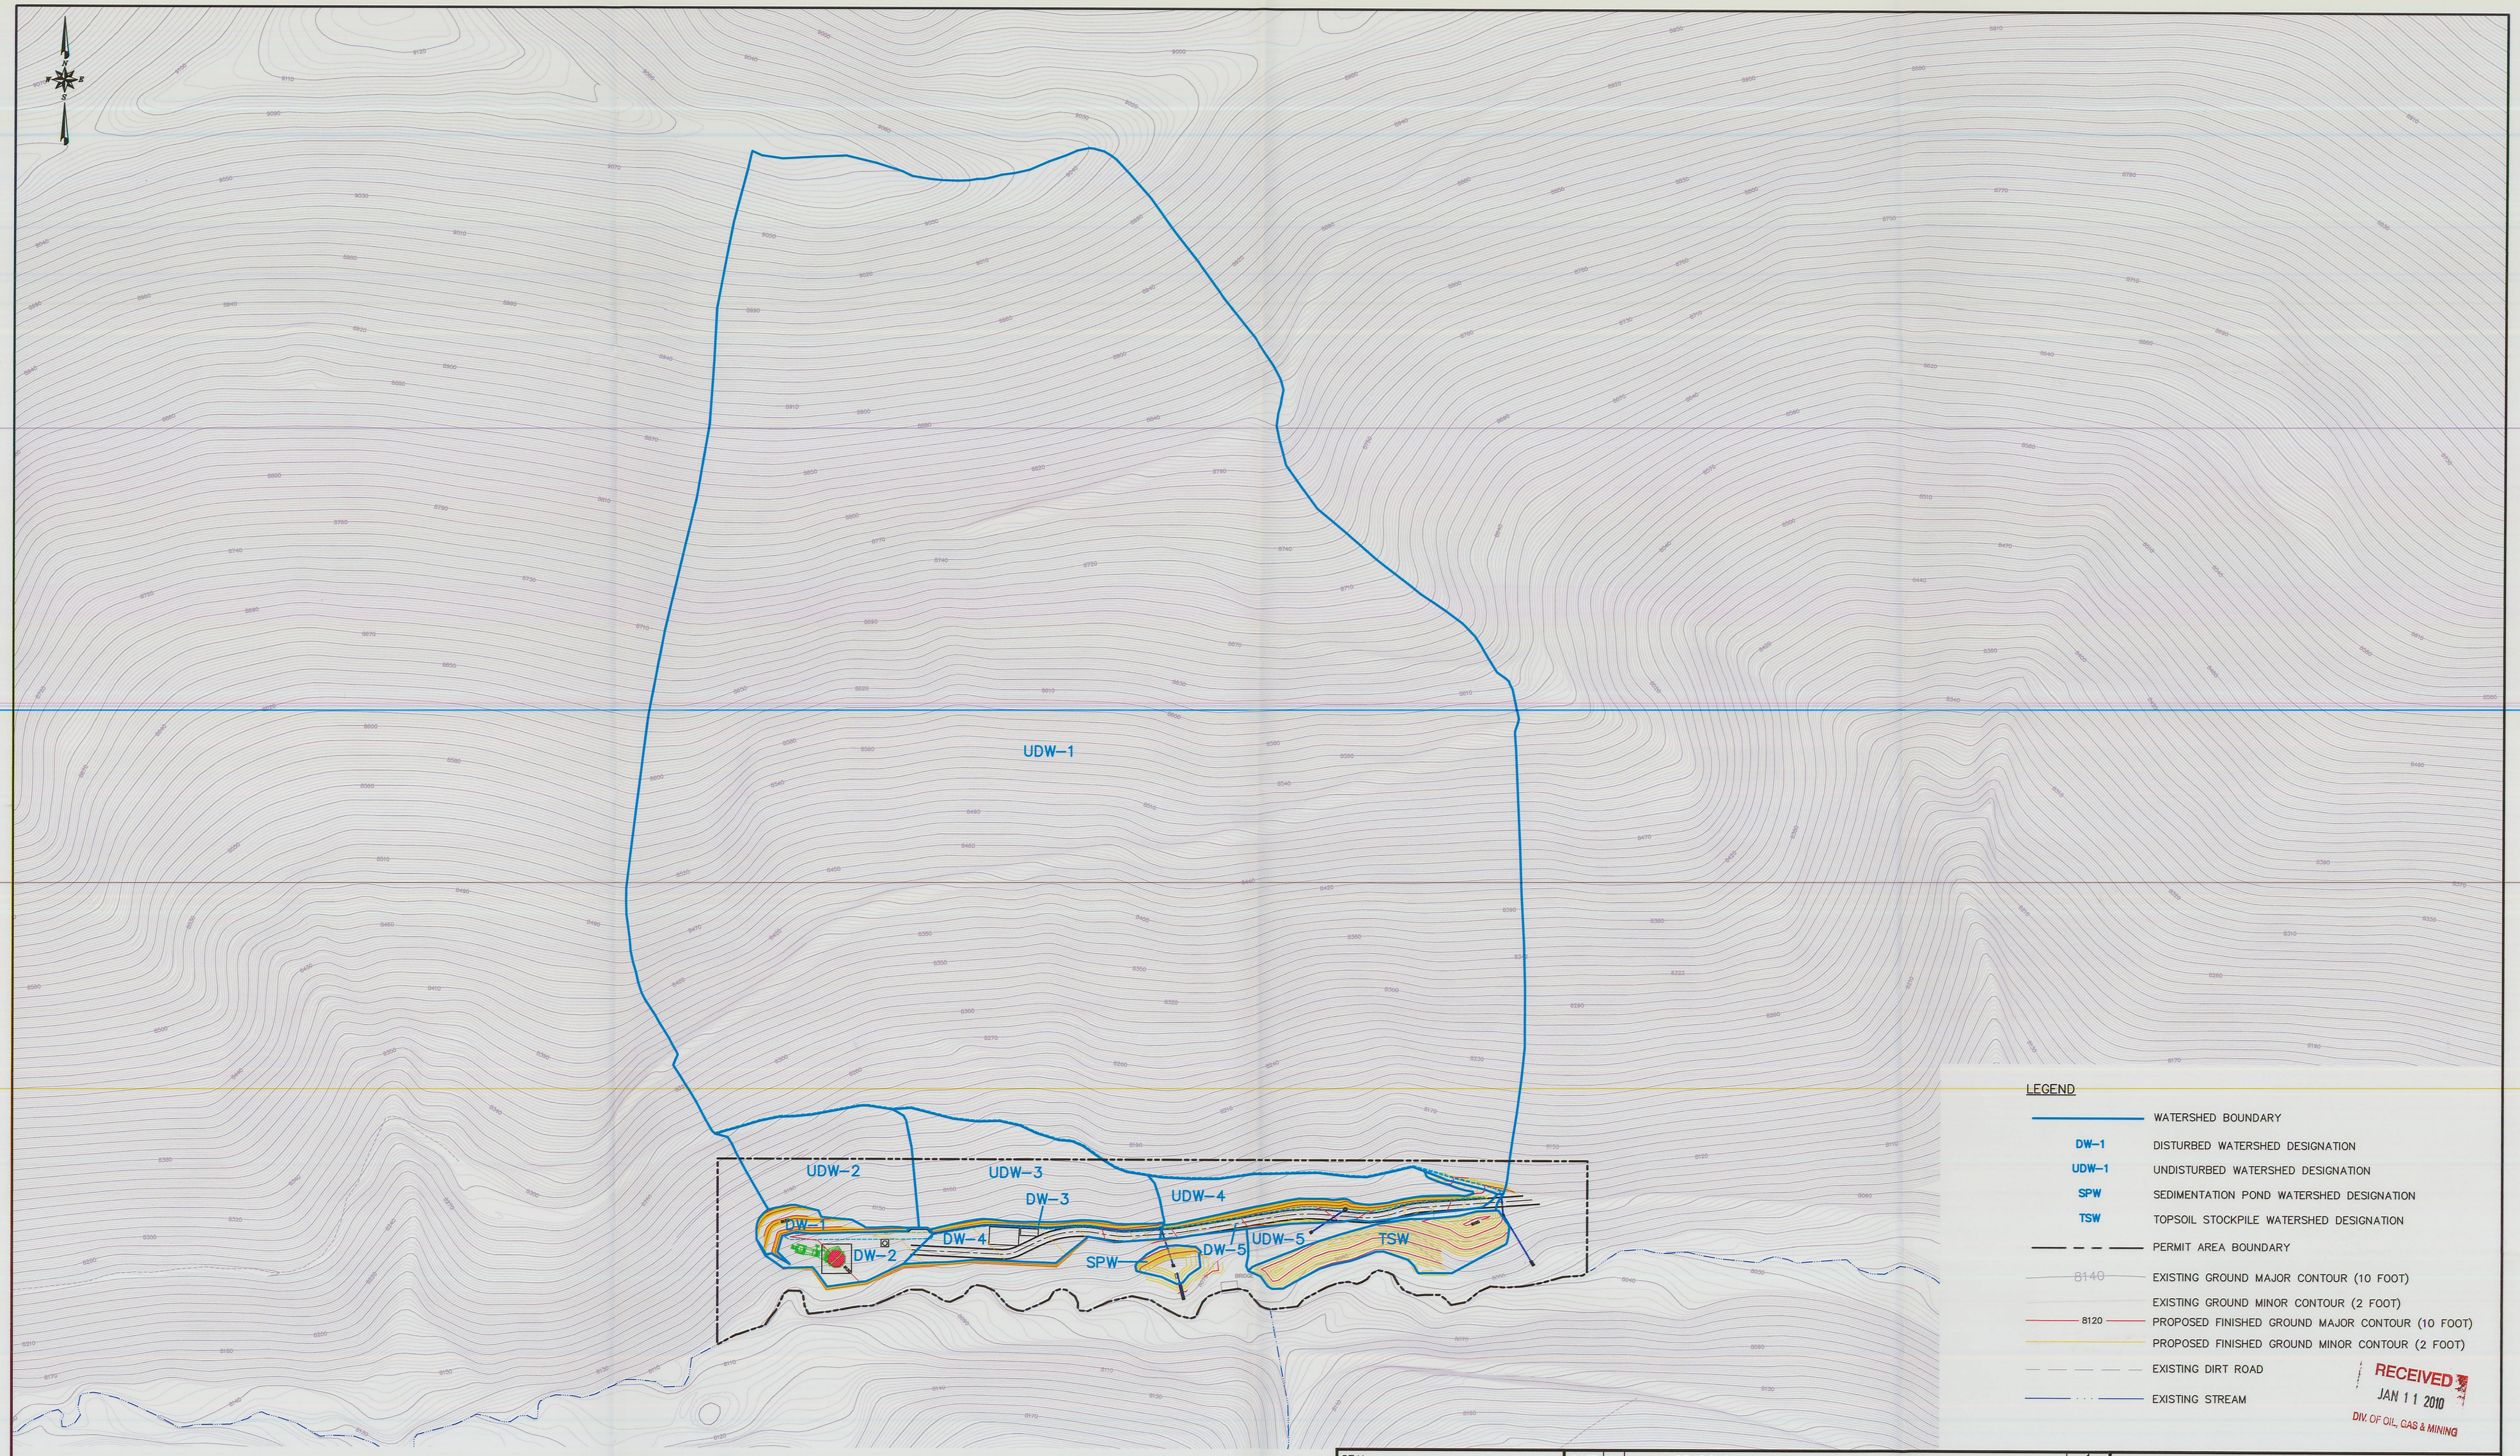

File in:
☐ Confidential
☒ Shelf
☐ Expandable
Refer to Record No. 0003 Date 01/07/2010
In C0070025 2010 Section 3
For additional information

0 240'
120'
FEET

EarthFax Engineering, Inc.
Engineers/Scientists
EarthFax

SEAL:
REGISTERED PROFESSIONAL ENGINEER
No. 168246
RICHARD B. WHITE
STATE OF UTAH

DATE	No.	REVISIONS

WINTER QUARTERS VENTILATION
OPERATIONAL WATERSHEDS

Canyon Fuel Company, LLC
Skyline Mines

P.O. BOX 719 HELPER, UTAH 84526
801-637-7925

CAD FILE: EF-G:\UC794-18\3.2.4-3G	DATE: 01-07-10	CK.BY: rbw
	SCALE: AS SHOWN	DR.BY: st
DWG. NO.: 3.2.4-3G	SHEET 7 OF 9	REVISION: 0