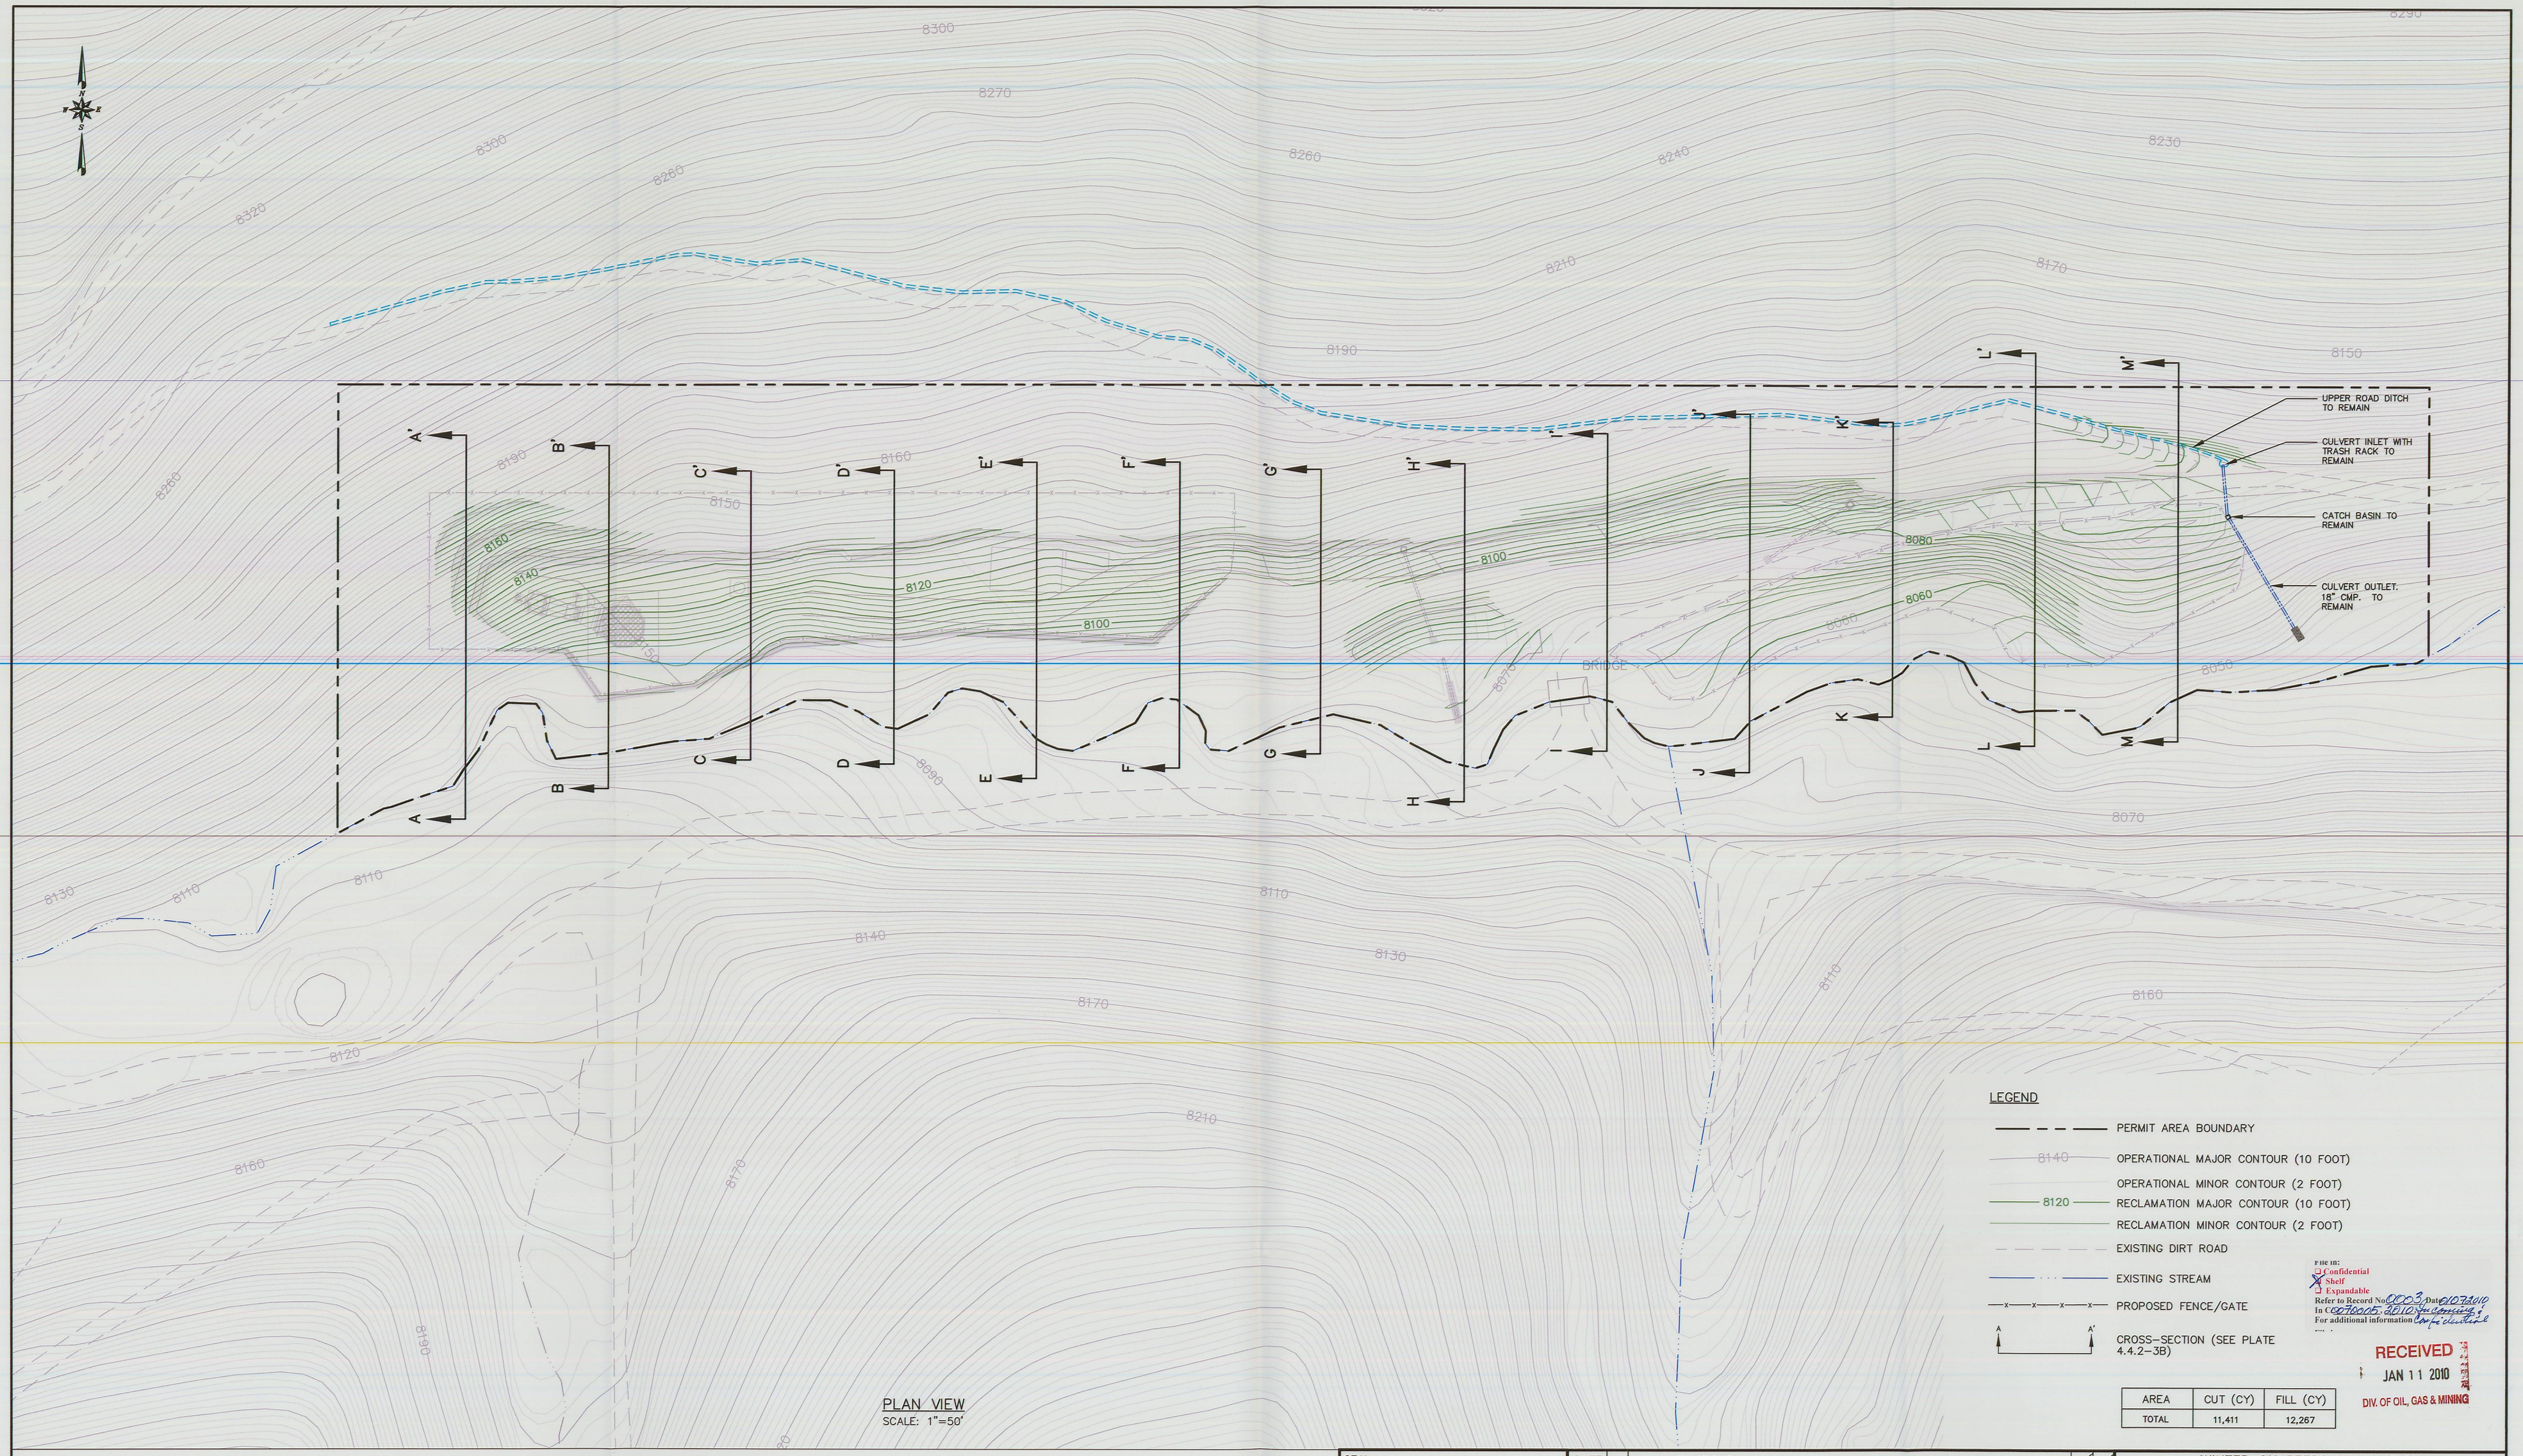

PLAN VIEW
SCALE: 1"=50'

File in:
☐ Confidential
☒ Shelf
☐ Expandable
Refer to Record No. 0003 Date 01/07/2010
In C0070005, 4.4.2 Surface Facilities
For additional information Large Underground

RECEIVED
JAN 11 2010
DIV. OF OIL, GAS & MINING

AREA	CUT (CY)	FILL (CY)
TOTAL	11,411	12,267

EarthFax Engineering, Inc.
Engineers/Scientists

0 50 100 FEET

SEAL:

REGISTERED PROFESSIONAL ENGINEER
No. 168246
RICHARD B. WHITE
STATE OF UTAH

DATE	No.	REVISIONS

WINTER QUARTERS VENTILATION
PROPOSED RECLAMATION PLAN

Canyon Fuel Company, LLC
Skyline Mines

P.O. BOX 719 HELPER, UTAH 84526
801-637-7925

CAD FILE: CF-G:\UC794-18\4.4.2-3A	DATE: 01-07-10	CK.BY:rbw	REVISION:
	SCALE: AS SHOWN	DR.BY:swf	0
DWG. NO.: 4.4.2-3A	SHEET 8 OF 9		