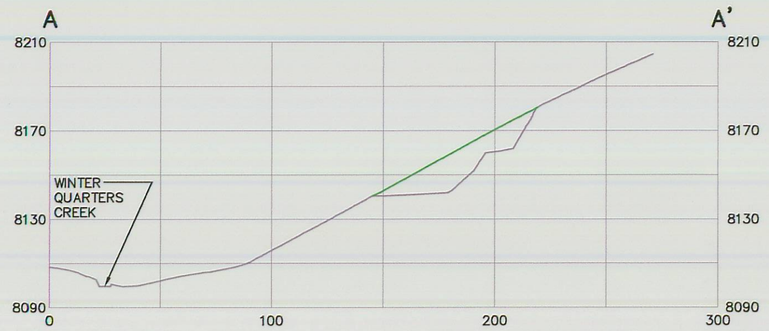

CROSS SECTION A–A'

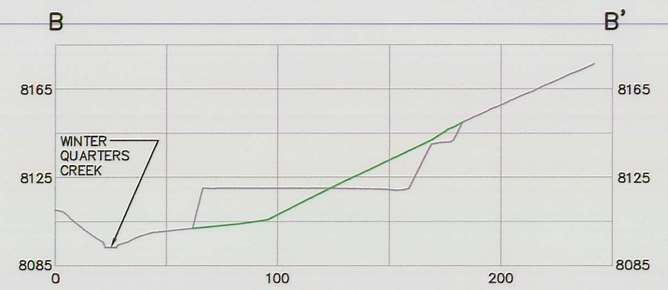

CROSS SECTION B–B'

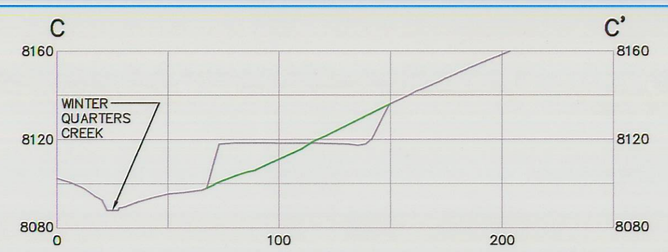

CROSS SECTION C–C'

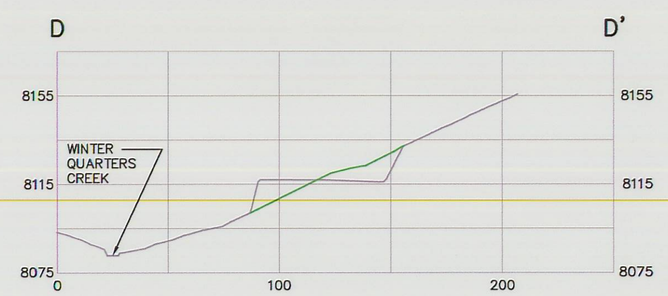

CROSS SECTION D–D'

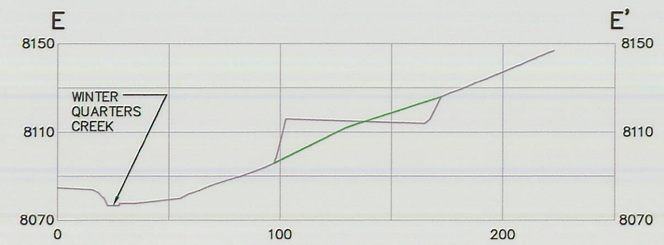

CROSS SECTION E–E'

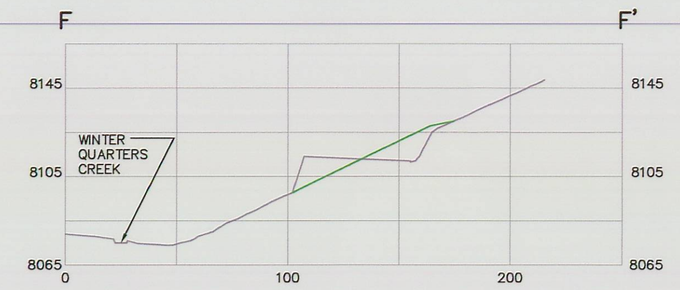

CROSS SECTION F–F'

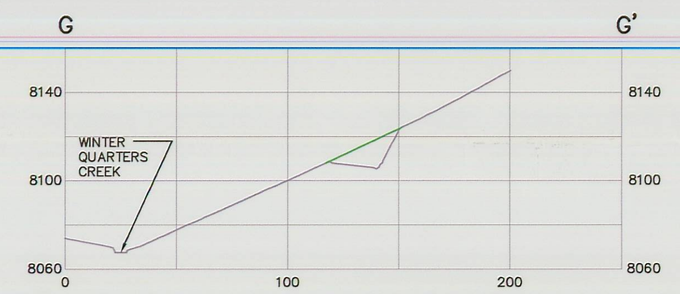

CROSS SECTION G–G'

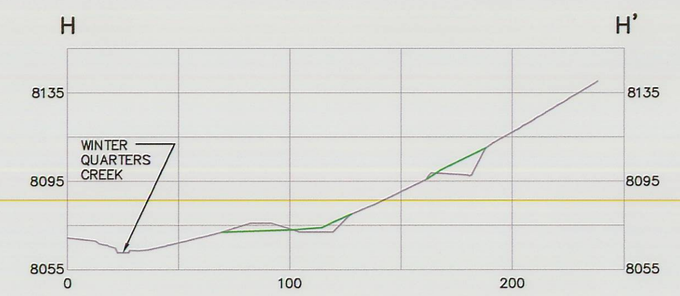

CROSS SECTION H–H'

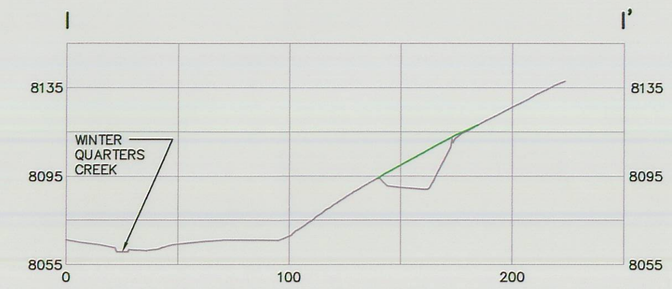

CROSS SECTION I–I'

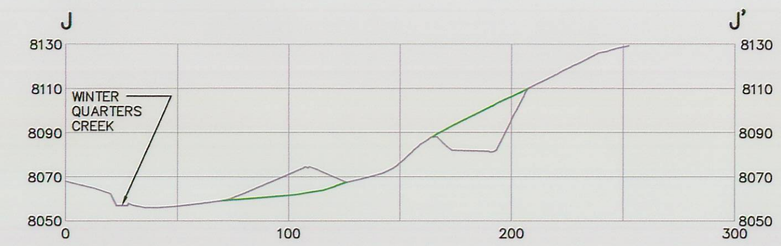

CROSS SECTION J–J'

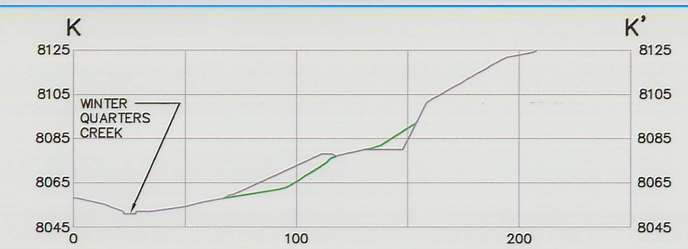

CROSS SECTION K–K'

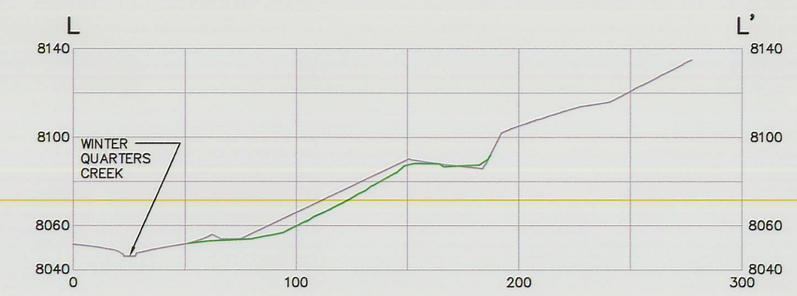

CROSS SECTION L–L'

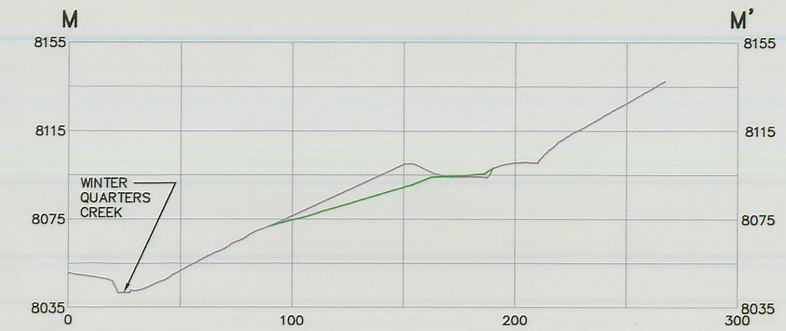

CROSS SECTION M–M'

File in:
☐ Confidential
☒ Shelf
☐ Expandable
Refer to Record No. 0003 Date 01/07/2010
In C/0070005 2010 Submittal
For additional information Conf. Shelf

RECEIVED
JAN 11 2010
DIV. OF OIL, GAS & MINING

LEGEND

OPERATIONAL GROUND SURFACE

RECLAMATION SURFACE

EarthFax Engineering, Inc.
Engineers/Scientists

0 100
50 FEET
HORZ. AND VERT.

SEAL:

REGISTERED PROFESSIONAL ENGINEER
No. 168246
RICHARD B. WHITE
STATE OF UTAH

DATE	No.	REVISIONS

WINTER QUARTERS VENTILATION SHAFT PAD
RECLAMATION SURFACE CROSS SECTIONS

Canyon Fuel Company, LLC
Skyline Mines

P.O. BOX 719 HELPER, UTAH 84526 801-637-7925	DATE: 01-07-10	CK.BY: rbw	REVISION:
CAD FILE: EF-G:\UC794-18\4.4.2-3B	SCALE: AS SHOWN	DR.BY: swf	0
DWG. NO.: 4.4.2-3B	SHEET 9 OF 9		