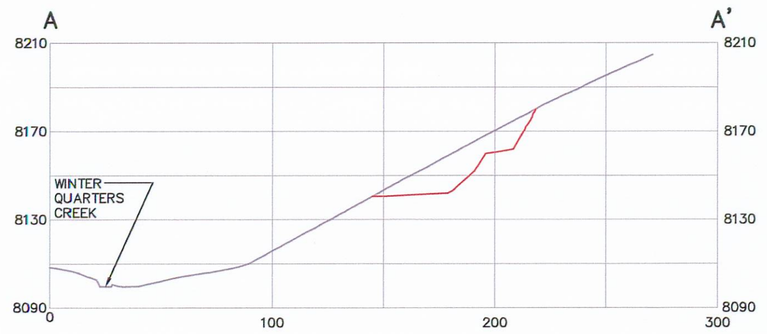

CROSS SECTION A–A'

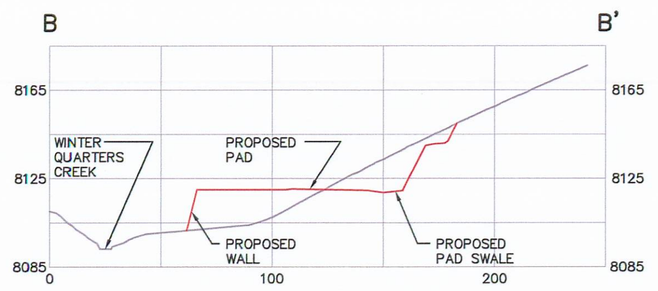

CROSS SECTION B–B'

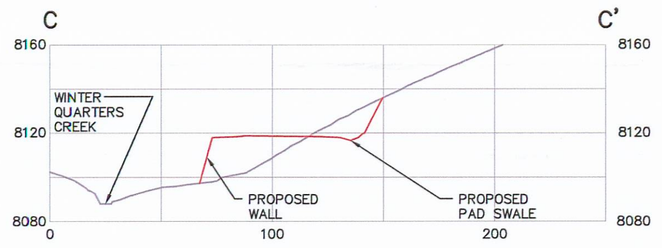

CROSS SECTION C–C'

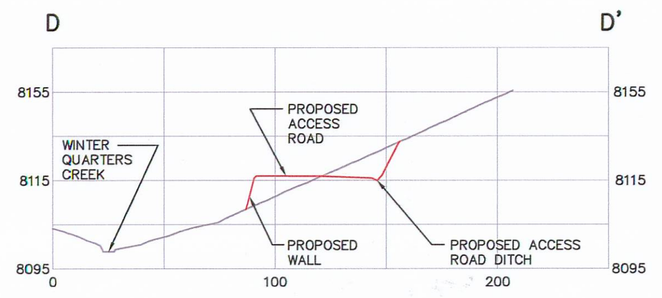

CROSS SECTION D–D'

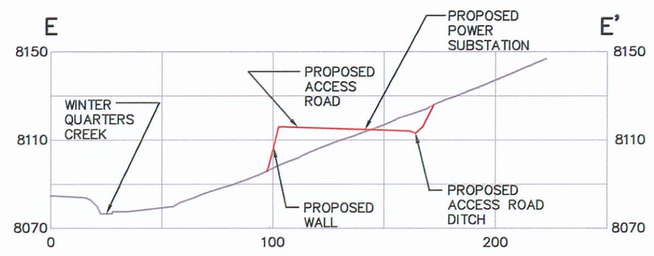

CROSS SECTION E–E'

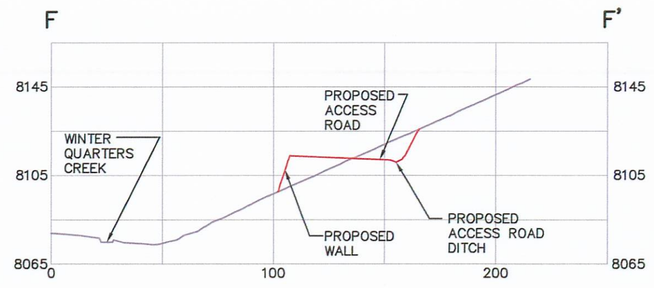

CROSS SECTION F–F'

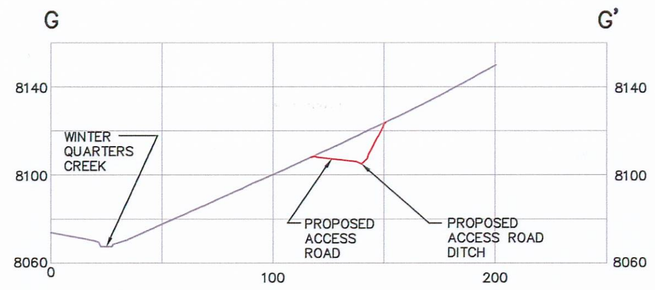

CROSS SECTION G–G'

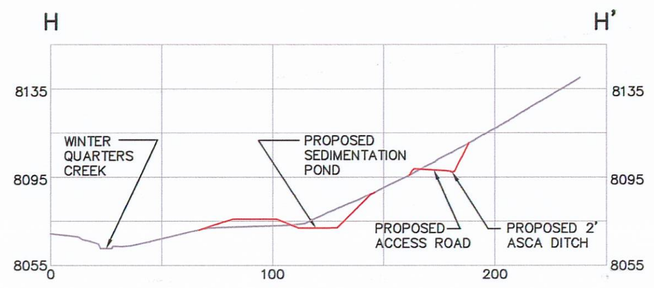

CROSS SECTION H–H'

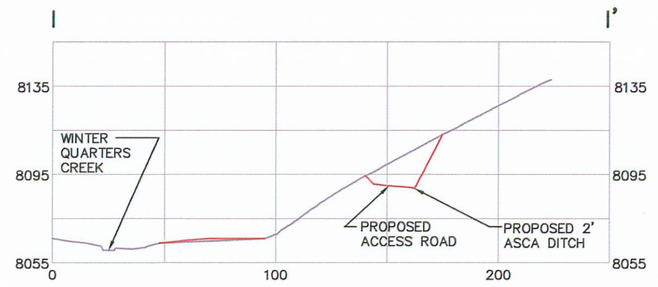

CROSS SECTION I–I'

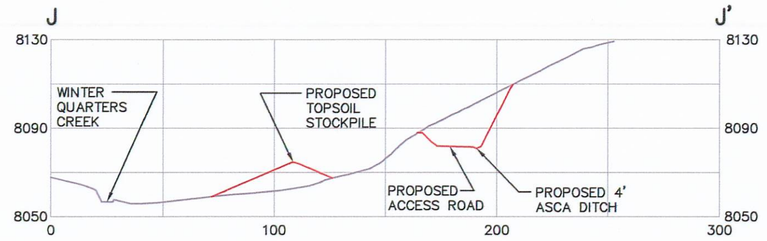

CROSS SECTION J–J'

CROSS SECTION K–K'

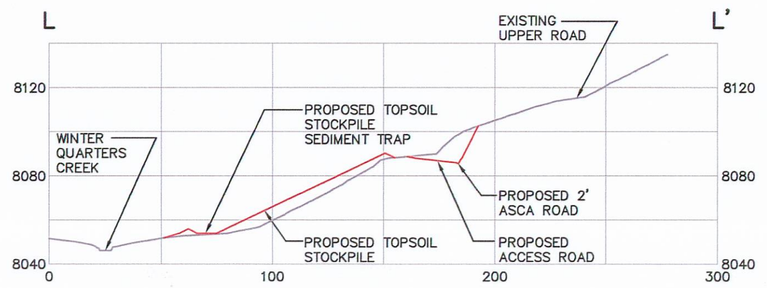

CROSS SECTION L–L'

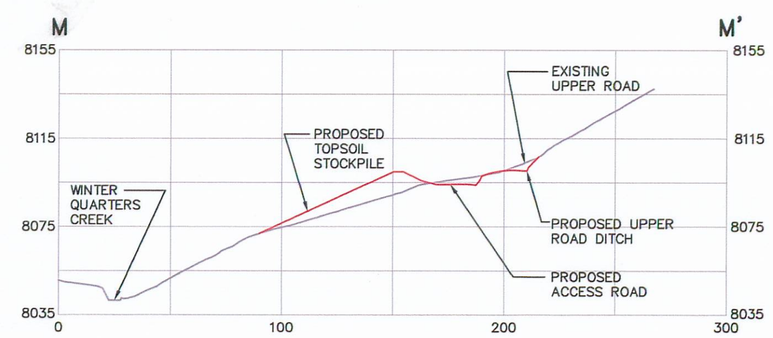

CROSS SECTION M–M'

LEGEND

EXISTING GROUND SURFACE

OPERATIONAL SURFACE

0 100

50 FEET
HORZ. AND VERT.

EarthFax Engineering, Inc.
Engineers/Scientists

SEAL:

REGISTERED PROFESSIONAL ENGINEER
No. 168246
RICHARD B. WHITE
STATE OF UTAH

DATE	No.	REVISIONS

RECEIVED
MAR 24 2010
DIV. OF OIL, GAS & MINING

RECEIVED
JAN 11 2010
DIV. OF OIL, GAS & MINING

File in:
- ☐ Confidential
- ☒ Shelf
- ☐ Expandable

Refer to Record No 0018 Date 03/4/2010
In C0070020 Incoming
For additional information

WINTER QUARTERS VENTILATION SHAFT PAD
OPERATIONAL SURFACE CROSS SECTIONS

Canyon Fuel Company, LLC
Skyline Mines

P.O. BOX 719 HELPER, UTAH 84526 801-637-7925	DATE: 01-07-10	CK.BY: rbw
CAD FILE: G:\UC784-18\3.2.4-3C	SCALE: AS SHOWN	DR.BY: swf
DWG. NO.: 3.2.4-3C	SHEET 3 OF 9	REVISION: 0