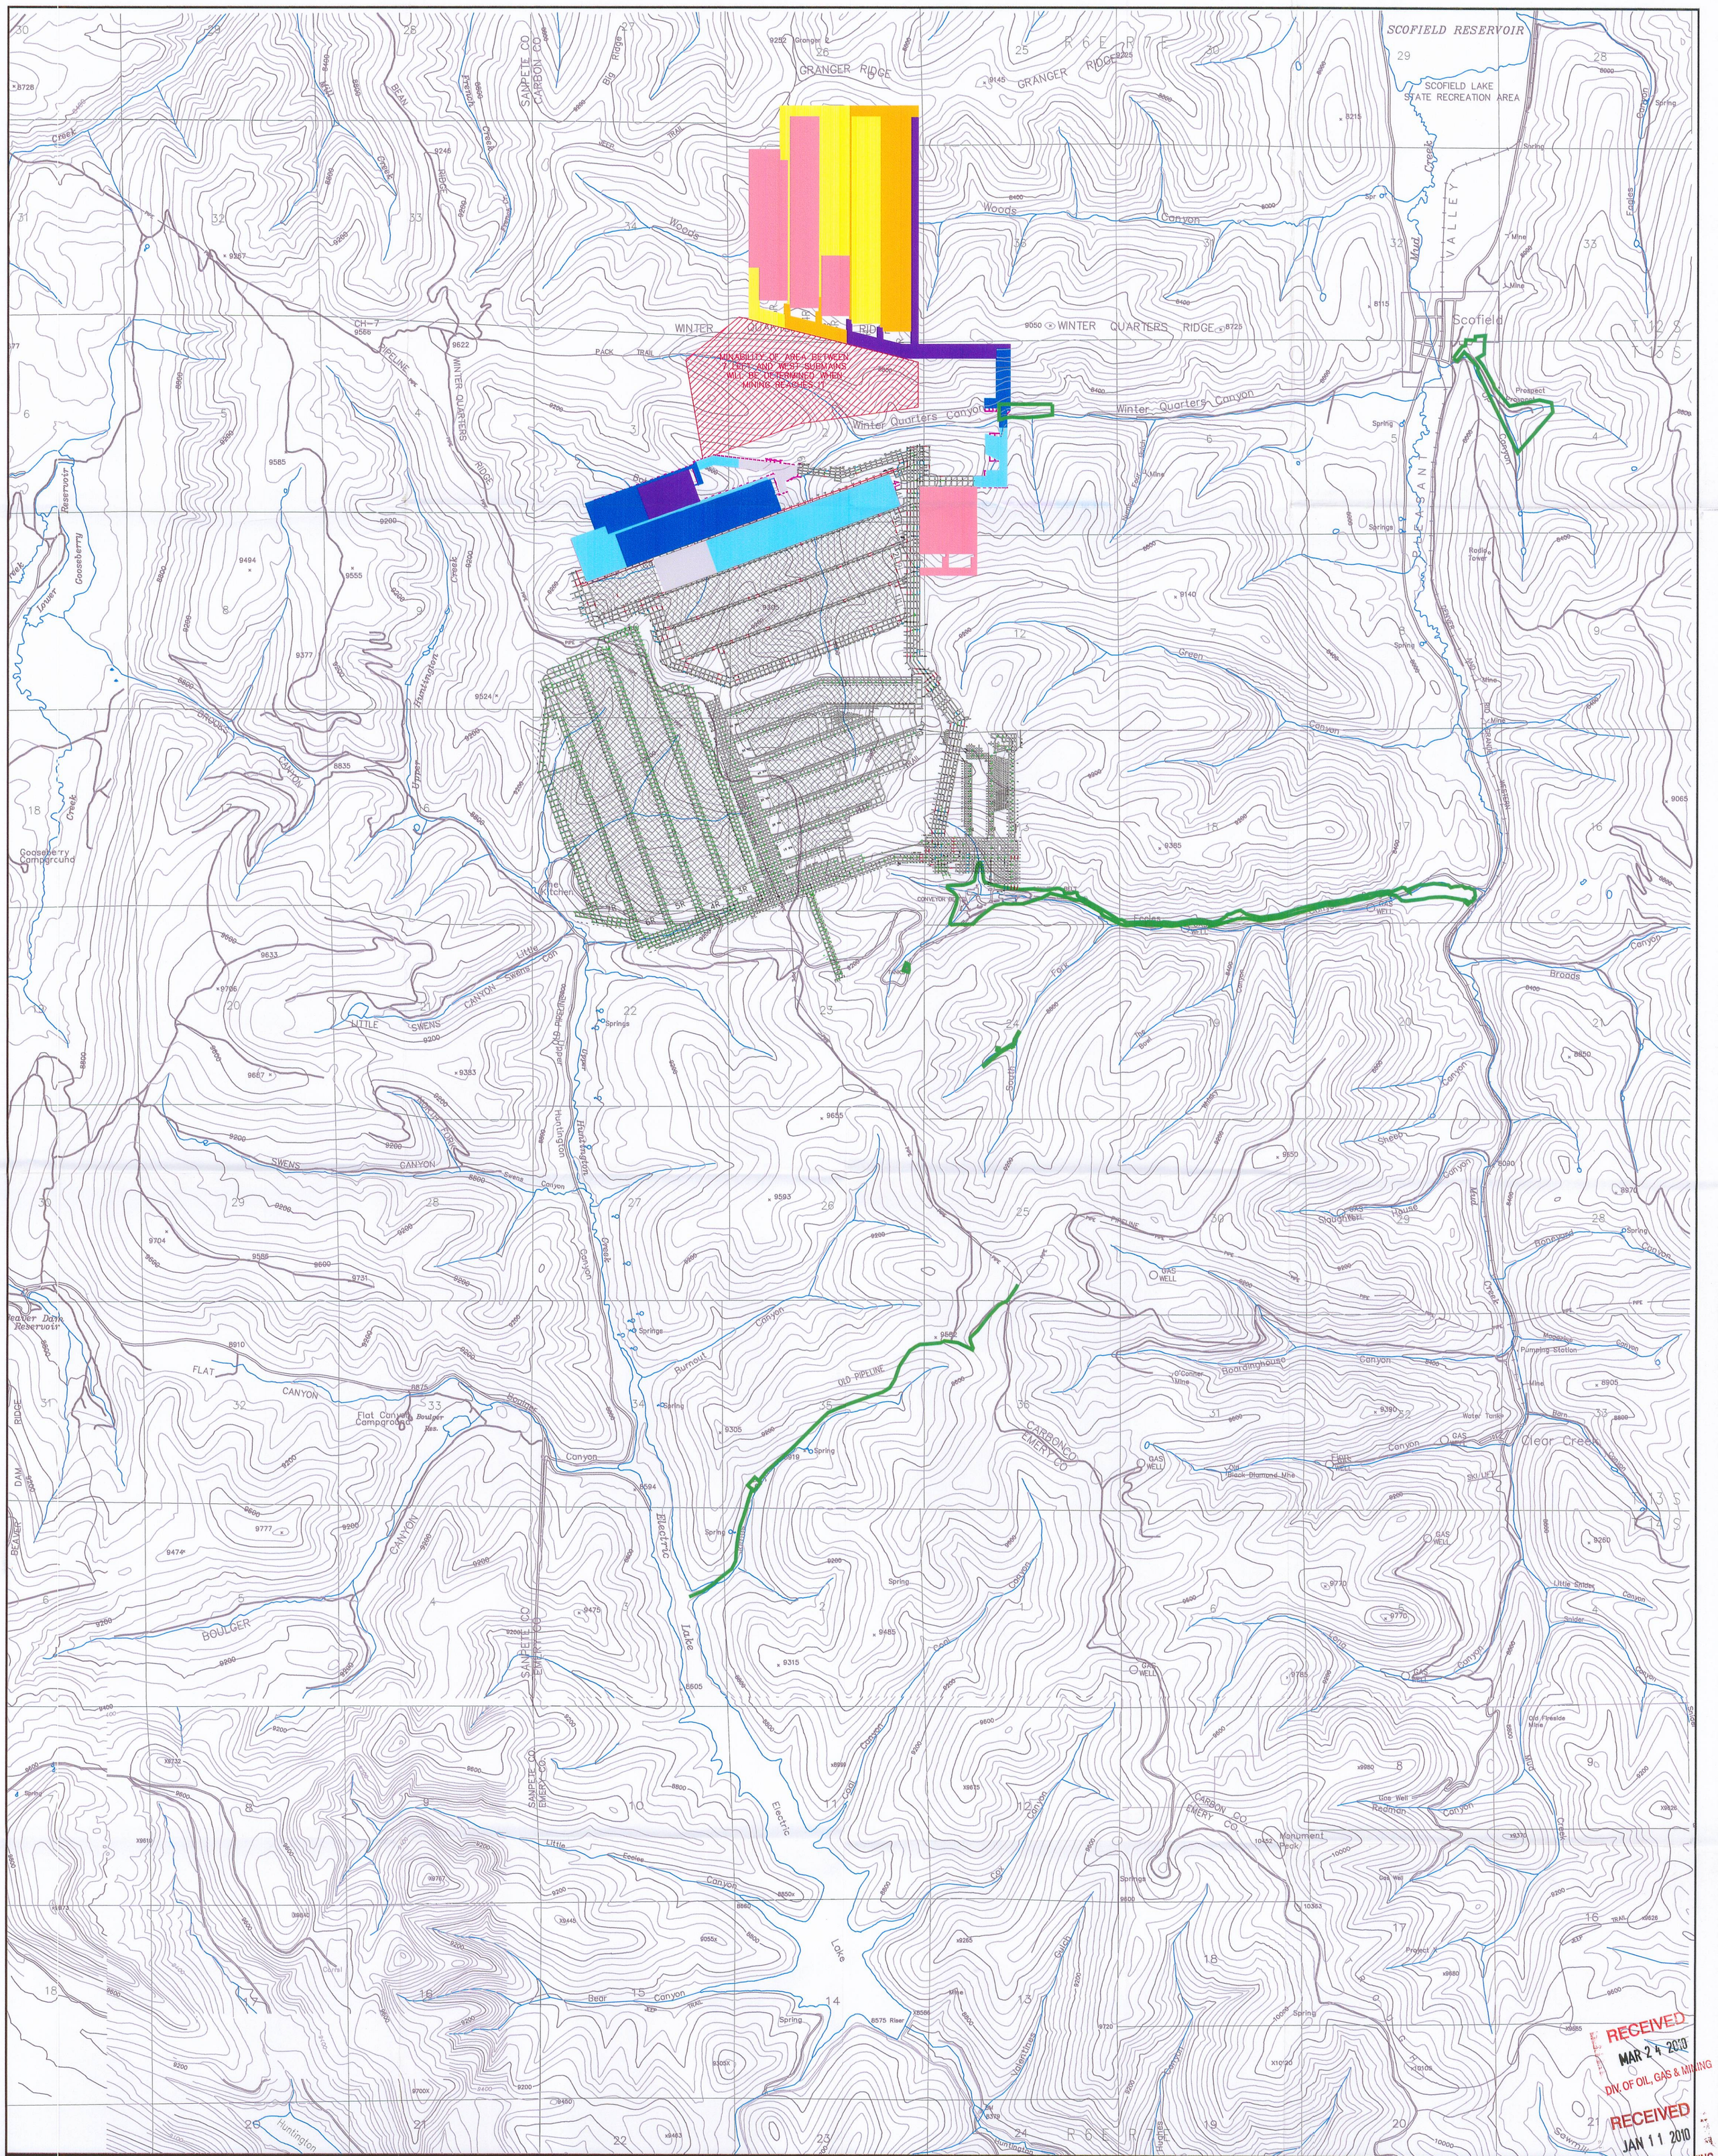

LEGEND

- Remaining 2009
- 2010
- 2011
- 2012
- 2013
- 2014
- 2015
- 2016
- AS MINED
- PERMIT BOUNDARY

NOTES:

1. COORDINATE BASE ON MINE GRID DATA.
2. MAP DIGITIZED FROM 1:24000 USGS QUADRANGLE MAPS, SCOFIELD, UTAH AND FAIRVIEW LAKES, UTAH.
3. MINE FACILITY, CONVEYOR, AND NEW ECCLES CANYON ROAD LOCATIONS FROM EXISTING RECORD DATA AND INCORPORATED TO MAP IN BEST FIT LOCATIONS.
4. UTM GRID TICK VALUES SHOWN ARE IN METERS.

BASE PREPARED BY INTERMOUNTAIN AERIAL SURVEYS, SALT LAKE CITY, UTAH – M96147

N S E W

2000' 0' 1000' 2000'

CONTOUR INTERVAL: 80 Feet

DATE	No.	REVISIONS	DR./CHKD.
09/04/02	1	CREATED MAP	/CDH
10/07/02	2		/CDH
05/05/05	3		/CDH
06/30/05	4		/CDH
06/19/07	5	MODIFIED PERMIT BOUNDARY (IBC & WASTE ROCK) UPDATED FIVE YEAR PROJECTED MINE PLAN	BR / GG
DEC 09	6	Modified Permit Boundary and Mine Timing	AB / GG

LOWER O'CONNER "A" \FLAT CANYON
FIVE YEAR PROJECTED MINE PLAN

Canyon Fuel Company, LLC
Skyline Mines
HC35 BOX 380, HELPER, UTAH 84526
435-448-6463

SCALE: 1" = 2000'	DATE: 09/04/02	CK.BY:C. Hansen	REVISION: 6
DWG. NO.: 3.3-2		DR.BY:	12/18/2009
CAD FILE: 3.3-2REV6			

RECEIVED
MAR 24 2010
DIV. OF OIL, GAS & MINING

RECEIVED
JAN 11 2010
DIV. OF OIL, GAS & MINING

File in:
- Confidential
- Shelf
- Expandable

Refer to Record No 0018 Date 03/24/2010
In C0070005, 2010 Incoming
For additional information