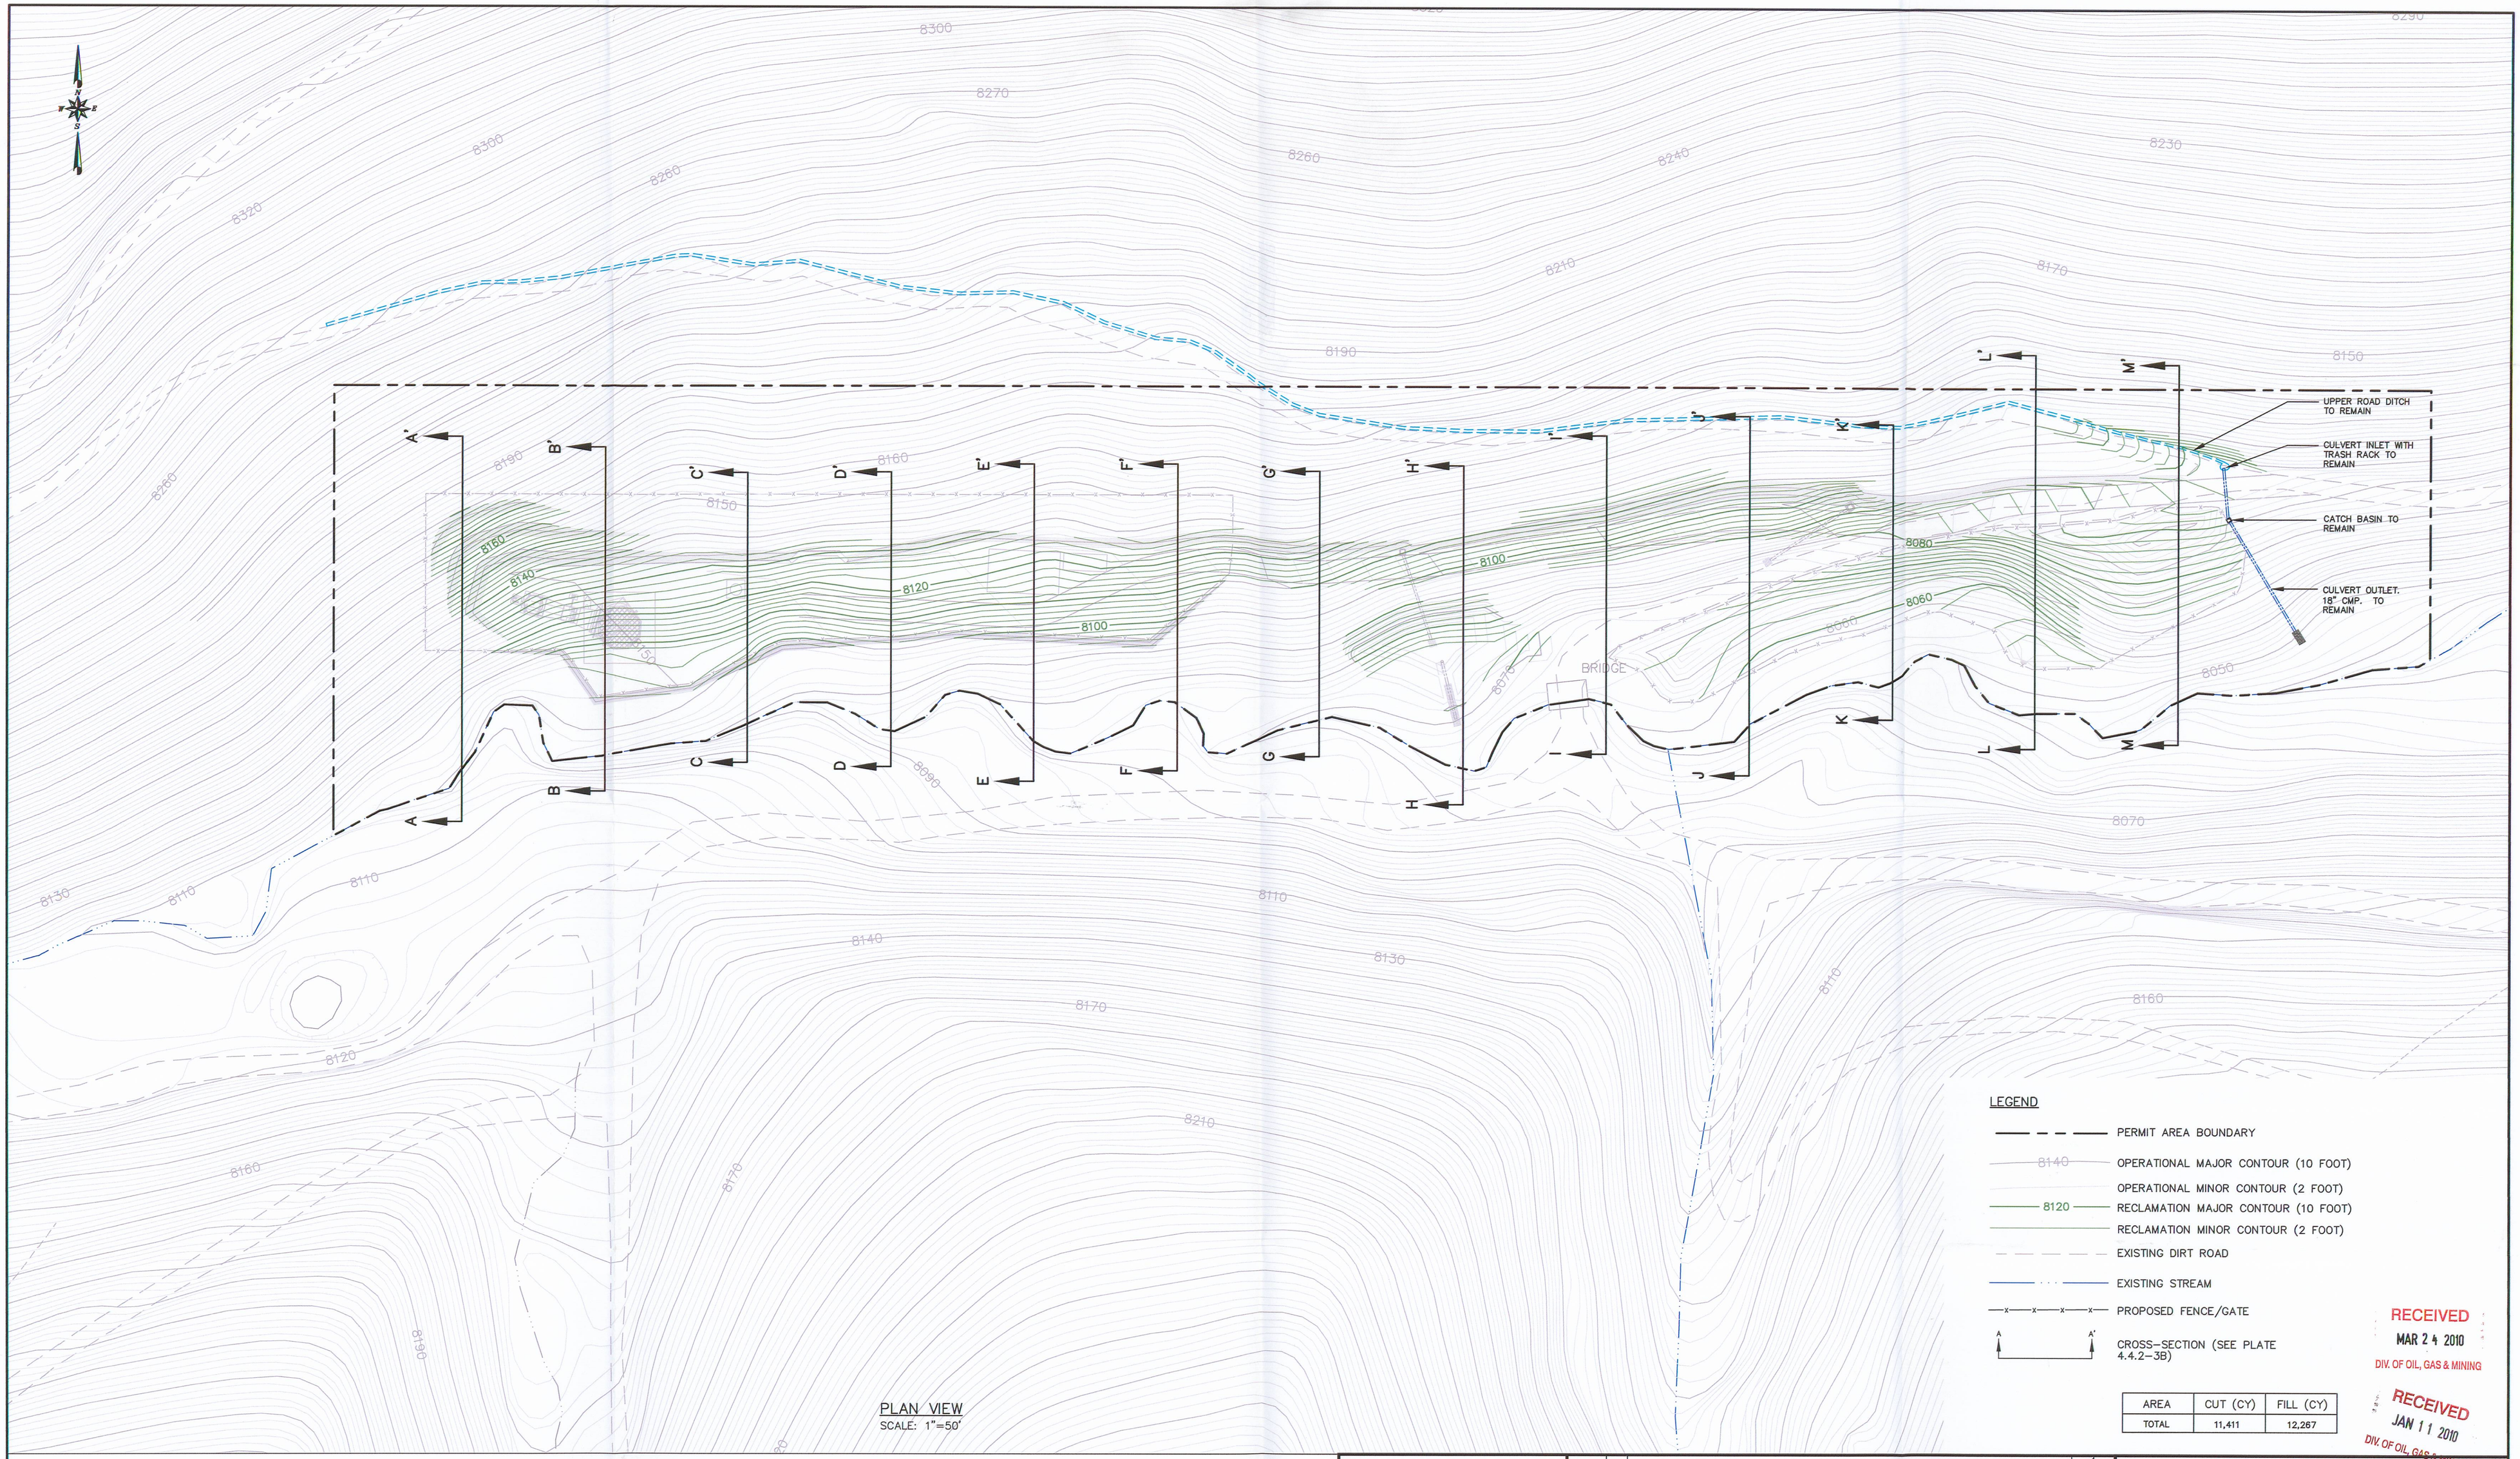

PLAN VIEW
SCALE: 1"=50'

LEGEND

- PERMIT AREA BOUNDARY
- 8140 OPERATIONAL MAJOR CONTOUR (10 FOOT)
- OPERATIONAL MINOR CONTOUR (2 FOOT)
- 8120 RECLAMATION MAJOR CONTOUR (10 FOOT)
- RECLAMATION MINOR CONTOUR (2 FOOT)
- EXISTING DIRT ROAD
- EXISTING STREAM
- PROPOSED FENCE/GATE
- A A' CROSS-SECTION (SEE PLATE 4.4.2-3B)

AREA	CUT (CY)	FILL (CY)
TOTAL	11,411	12,267

RECEIVED
MAR 24 2010
DIV. OF OIL, GAS & MINING

RECEIVED
JAN 11 2010
DIV. OF OIL, GAS & MINING

EarthFax Engineering, Inc.
Engineers/Scientists

File in:
☐ Confidential
☒ Shelf
☐ Expandable
Refer to Record No. 0018 Date 03/24/2010
in C/0700/0020/01/01 Volume 4
For additional information

0 50 100
FEET

SEAL:
REGISTERED PROFESSIONAL ENGINEER
No. 168246
RICHARD B. WHITE
STATE OF UTAH

DATE	No.	REVISIONS

WINTER QUARTERS VENTILATION
PROPOSED RECLAMATION PLAN

Canyon Fuel Company, LLC
Skyline Mines

P.O. BOX 719 HELPER, UTAH 84526
801-637-7925

CAD FILE: EF-G:\UC794-18\4.4.2-3A	DATE: 01-07-10	CK.BY: rbw	REVISION: 0
	SCALE: AS SHOWN	DR.BY: swf	
DWG. NO.: 4.4.2-3A	SHEET 8 OF 9		