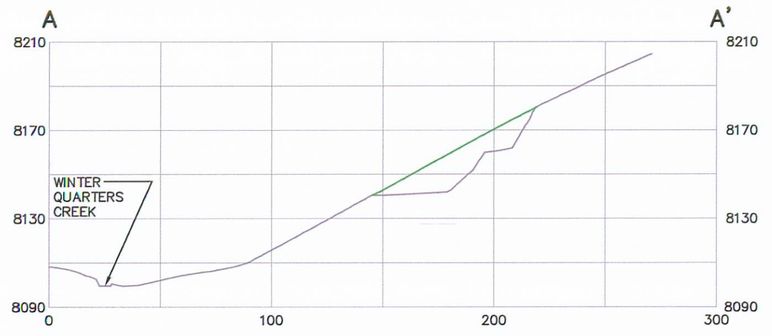

CROSS SECTION A–A'

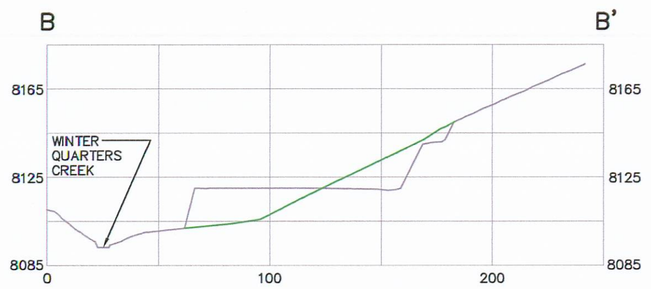

CROSS SECTION B–B'

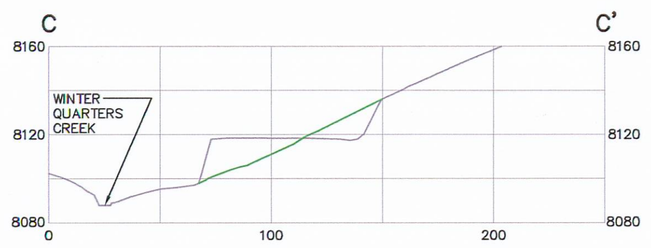

CROSS SECTION C–C'

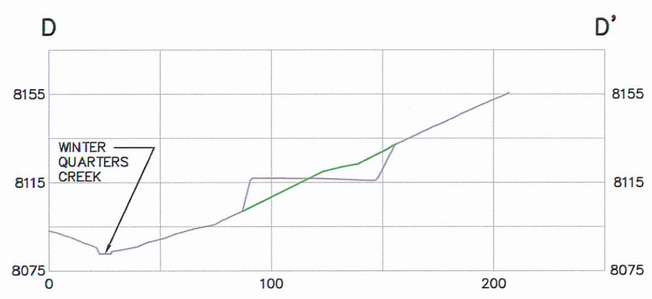

CROSS SECTION D–D'

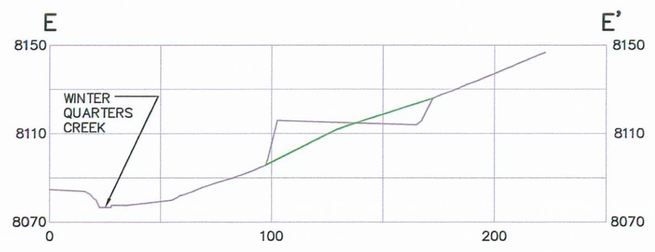

CROSS SECTION E–E'

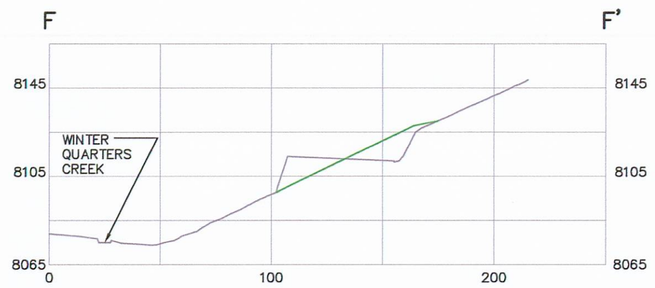

CROSS SECTION F–F'

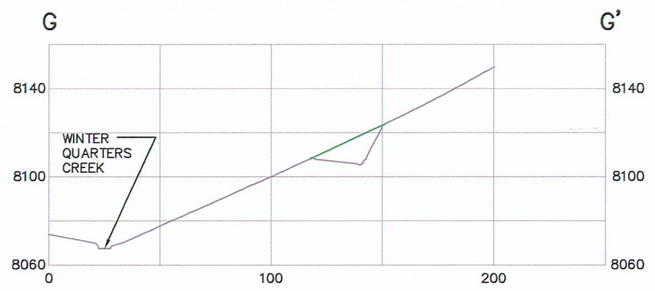

CROSS SECTION G–G'

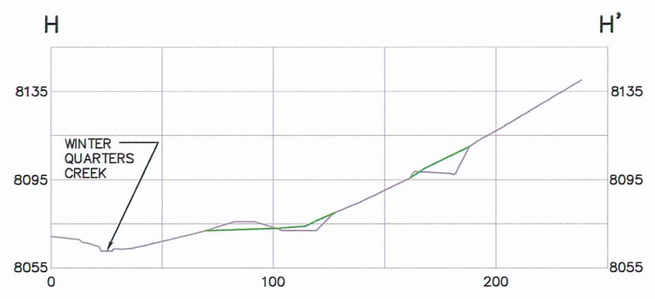

CROSS SECTION H–H'

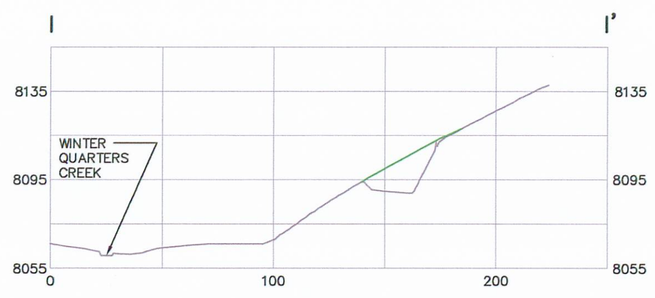

CROSS SECTION I–I'

CROSS SECTION J–J'

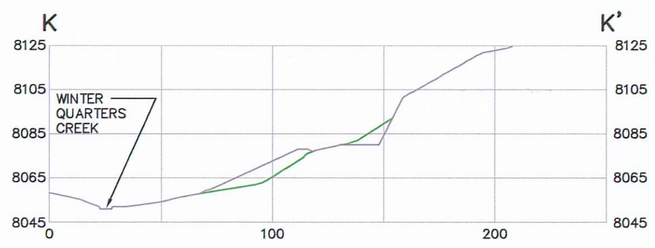

CROSS SECTION K–K'

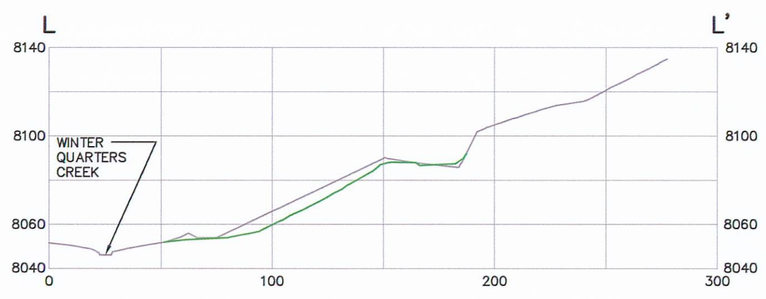

CROSS SECTION L–L'

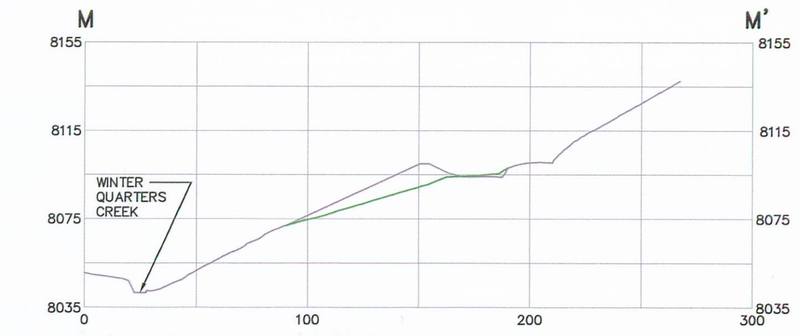

CROSS SECTION M–M'

RECEIVED
MAR 24 2010
DIV. OF OIL, GAS & MINING

RECEIVED
JAN 11 2010
DIV. OF OIL, GAS & MINING

File in:
☐ Confidential
☒ Shelf
☐ Expandable
Refer to Record No. 0018 Date 03/24/2010
In C 0070005 2010 Incoming
For additional information

LEGEND

OPERATIONAL GROUND SURFACE

RECLAMATION SURFACE

0 100
50 FEET
HORZ. AND VERT.

EarthFax Engineering, Inc.
Engineers/Scientists

SEAL:

REGISTERED PROFESSIONAL ENGINEER
No. 168246
RICHARD B. WHITE
STATE OF UTAH

DATE	No.	REVISIONS

WINTER QUARTERS VENTILATION SHAFT PAD
RECLAMATION SURFACE CROSS SECTIONS

Canyon Fuel Company, LLC
Skyline Mines

P.O. BOX 719 HELPER, UTAH 84526 801-637-7925	DATE: 01-07-10	CK.BY: rbw	REVISION:
CAD FILE: EF-G:\UC794-18\4.4.2-3B	SCALE: AS SHOWN	DR.BY: swf	0
DWG. NO.: 4.4.2-3B		SHEET 9 OF 9	