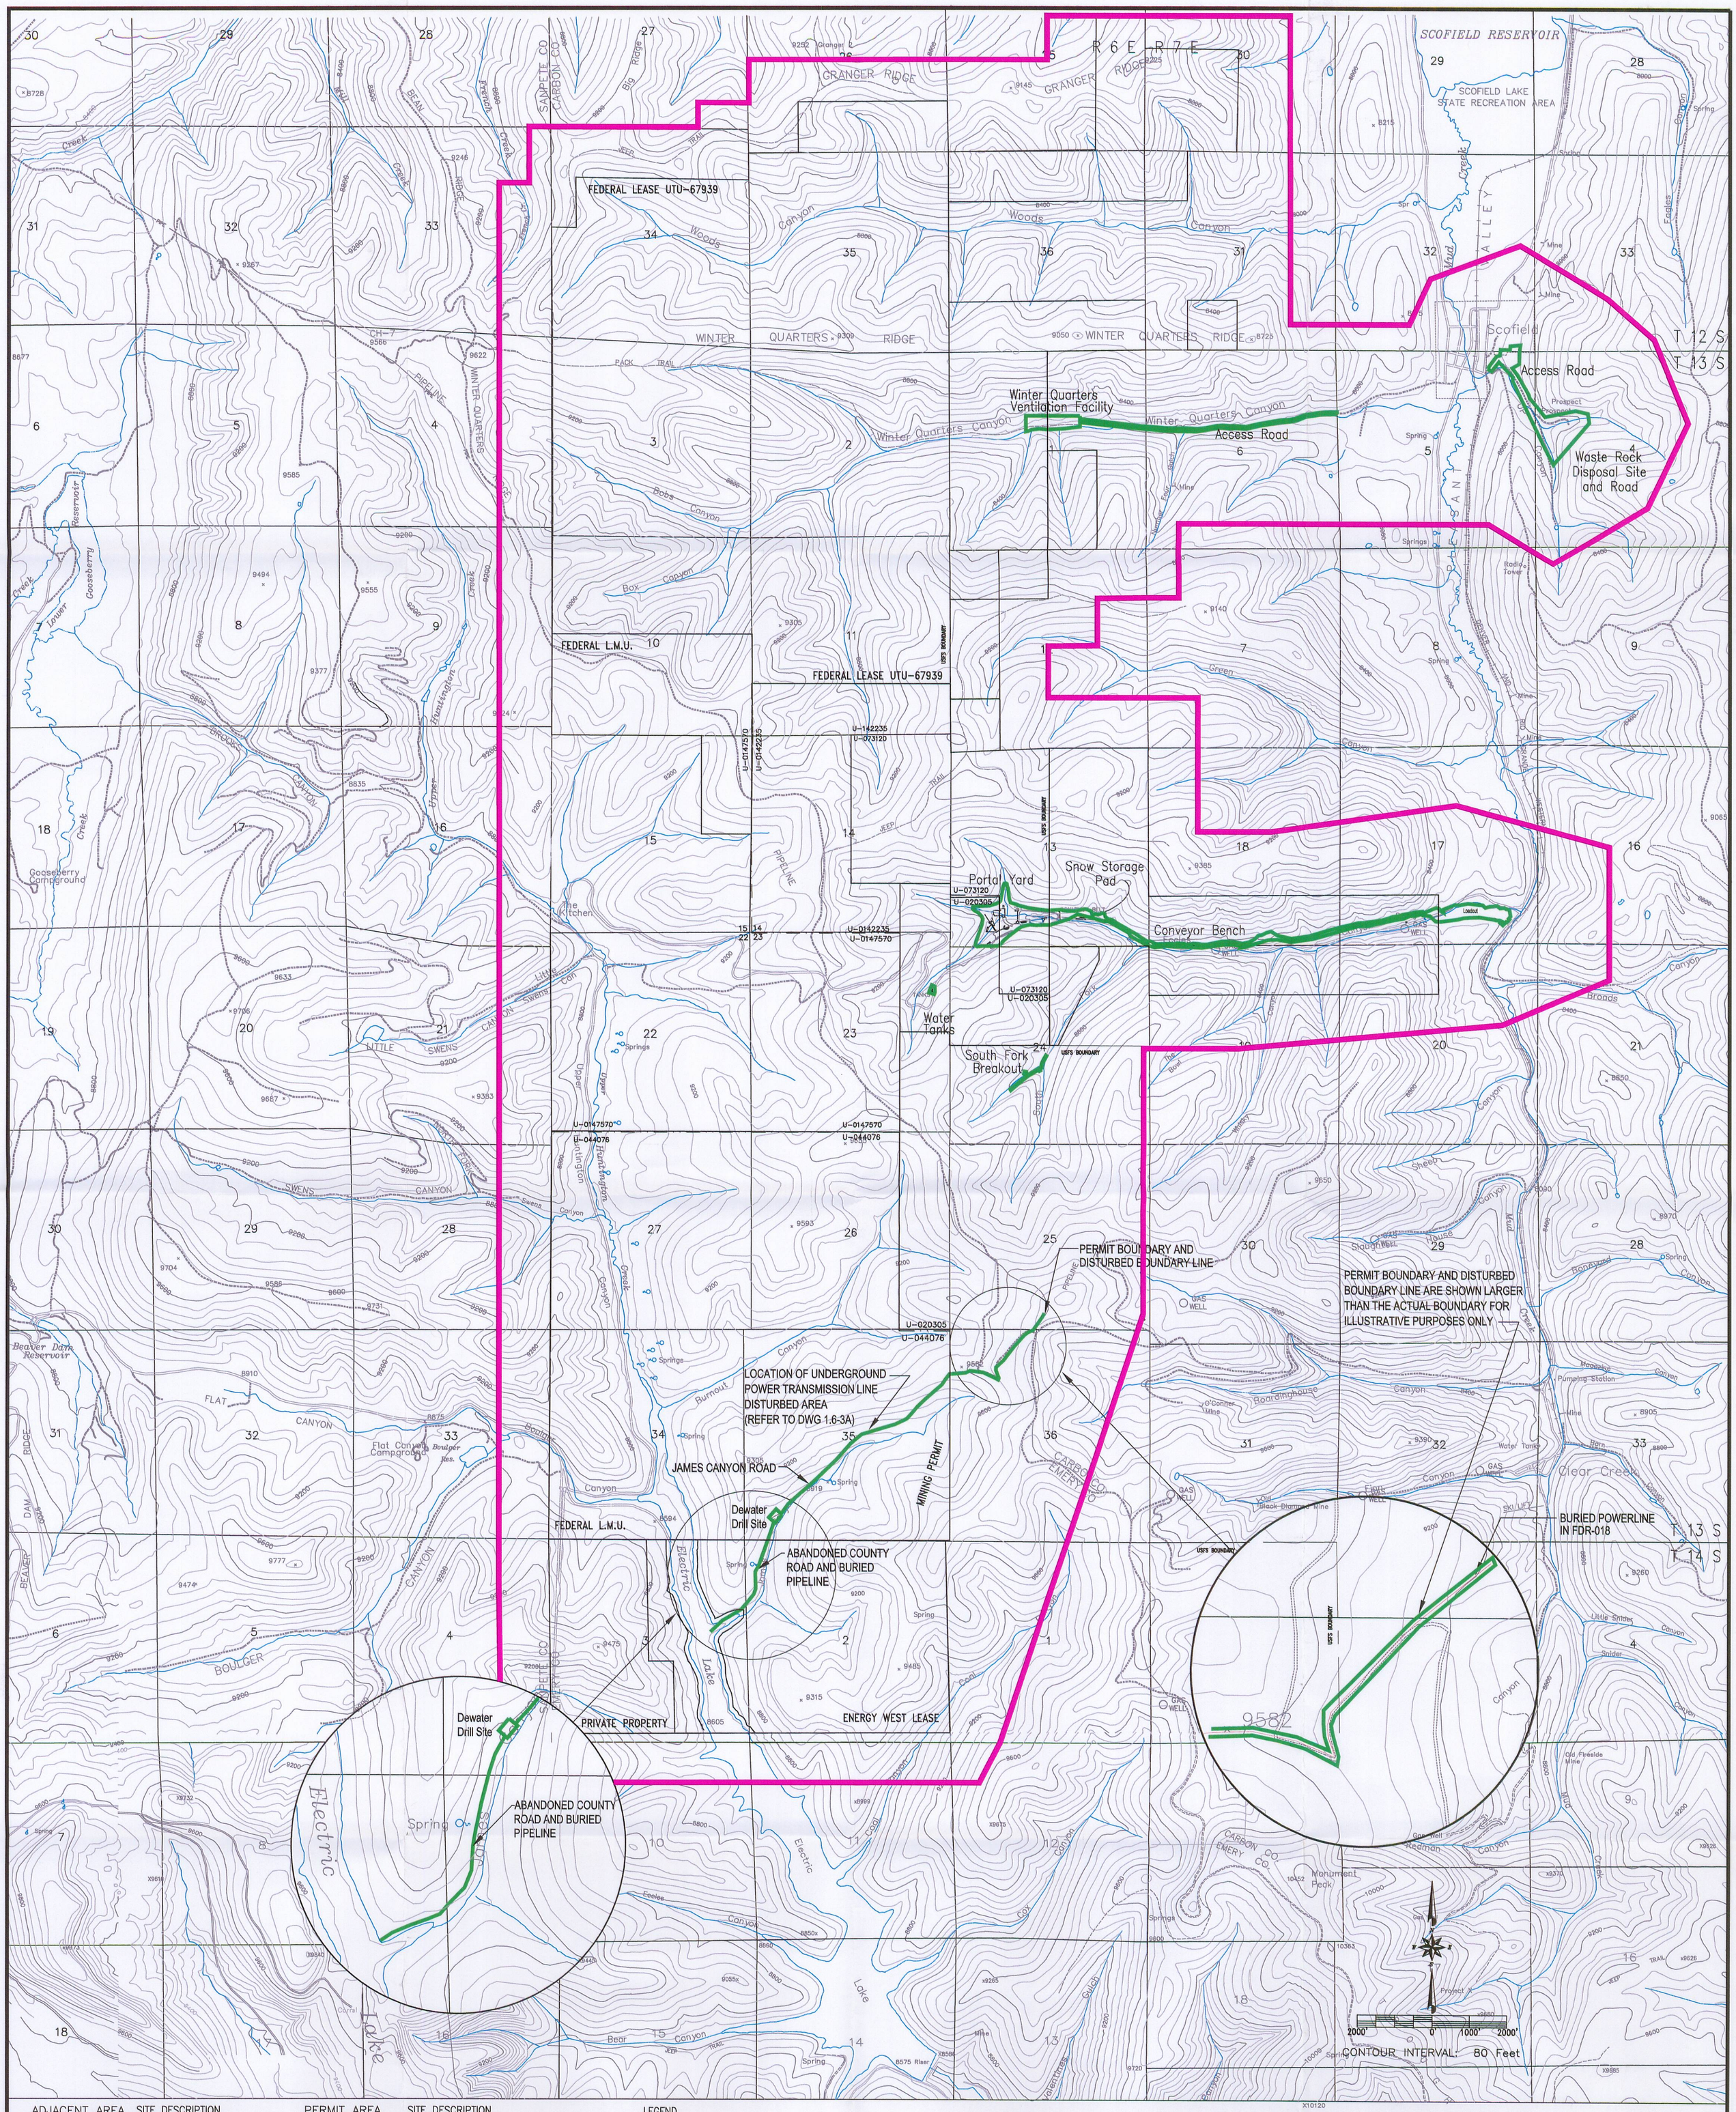

ADJACENT AREA	SITE DESCRIPTION
21,405 ACRES	1/4 MILE BEYOND LEASE ACREAGE OR 1/2 MILE BEYOND PERMIT BOUNDARY

PERMIT AREA	SITE DESCRIPTION
13.86	RAIL LOADOUT
42.55	PORTAL YARD
0.26	WATER TANKS & WELL PADS
0.96	SOUTH FORK PORTALS
14.18	CONVEYOR BENCH
32.48	WASTE ROCK DISPOSAL SITE
7.93	WINTER QUARTERS VENTILATION FACILITY
1.60	JAMES CANYON BURIED PIPELINE
0.30	JAMES CANYON BURIED POWER LINE
2.95	JAMES CANYON WATER WELLS AND ROAD
117.07	

LEGEND

- ADJACENT AREA
- PERMIT BOUNDARY

NOTES:

1. COORDINATE BASE ON MINE GRID DATA.
2. MAP DIGITIZED FROM 1:24000 USGS QUADRANGLE MAPS, SCOFIELD, UTAH AND FAIRVIEW LAKES, UTAH.
3. MINE FACILITY, CONVEYOR, AND NEW ECCLES CANYON ROAD LOCATIONS FROM EXISTING RECORD DATA AND INCORPORATED TO MAP IN BEST FIT LOCATIONS.
4. UTM GRID TICK VALUES SHOWN ARE IN METERS.

BASE PREPARED BY INTERMOUNTAIN AERIAL SURVEYS, SALT LAKE CITY, UTAH – M96147

LEASE ACREAGE WITHIN ADJACENT AREA

FEDERAL COAL	ACREAGE
U-0147570	2092.70
U-0142235	520.0
U-073120	557.22
U-044076	2430.16
U-020305	845.19
UTU-67939	3291.00
TOTAL	9,736.27

NON-FEDERAL COAL	ACREAGE
C&B COAL	40.00
ENERGY FUELS	520.00
CARBON COUNTY	101.47
PACIFICORP	440.25
TOTAL	1,101.72

NOT ALL ACREAGE FOR EACH LEASE IS WITHIN THE PERMIT BOUNDARY, REFER TO PART 1, TABLE 1.114.

File in:
☐ Confidential
☒ Shelf
☐ Expandable
Date Folder 070710 C/0070005
Confidential
Sec. Coming For additional

RECEIVED
JUL 27 2010
DIV. OF OIL, GAS & MINING

DATE	No.	REVISIONS	DR. / CHKD.
AUG 02	1		/ VSM
NOV 02	2		/ VSM
JUNE 07	3	MODIFIED PERMIT BOUNDARY (IBC & WASTE ROCK) SKYLINE MINES PERMIT AREA, LEASE AREAS.	BR / GG
MAR 22	4	ADDED ADJACENT AREA, MODIFIED PERMIT AND LEASE BOUNDARIES	AB / GG
JUL 15	5	ADDED WINTER QUARTERS ACCESS ROAD	AB / GG

SKYLINE MINE PERMIT AREA

Canyon Fuel Company, LLC
HC35 BOX 380, HELPER, UTAH 84526
435-448-6463
Skyline Mines

SCALE: 1" = 2000'	DATE: 9/24/01	CK.BY: G. Galecki	REVISION: 5
DWG. NO.: 1.6-3		DR.BY: JLP/CDH	7/15/2010
CAD FILE: 1.6-3REV5			