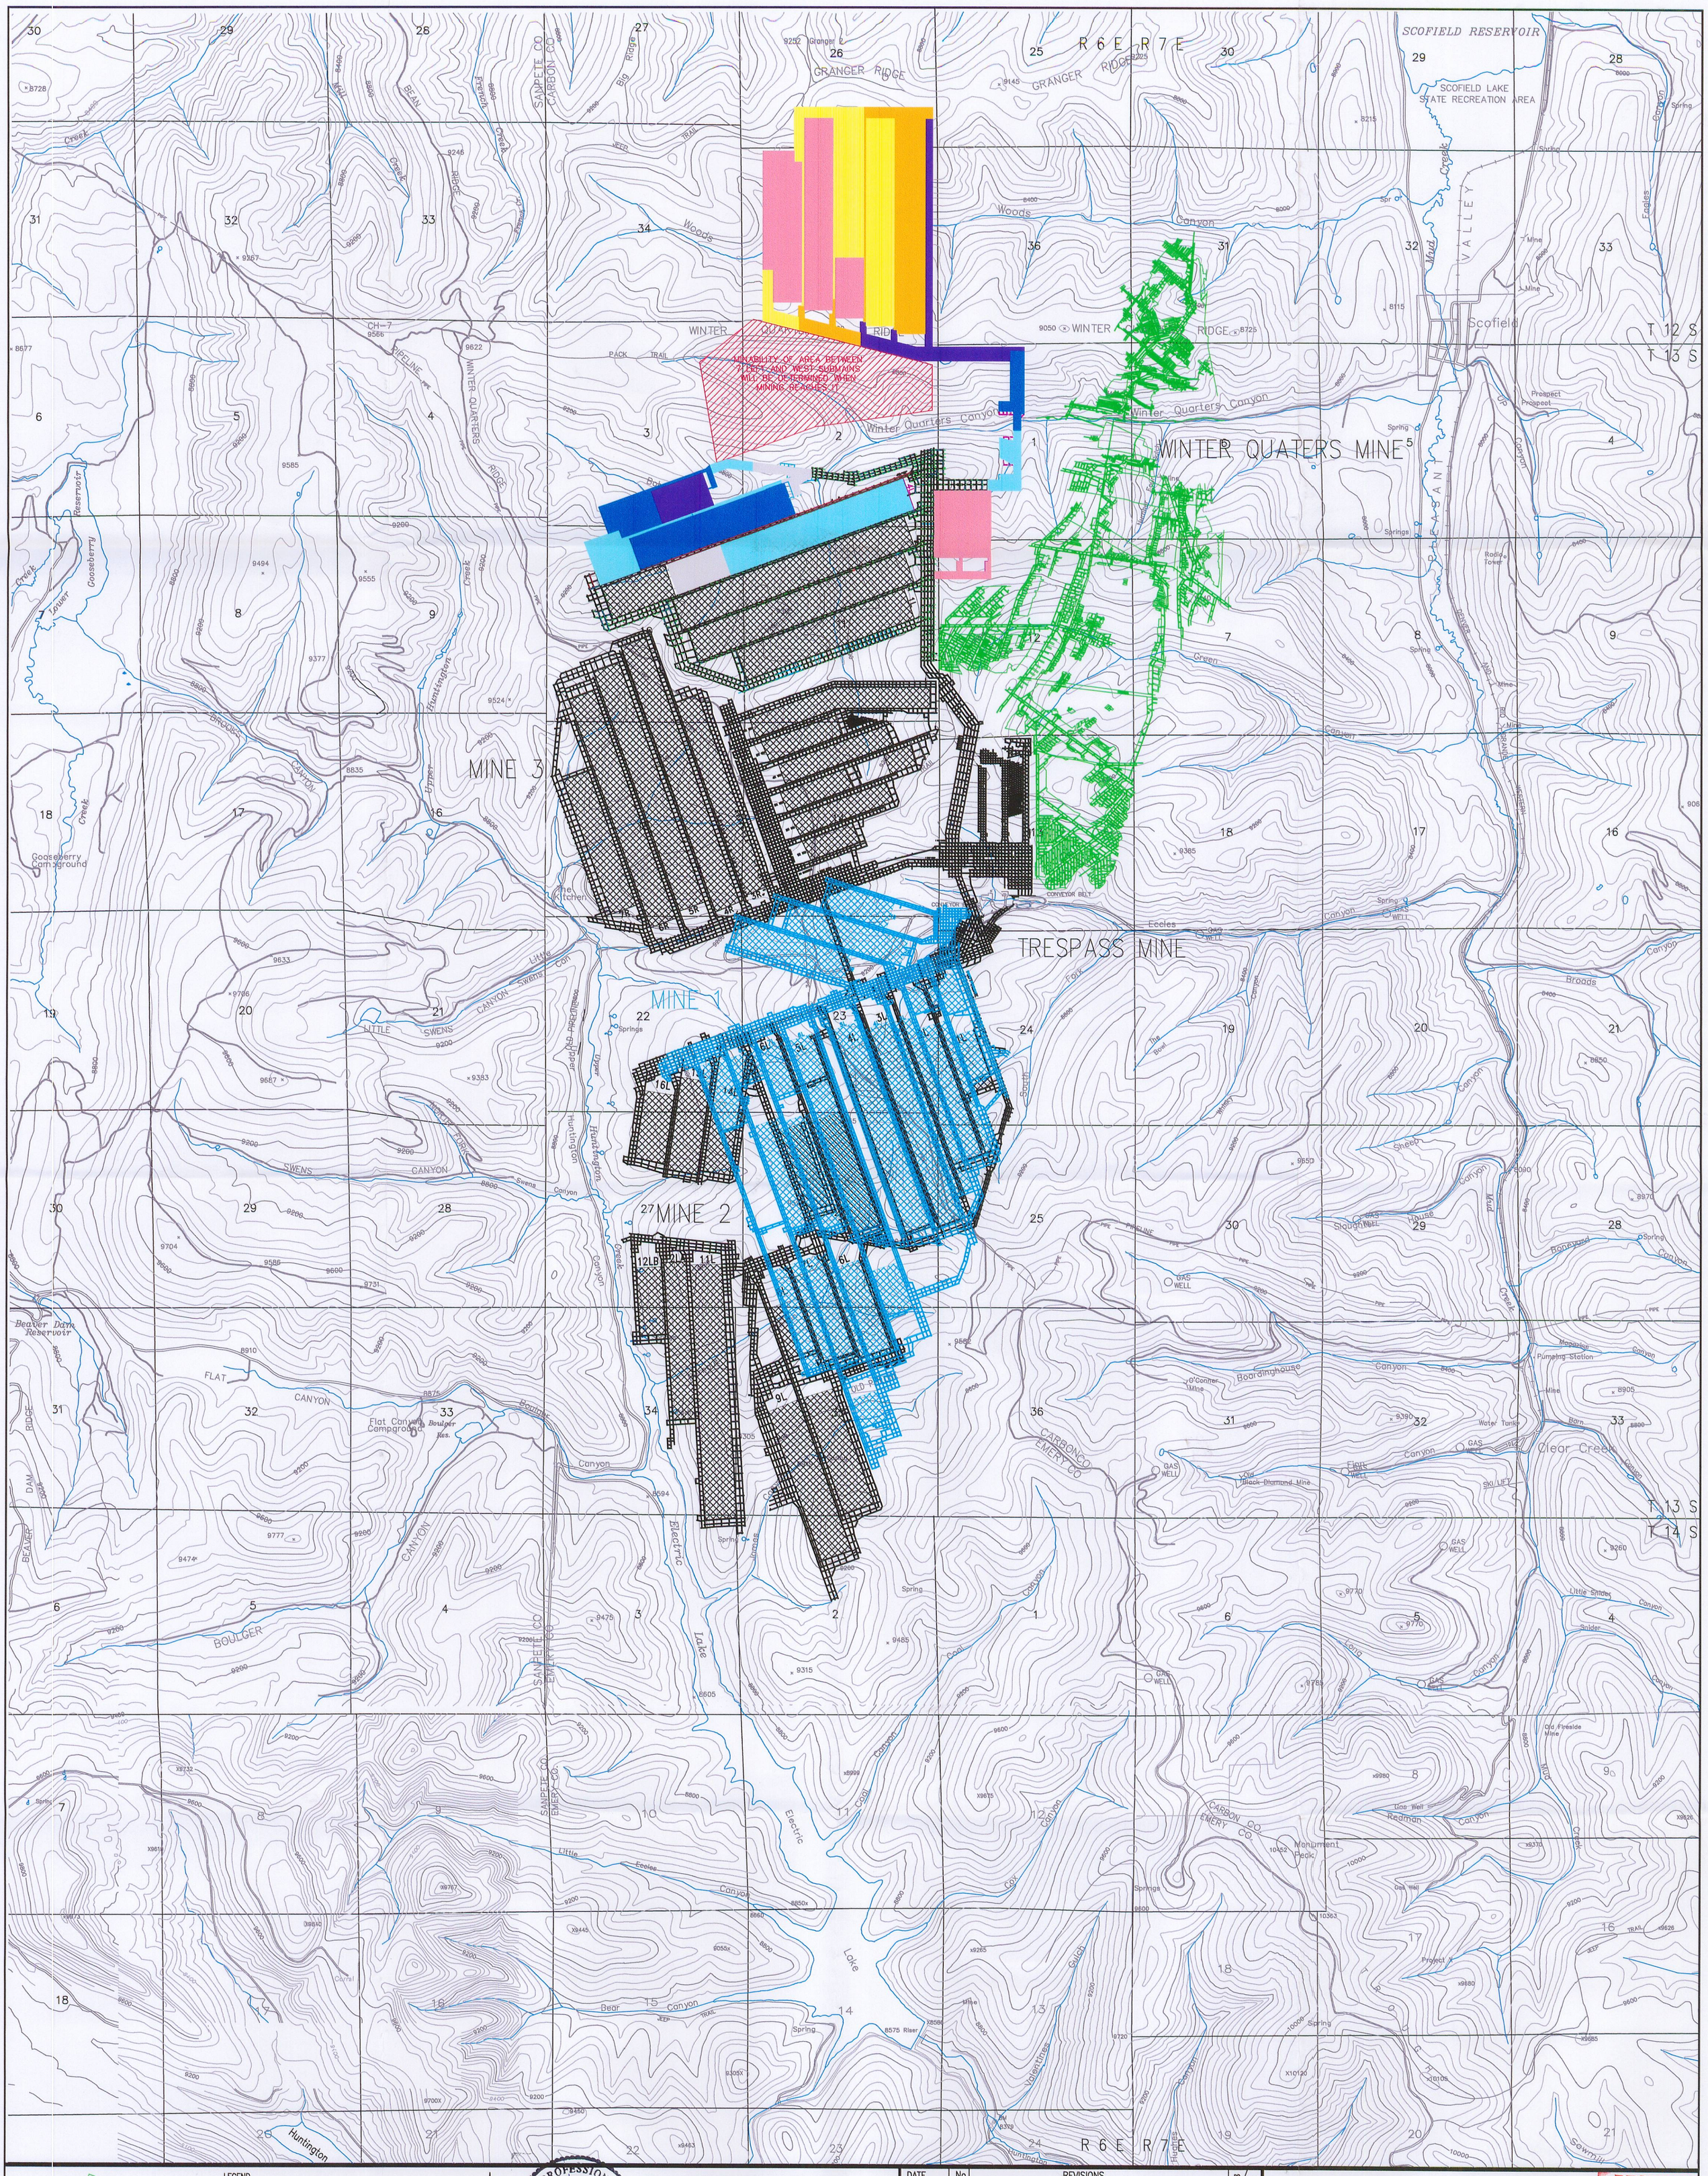

LEGEND

OTHER MINES

COLORED AREAS — Proposed Mining

- Remaining 2009
- 2010
- 2011
- 2012
- 2013
- 2014
- 2015
- 2016

SEE PLATE 1.6-3 FOR PERMIT AND ADJACENT AREAS

2000' 0' 1000' 2000'

CONTOUR INTERVAL: 80 Feet

REGISTERED PROFESSIONAL ENGINEER — CARL W WINTERS — NO 22 157958-2202 — STATE OF UTAH

NOTES:

1. COORDINATE BASE ON MINE GRID DATA.
2. MAP DIGITIZED FROM 1:24000 USGS QUADRANGLE MAPS, SCOFIELD, UTAH AND FAIRVIEW LAKES, UTAH.
3. MINE FACILITY, CONVEYOR, AND NEW ECCLES CANYON ROAD LOCATIONS FROM EXISTING RECORD DATA AND INCORPORATED TO MAP IN BEST FIT LOCATIONS.
4. UTM GRID TICK VALUES SHOWN ARE IN METERS.

I, Carl W. Winters, cannot certify the accuracy of the Winter Quarters Mine workings. The map illustrates the best available information.

BASE PREPARED BY INTERMOUNTAIN AERIAL SURVEYS, SALT LAKE CITY, UTAH – M96147

DATE	No.	REVISIONS	DR.	CHKD.
09/04/02	1			CDH
08/25/05	2	UPDATED ABANDONED ADJACENT WORKINGS		CDH
10/19/07	3	MODIFIED PERMIT BOUNDARY (IBC & WASTE ROCK) UPDATED MINE WORKINGS	BR	GG
12/17/09	4	MODIFIED PERMIT BOUNDARY	AB	GG
07/20/10	5	REMOVED PERMIT BOUNDARY, ADDED LOCATION NOTE	JH	GG

ABANDONED ADJACENT WORKINGS

RECEIVED JUL 27 2010 DIV. OF OIL, GAS & MINING

Canyon Fuel Company, LLC
HC35 BOX 380, HELPER, UTAH 84526
435-448-6463
Skyline Mines

SCALE: 1" = 2000'	DATE:	CK.BY: C. Hansen	REVISION: 5
DWG. NO.: 2.2.7-7		DR.BY:	07/20/2010
CAD FILE: 2.2.7-7REV5			

File in:
☐ Confidential
☒ Shelf
☐ Expandable
Date Folder 7/27/10 C/2070005
Confidential ☐
See Incoming for additional