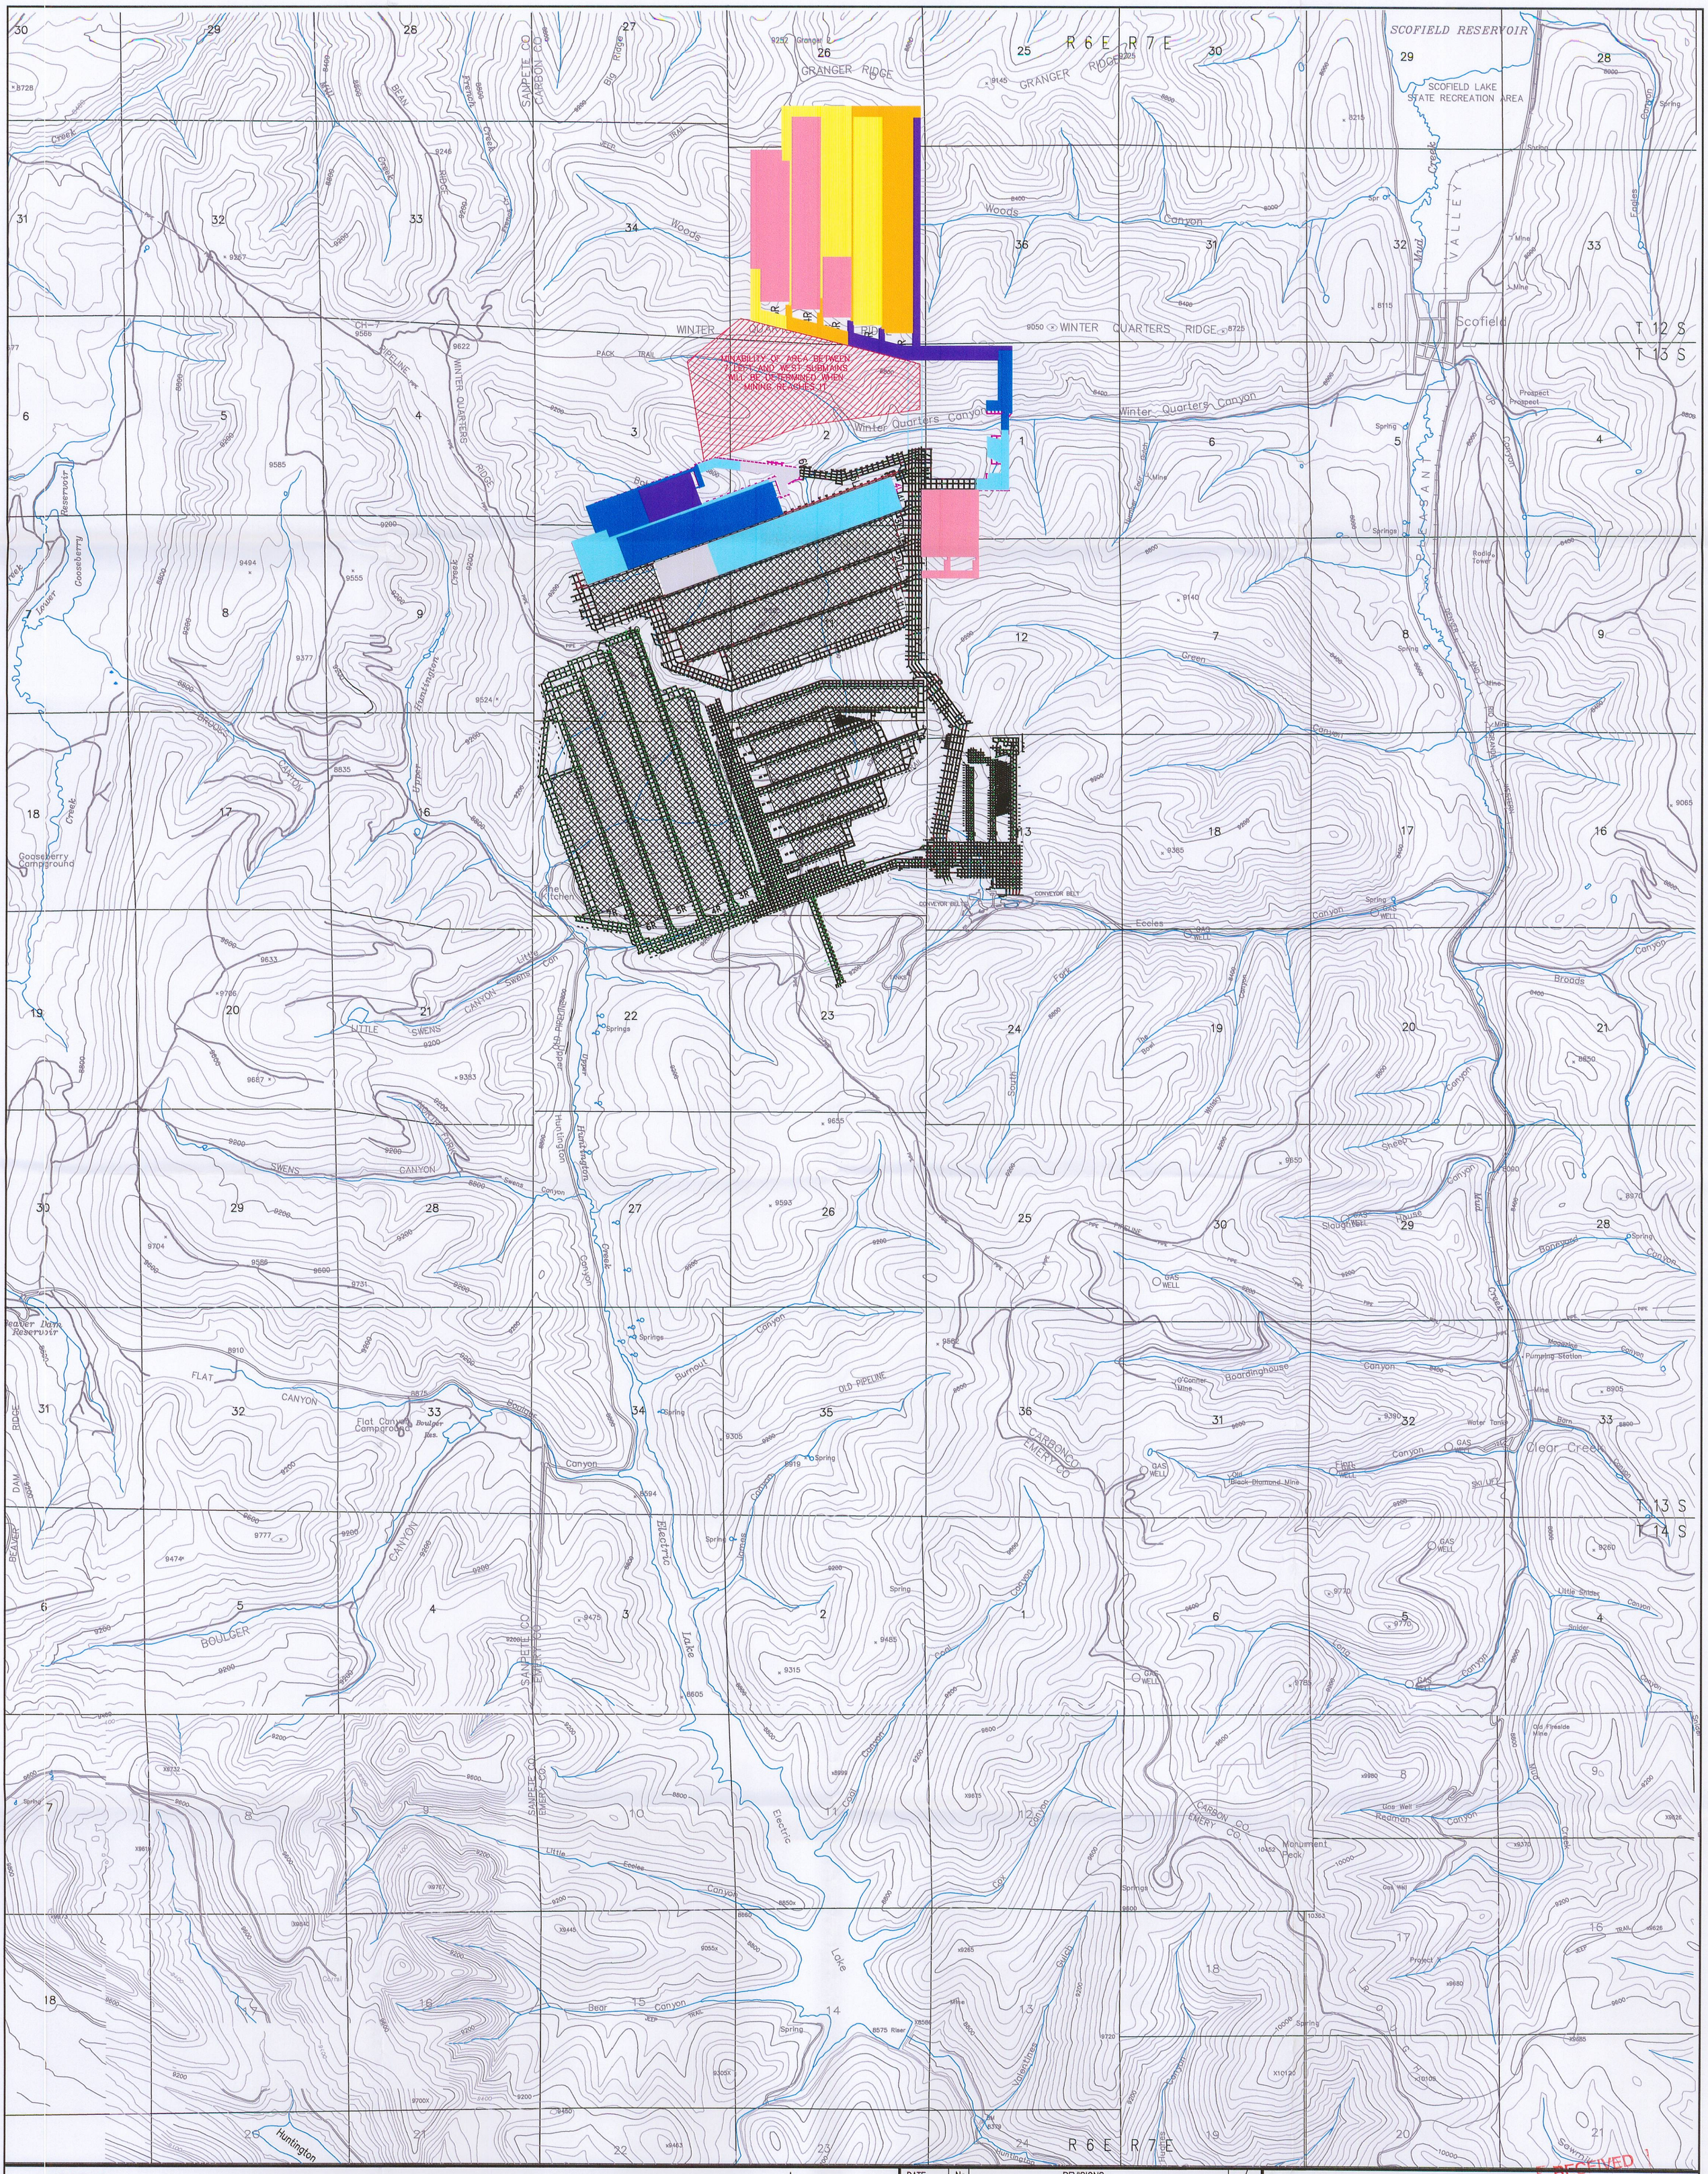

LEGEND

- Remaining 2009
- 2010
- 2011
- 2012
- 2013
- 2014
- 2015
- 2016
- Projected Subsidence Limit
- AS MINED

SEE PLATE 1.6-3 FOR PERMIT AND ADJACENT AREAS

NOTES:

1. COORDINATE BASE ON MINE GRID DATA.
2. MAP DIGITIZED FROM 1:24000 USGS QUADRANGLE MAPS, SCOFIELD, UTAH AND FAIRVIEW LAKES, UTAH.
3. MINE FACILITY, CONVEYOR, AND NEW ECCLES CANYON ROAD LOCATIONS FROM EXISTING RECORD DATA AND INCORPORATED TO MAP IN BEST FIT LOCATIONS.
4. UTM GRID TICK VALUES SHOWN ARE IN METERS.

BASE PREPARED BY INTERMOUNTAIN AERIAL SURVEY, SALT LAKE CITY, UTAH - CMB6140

REGISTERED PROFESSIONAL ENGINEER CARL W. WINTERS NO 22 157958-2202 STATE OF UTAH

7-20-10

2000' 0' 1000' 2000'

CONTOUR INTERVAL: 80 Feet

DATE	No.	REVISIONS	DR.	CHKD.
09/04/02	1			CDH
10/07/02	2			CDH
05/05/05	3			CDH
08/29/05	4			CDH
JUNE 07	5	MODIFIED PERMIT BOUNDARY (IBC & WASTE ROCK) UPDATED MINE 3	BR	GG
DEC 09	6	Modified Permit Boundary and Mine Timing	AB	GG
JULY 10	7	REMOVED PERMIT BOUNDARY, ADDED LOCATION NOTE	JH	GG

MINE 3
MINE PLAN

RECEIVED
JUL 27 2010
DIV. OF OIL, GAS & MINING

Canyon Fuel Company, LLC
HC35 BOX 380, HELPER, UTAH 84526
435-448-6463
Skyline Mines

SCALE: 1" = 2000'	DATE: 09/04/02	CK.BY:C. Hansen	REVISION: 7
DWG. NO.: 3.1.8-2		DR.BY:	07/20/2010
CAD FILE: 3.1.8-2REV7			

File in:
- ☐ Confidential
- ☒ Shelf
- ☐ Expandable

In C/0070005, Incoming
Date: 07/27/10 . For additional information
See: Confidential