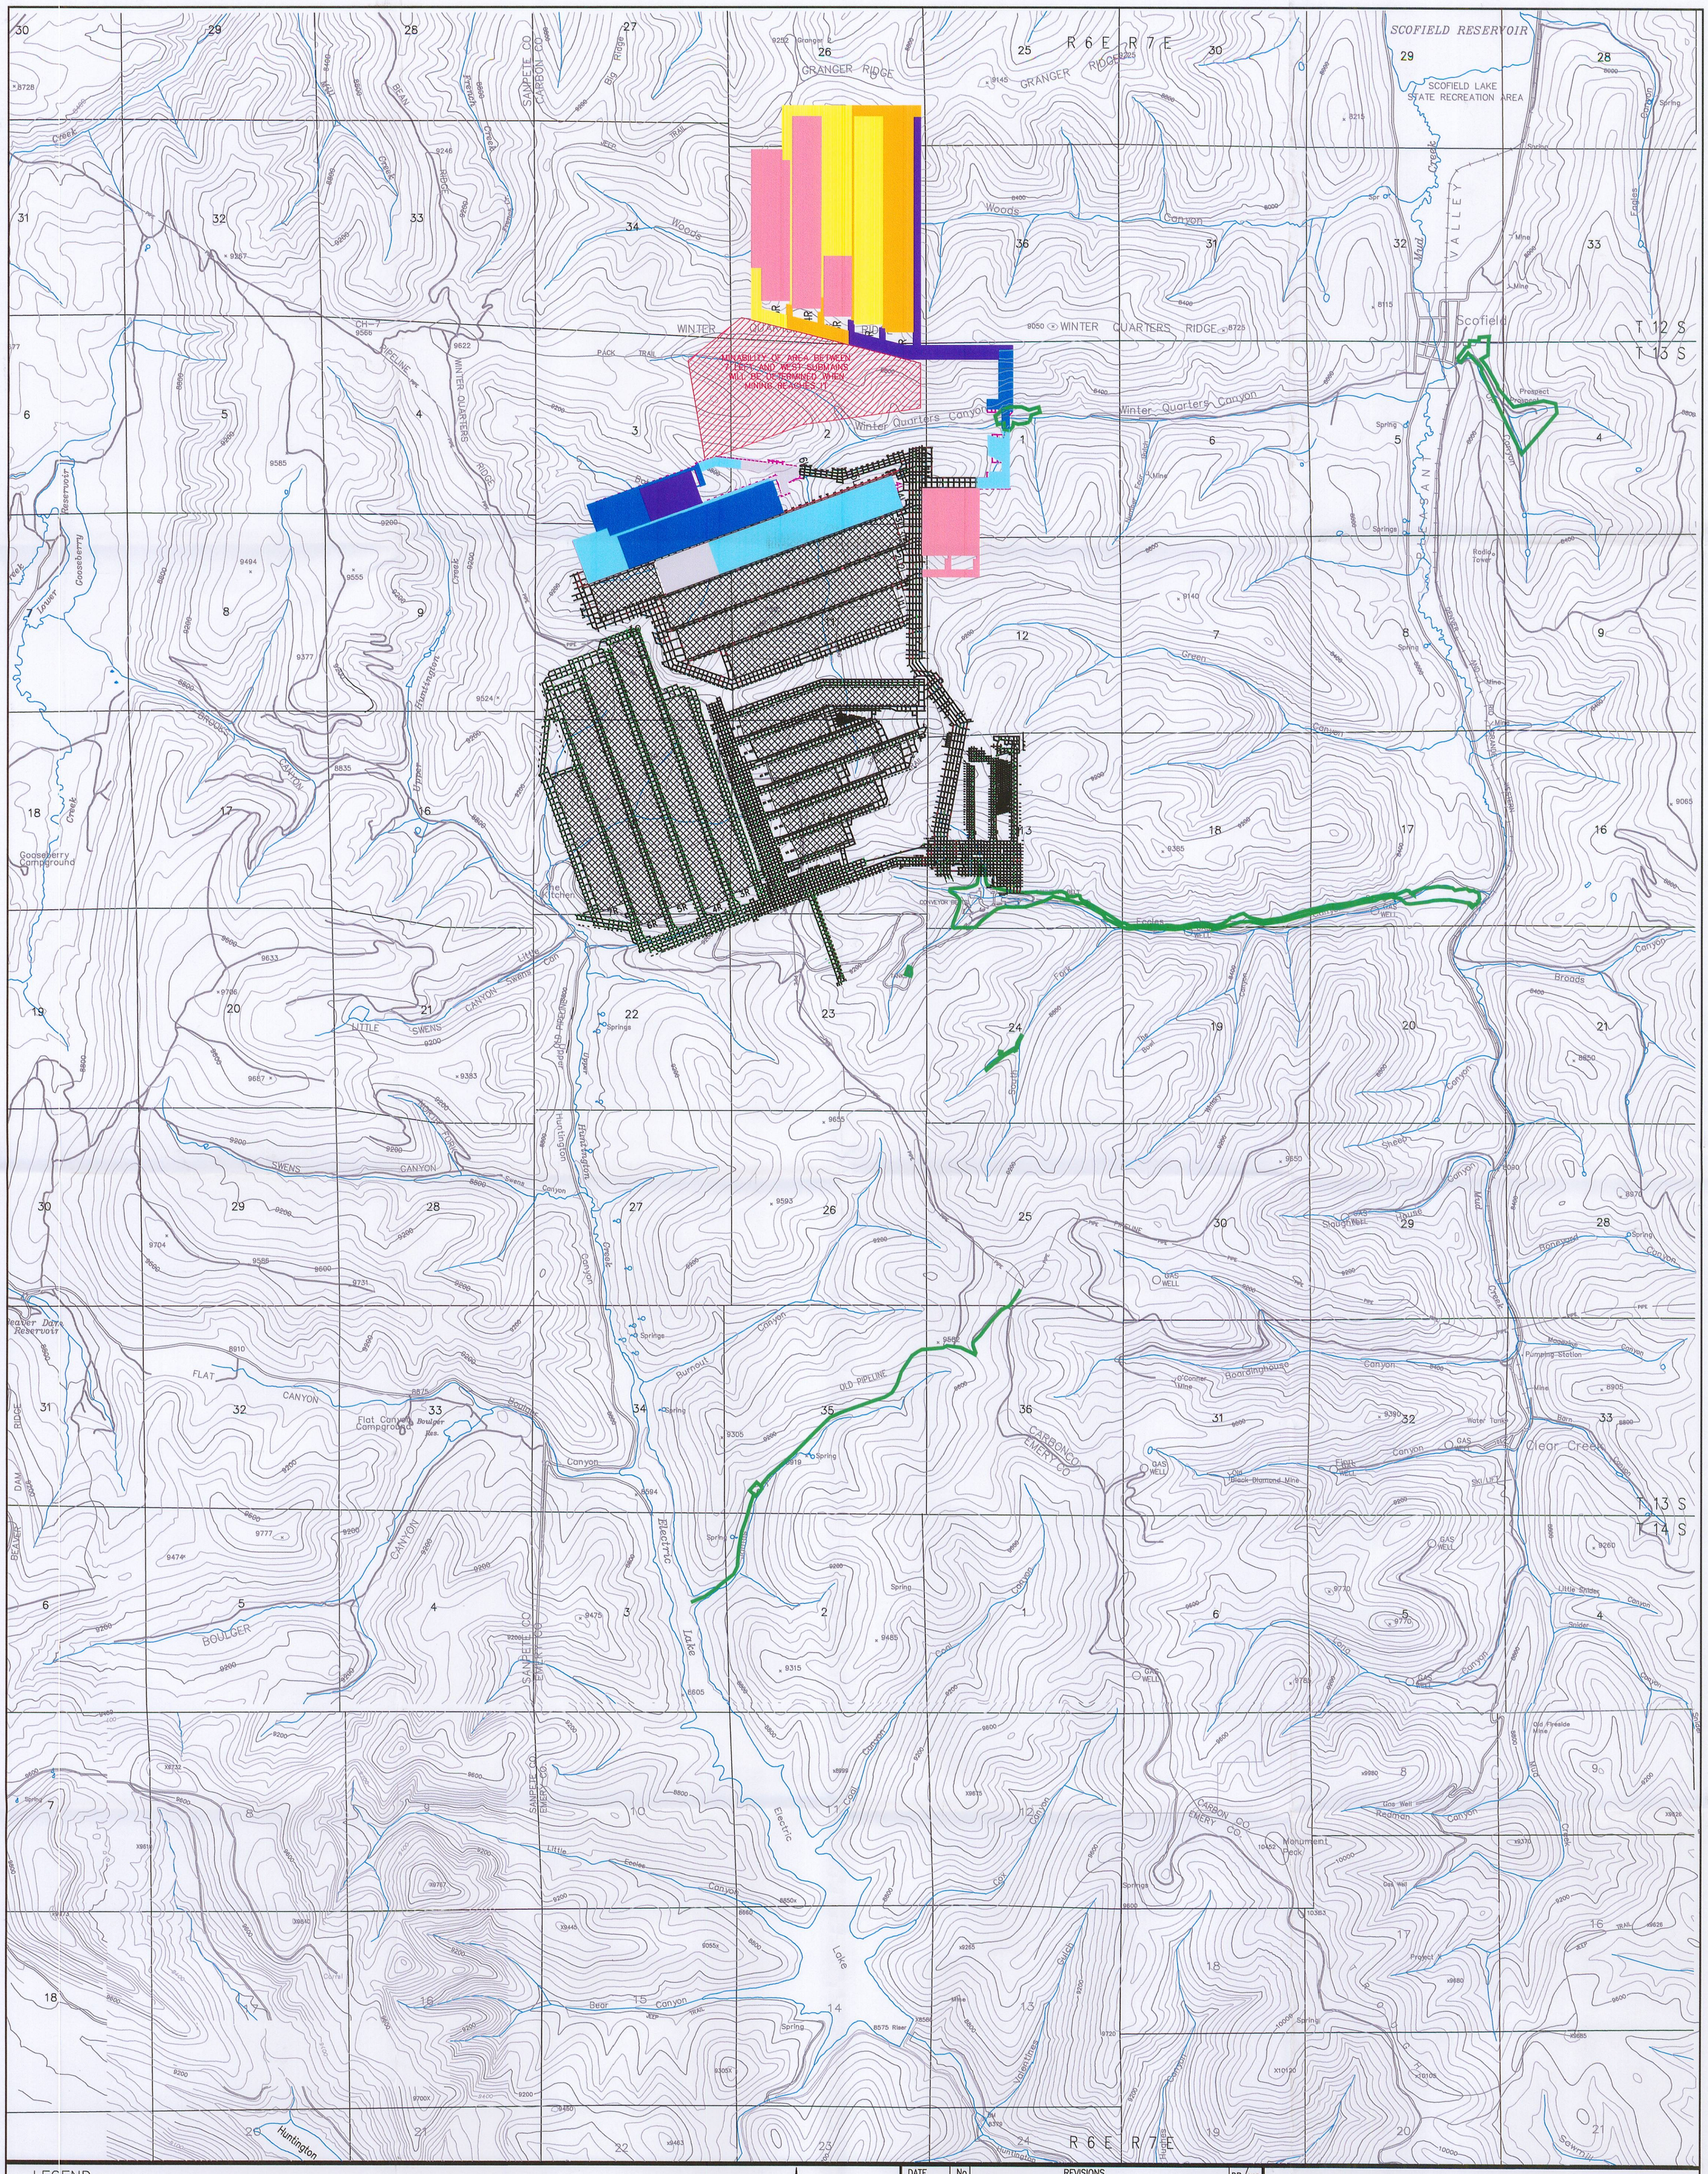

LEGEND

- Remaining 2009
- 2010
- 2011
- 2012
- 2013
- 2014
- 2015
- 2016
- AS MINED
- PERMIT BOUNDARY

NOTES:

1. COORDINATE BASE ON MINE GRID DATA.
2. MAP DIGITIZED FROM 1:24000 USGS QUADRANGLE MAPS, SCOFIELD, UTAH AND FAIRVIEW LAKES, UTAH.
3. MINE FACILITY, CONVEYOR, AND NEW ECCLES CANYON ROAD LOCATIONS FROM EXISTING RECORD DATA AND INCORPORATED TO MAP IN BEST FIT LOCATIONS.
4. UTM GRID TICK VALUES SHOWN ARE IN METERS.

BASE PREPARED BY INTERMOUNTAIN AERIAL SURVEYS, SALT LAKE CITY, UTAH – M96147

2000' 0' 1000' 2000'

CONTOUR INTERVAL: 80 Feet

REGISTERED PROFESSIONAL ENGINEER CARL W WINTERS NO 22 157958-2202 STATE OF UTAH

DATE	No.	REVISIONS	DR./CKD.
09/04/02	1	CREATED MAP	/CDH
10/07/02	2		/CDH
05/05/05	3		/CDH
06/30/05	4		/CDH
06/19/07	5	MODIFIED PERMIT BOUNDARY (IBC & WASTE ROCK) UPDATED FIVE YEAR PROJECTED MINE PLAN	BR /GG
OCT 09	6	Modified Permit Boundary and Mine Timing	AB /GG

RECEIVED
OCT 27 2010
DIV. OF OIL, GAS & MINING

LOWER O'CONNER "A" \FLAT CANYON
FIVE YEAR PROJECTED MINE PLAN

Canyon Fuel Company, LLC
HC35 BOX 380, HELPER, UTAH 84526
435-448-6463
Skyline Mines

SCALE: 1" = 2000'	DATE: 09/04/02	CK.BY: C. Hansen	REVISION: 6
DWG. NO.: 3.3-2		DR.BY:	10/14/2009
CAD FILE: 3.3-2REV6			